



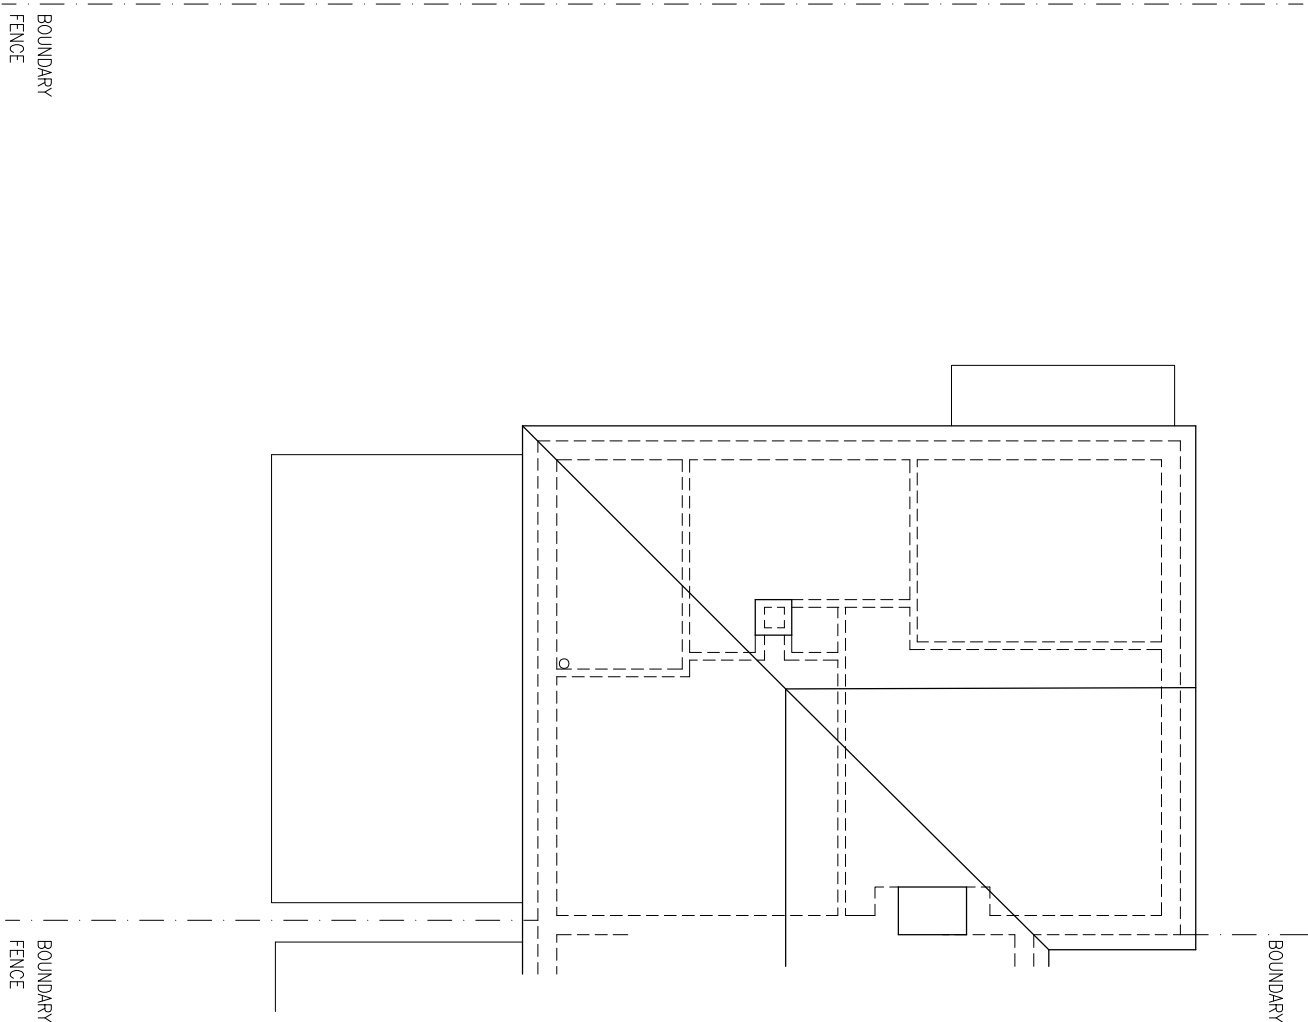

ROOF PLAN

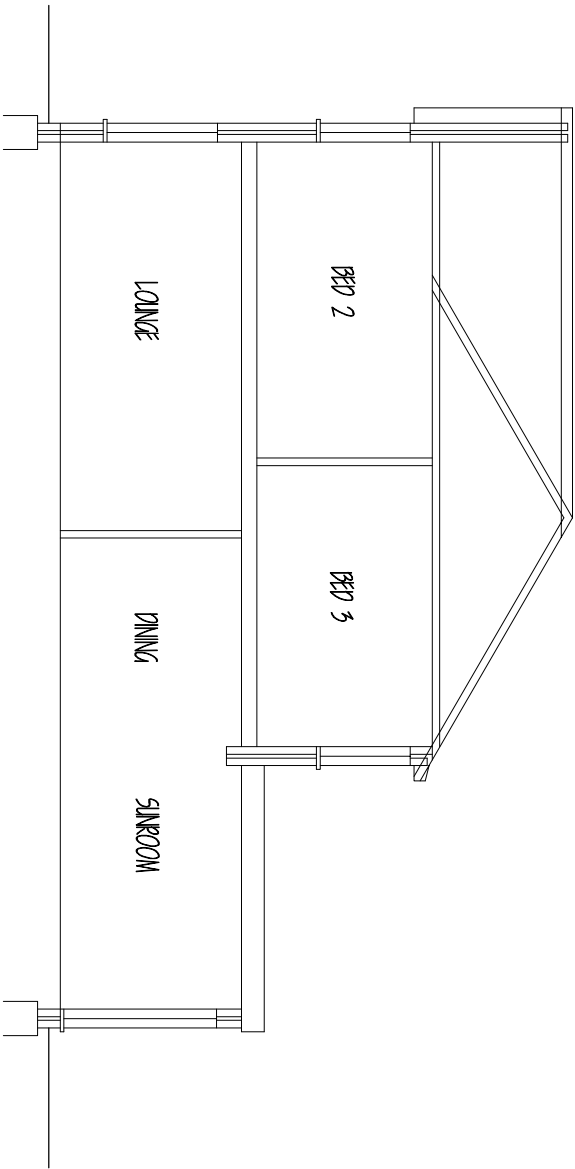

SECTION



Scale Bar

IMPROVE.IT DESIGN LTD
97 PIXMORE WAY, LETCHWORTH GARDEN CITY,
HERTS, SG6 3TP. Tel: 07850 243045
Email: improve.it@ntlworld.com

CLIENT: MR Y KANDOLA,
50 HOWARD DRIVE,
LETCHWORTH G. C., HERTS, SG6 2DQ.

PROPOSED TWO STOREY /
SINGLE STOREY SIDE EXTENSION
(EXISTING)

SCALE: 1:100 (A3) DRG No. 22921/02