


NOTES

- 1. BRICKWORK WALLS TO MATCH EXISTING
- 2. TILES TO MATCH EXISTING AND NEW FLAT ROOF
- 3. DOORS AND WINDOWS TO MATCH EXISTING WITH EQUAL SIGHT LINES WHITE UPVC
- 4. FOR MATERIALS AND NOTES SEE SEPERATE SPECIFICATION SHEETS
- 5. ALL DIMENSIONS TO BE CHECKED ON SITE PRIOR TO CONSTRUCTION

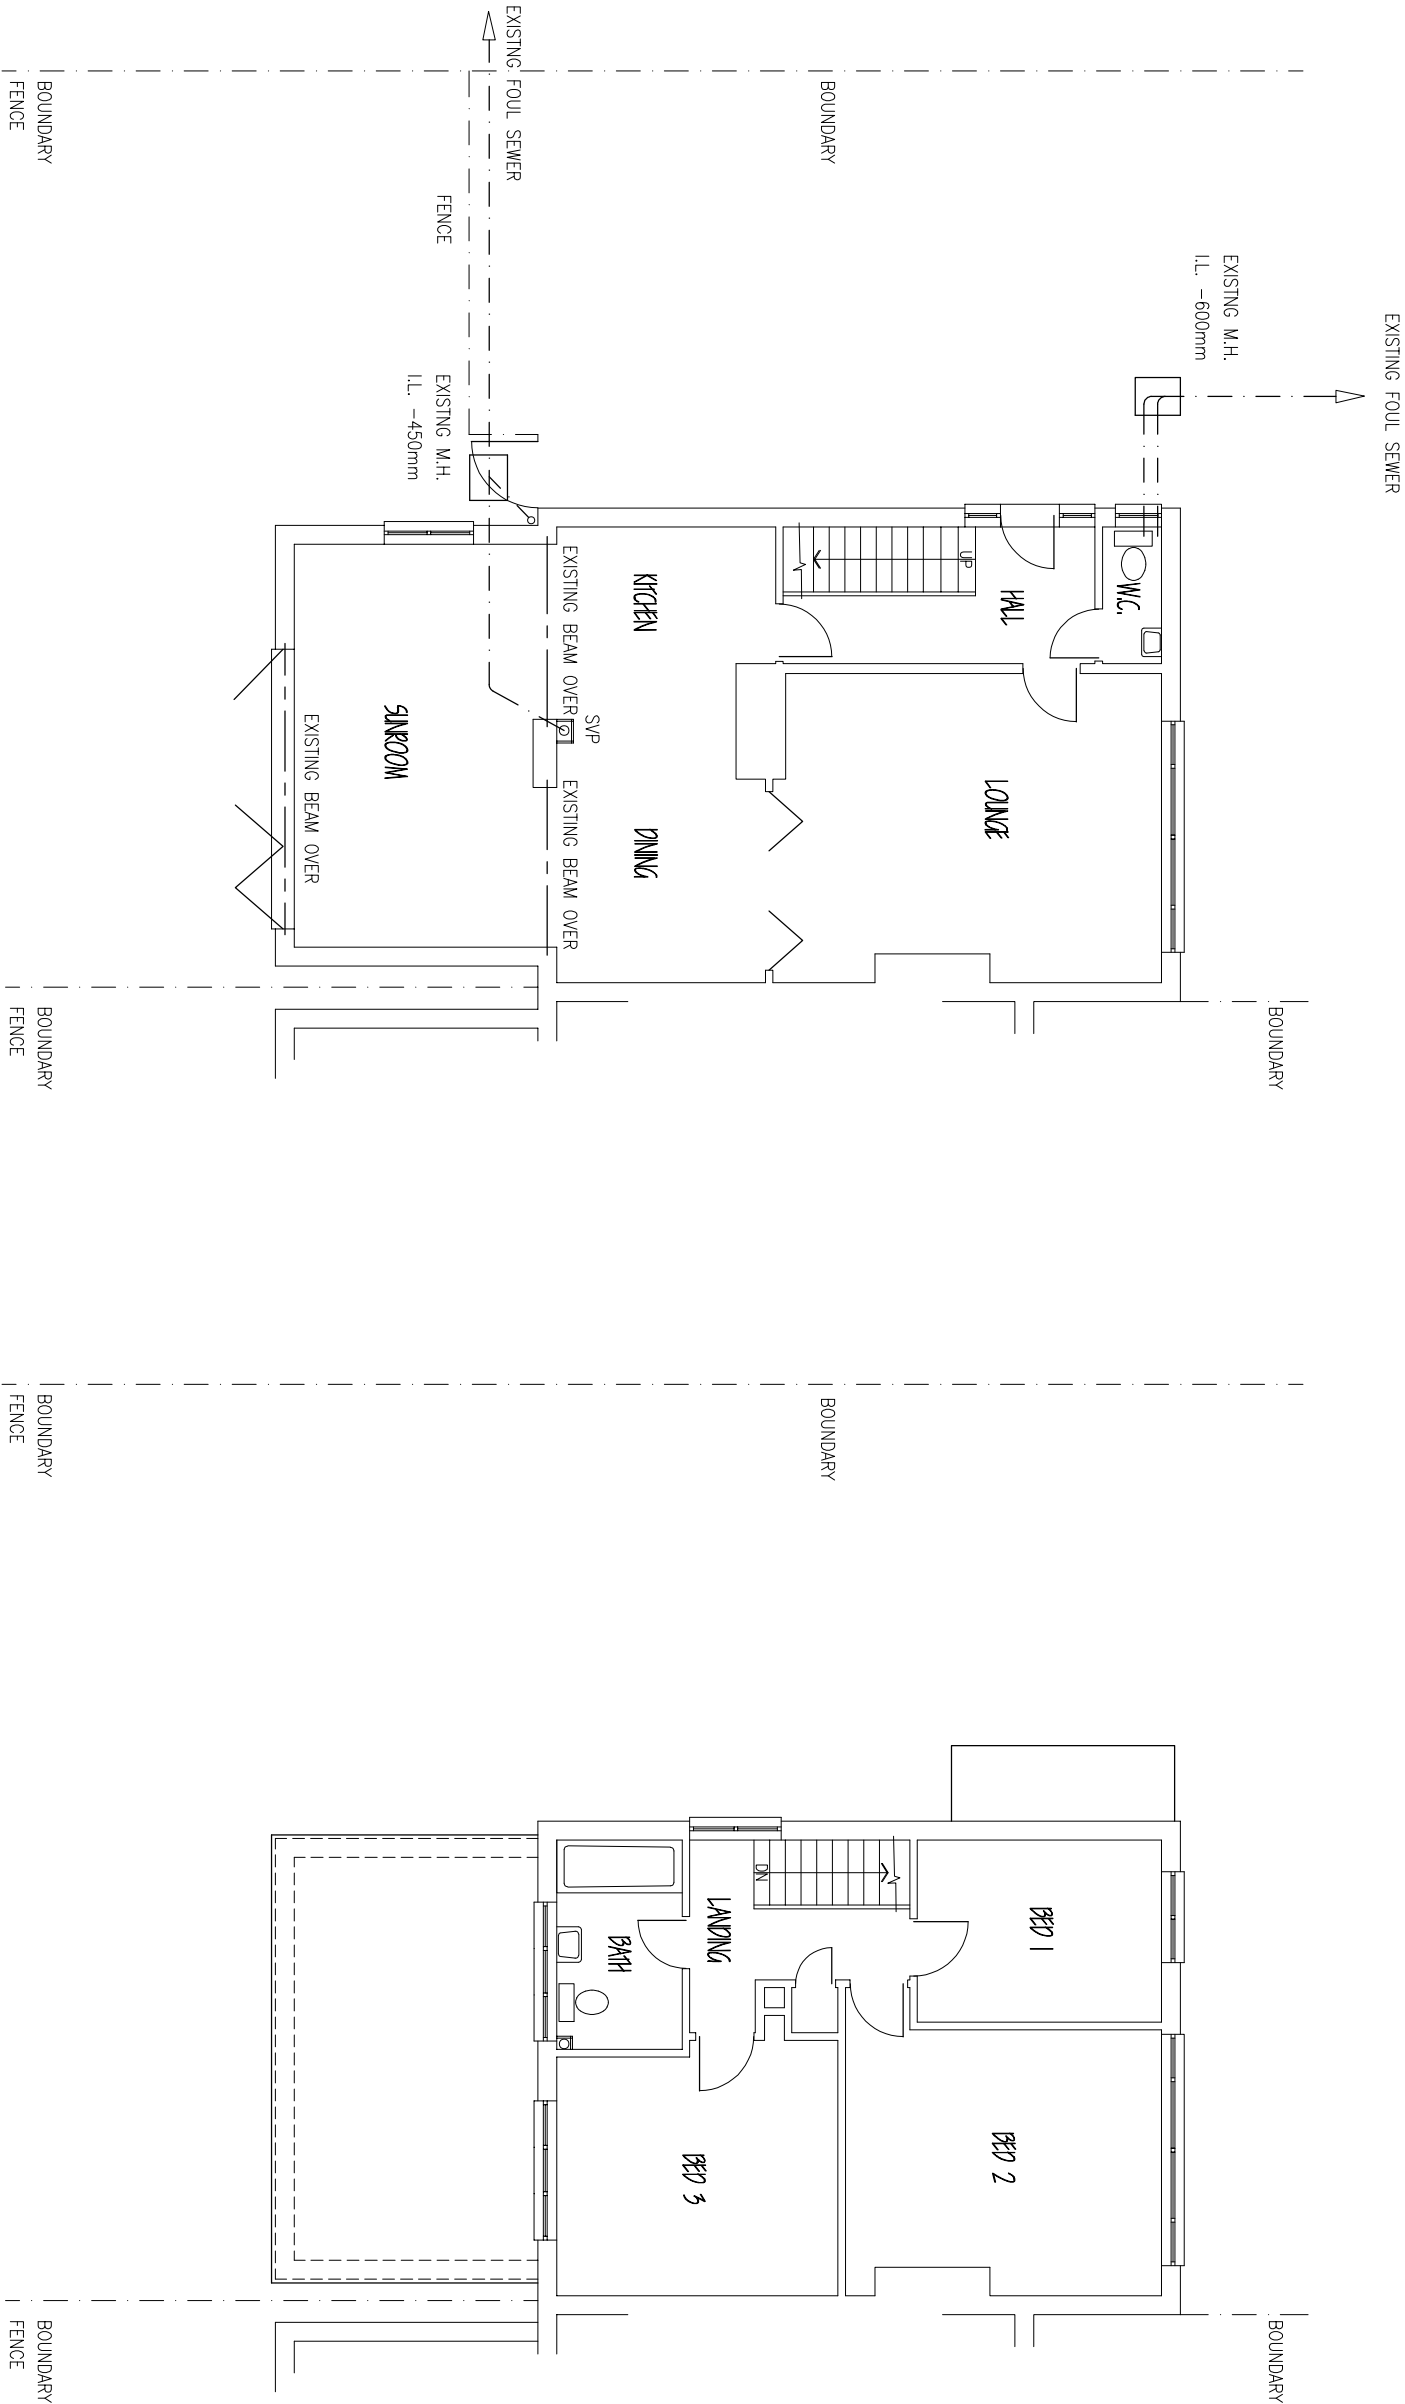

GROUND FLOOR PLAN

FIRST FLOOR PLAN



Scale Bar

CLIENT: MR Y KANDOLA,
50 HOWARD DRIVE,
LETCHWORTH G. C., HERTS, SG6 2DQ.

PROPOSED TWO STOREY /
SINGLE STOREY SIDE EXTENSION
(EXISTING)

IMPROVE.IT DESIGN LTD
97 PIXMORE WAY, LETCHWORTH GARDEN CITY,
HERTS, SG6 3TP. Tel: 07850 243045
Email: improve.it@ntlworld.com

SCALE: 1:100 (A3) DRG No. 22921/01