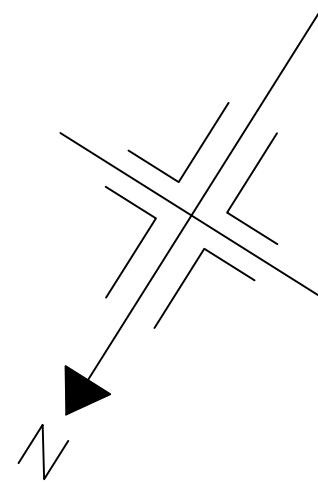
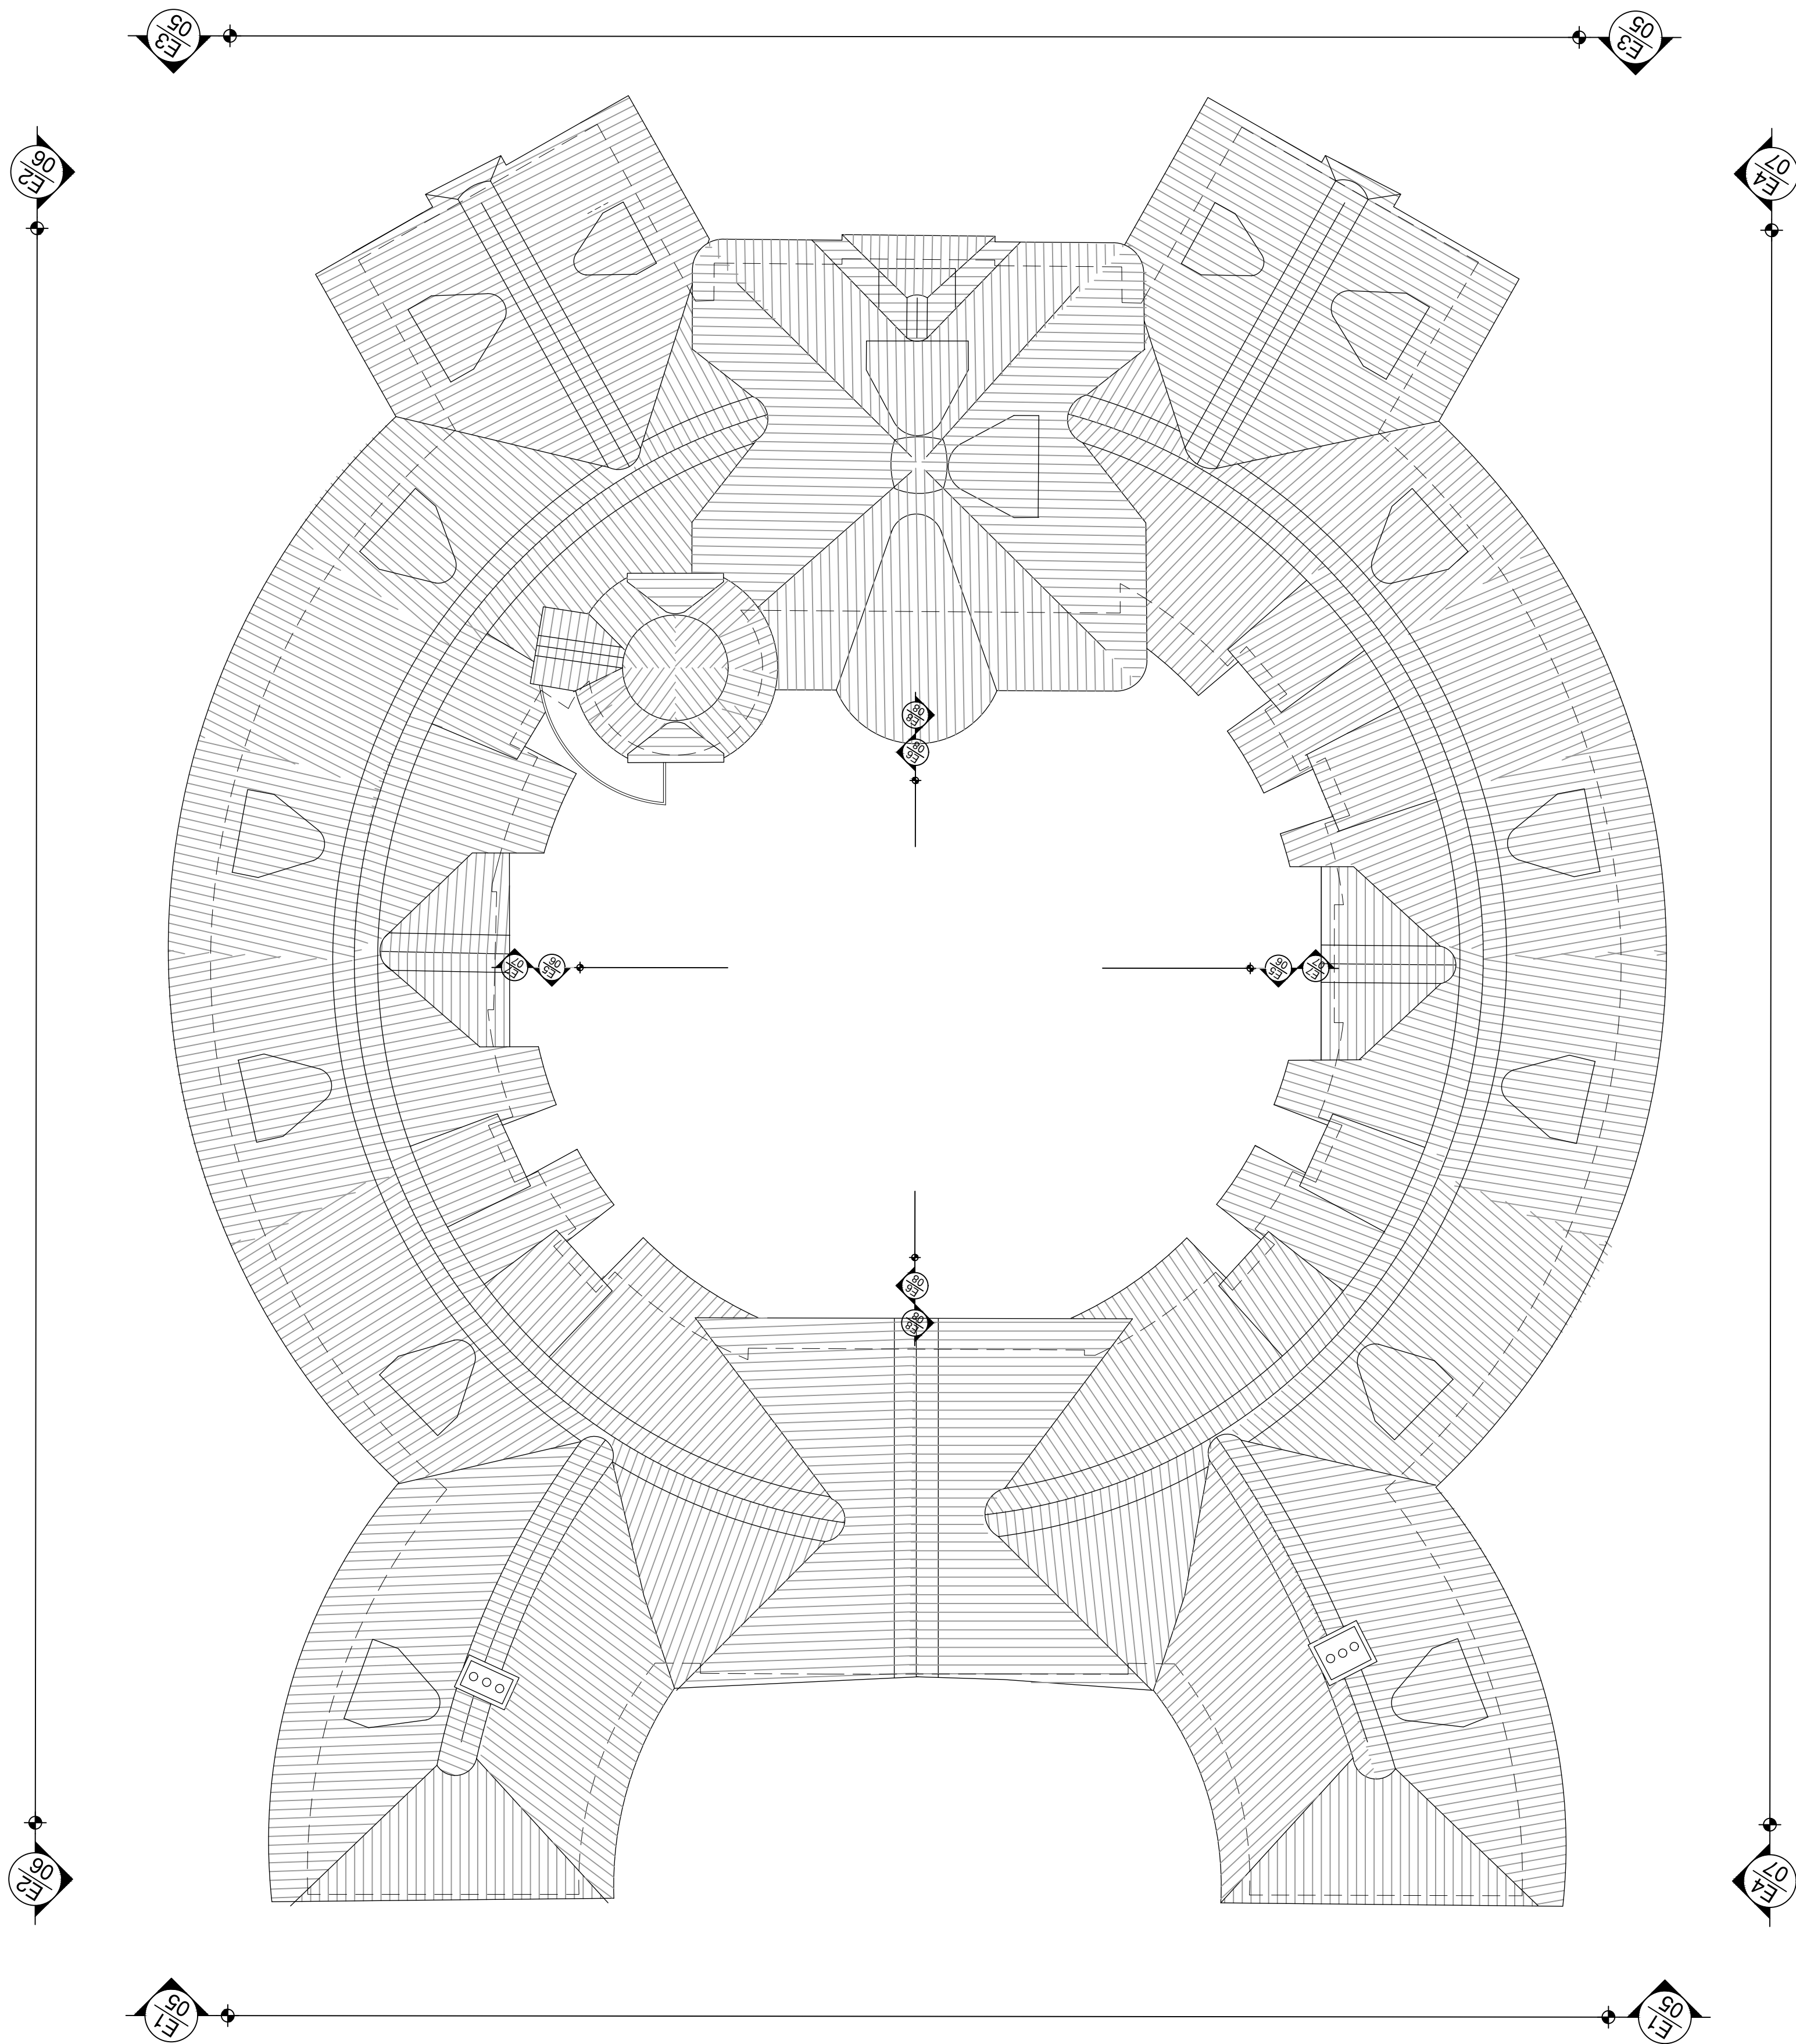


Rev A - JE - 29.04.2021 - Senior Conservation Officer's comments incorporated into amendments. Rooflights replaced with eyebrow dormers.

drawing stage			
PLANNING			
Briffa Phillips Architecture Design Planning Consultants Project Management			
19-21 Holywell Hill, St Albans Herts AL1 1EZ Tel. 01727 731671 Fax. 01727 840567 www.briffaphillips.com info@briffaphillips.com			
project title			
NODE COURT, DRIVERS END LANE, CODICOTE, HERTS, SG4 8TR			
drawing title			
PROPOSED ROOF PLAN FLOOR PLAN (MAIN BUILDING)			
scale	job architect	drawn	checked
1:100@A1	MB	LF	MB
date	project no.	drawing no.	revision
07.09.18	1581	221	A