

ANY QUERIES REGARDING DIMENSIONS TO BE TAKEN UP WITH PENTANGLE DESIGN GROUP.

ALL DIMENSIONS OF EXISTING BUILDINGS TO BE VERIFIED ON SITE.

THIS DRAWING IS THE COPYRIGHT OF PENTANGLE DESIGN GROUP AND SHALL NOT BE IN ANY WAY USED OR REPRODUCED WITHOUT THEIR PRIOR WRITTEN CONSENT.

NOTES




Existing South East Elevation
1 : 100


MATERIALS:
Roof
Concrete interlocking roof tiles.

Walls. Buff/yellow facing brick


Windows: white uPVC

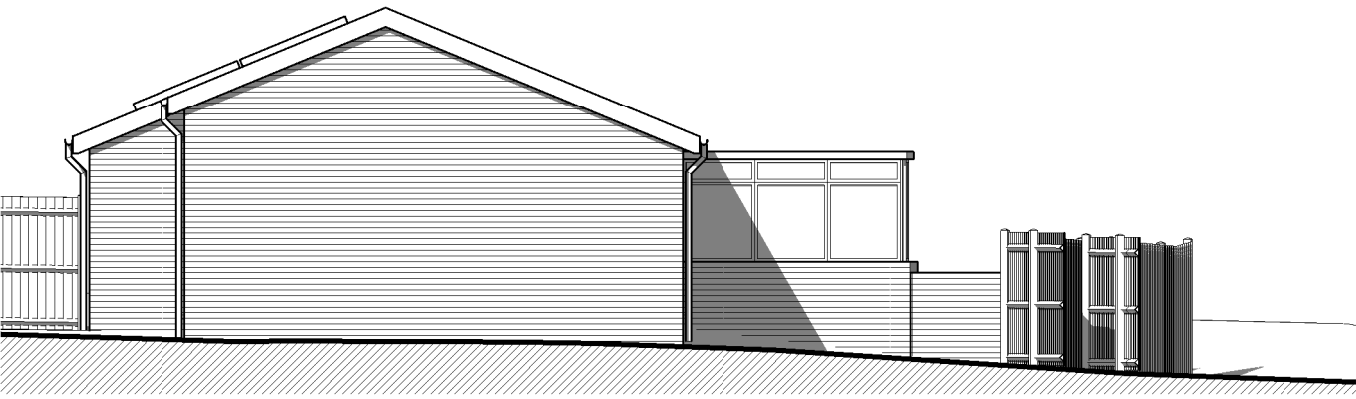


Existing North East Elevation
1 : 100

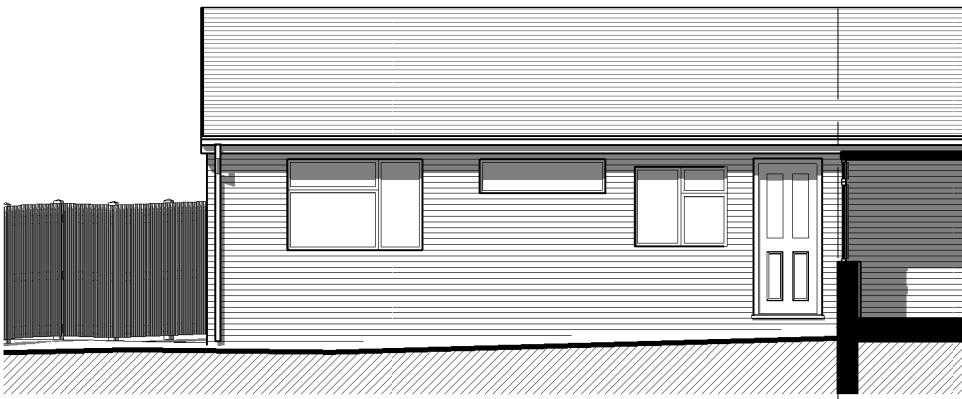



Existing North West Elevation
1 : 100

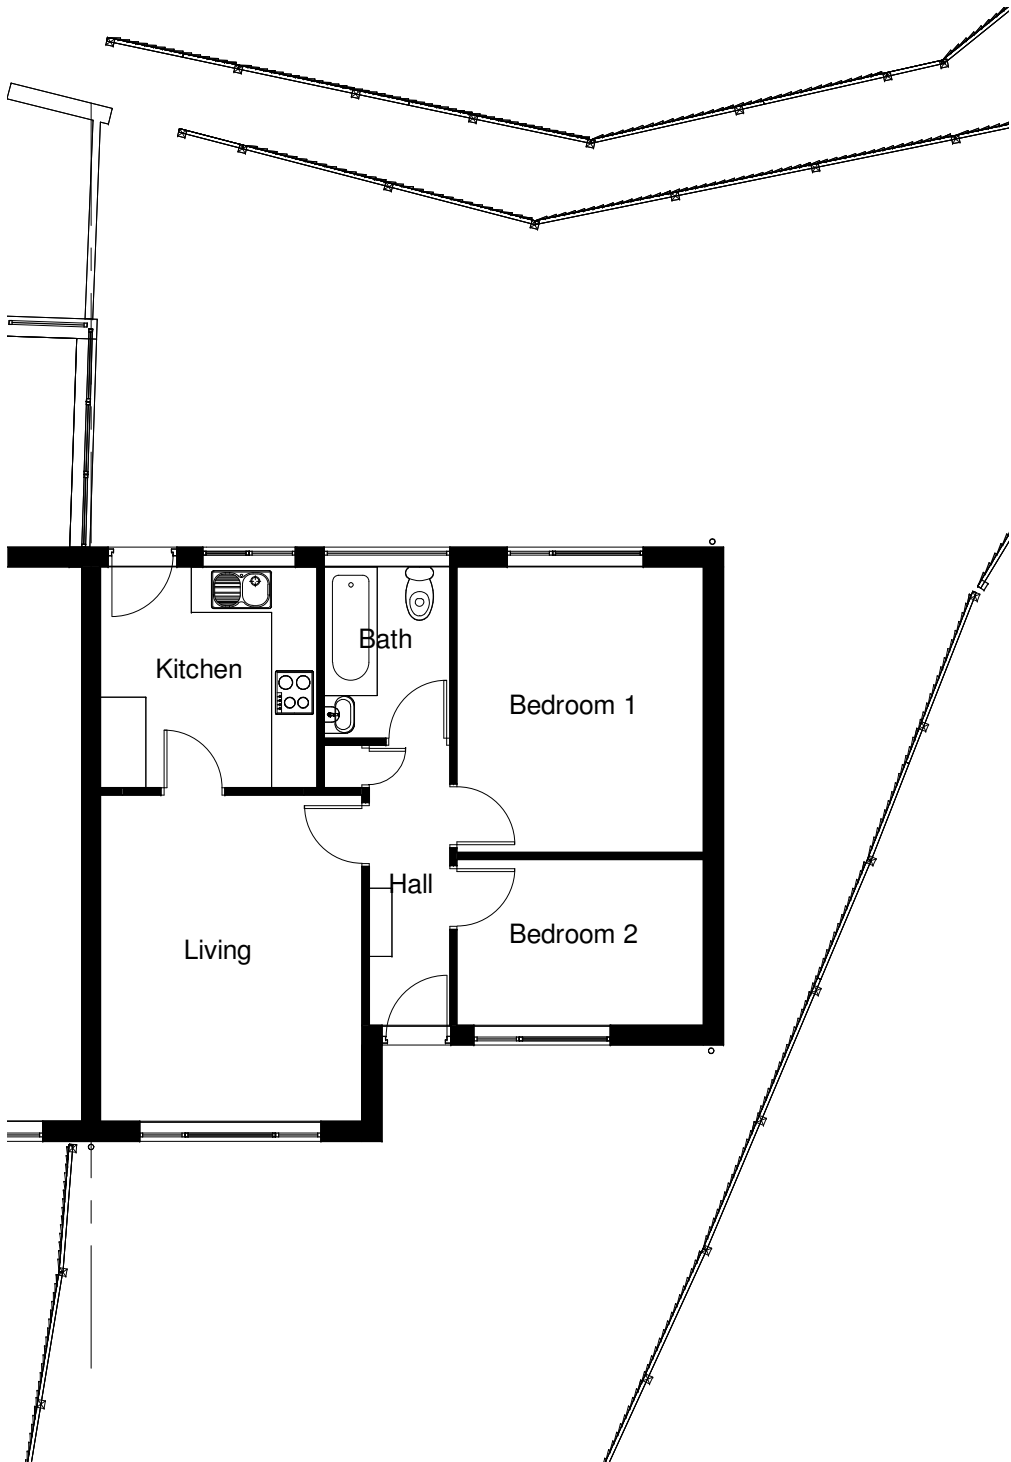

Existing Ground Floor Plan
1 : 100

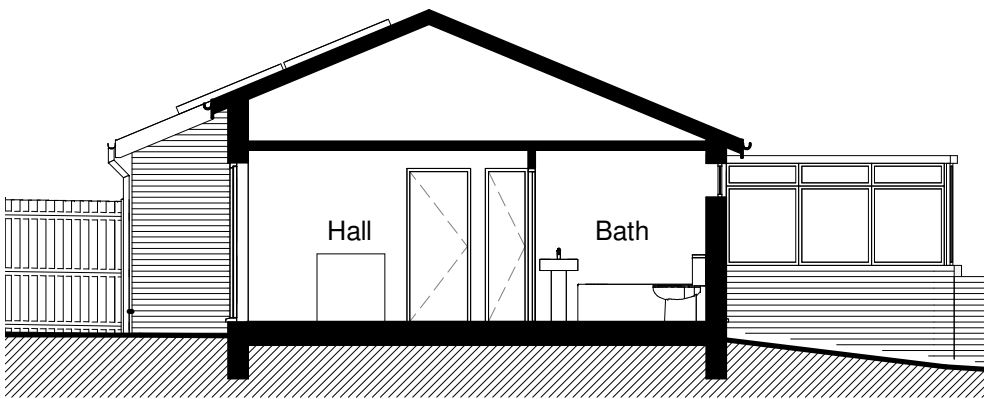

Existing Section X-X
1 : 100

 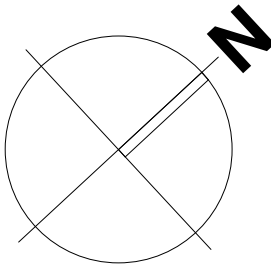

PRELIMINARY
PENTANGLE
DESIGN GROUP

SUITE 1, 21 BANCROFT HITCHIN HERTS SG5 1JW
T:01462 431133 E:pdg@pentangledesign.co.uk

JOB TITLE
Proposed Extensions and alterations to
2 Orchard Way, Breachwood Green

for -

DRAWING TITLE
Existing Plan and Elevations

SCALE	DRAWING NUMBER	REVISION
1 : 100	02	
DATE Sept '24		
SHT SIZE A2		
JOB NUMBER 3891		

ARCHITECTS AND INTERIOR DESIGNERS