


ANY QUERIES REGARDING DIMENSIONS TO BE TAKEN UP WITH PENTANGLE DESIGN GROUP.
ALL DIMENSIONS OF EXISTING BUILDINGS TO BE VERIFIED ON SITE.
THIS DRAWING IS THE COPYRIGHT OF PENTANGLE DESIGN GROUP AND SHALL NOT BE IN ANY WAY USED OR REPRODUCED WITHOUT THEIR PRIOR WRITTEN CONSENT.

NOTES




Proposed South East Elevation

1 : 100

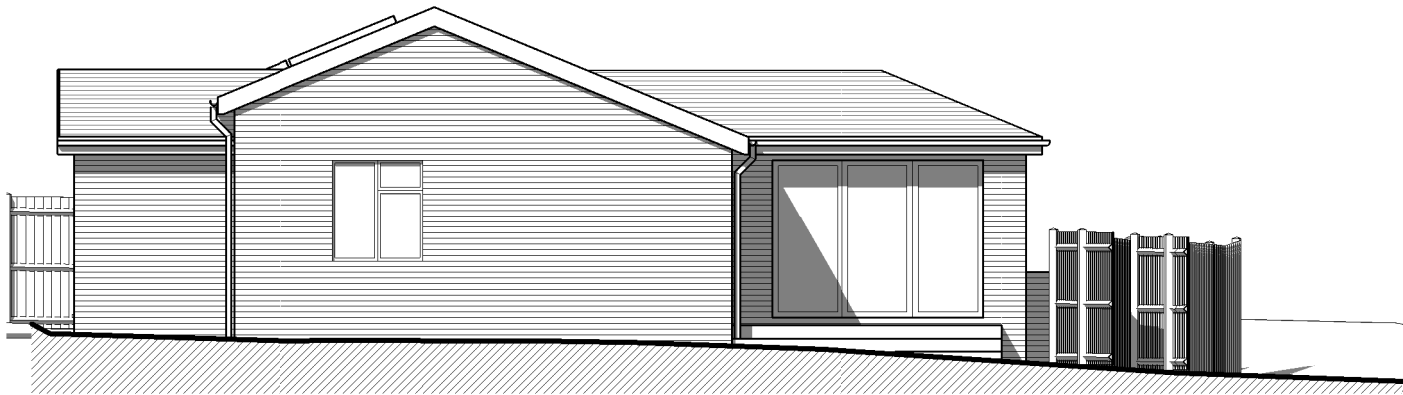


Proposed North East Elevation

1 : 100

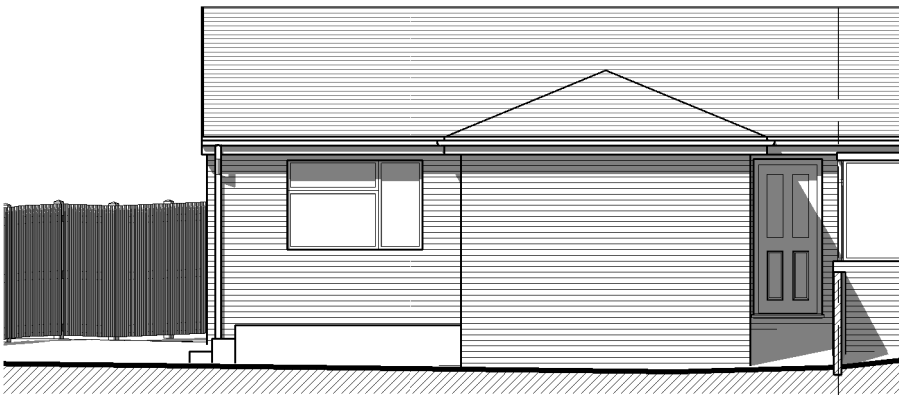

Proposed North West Elevation

1 : 100

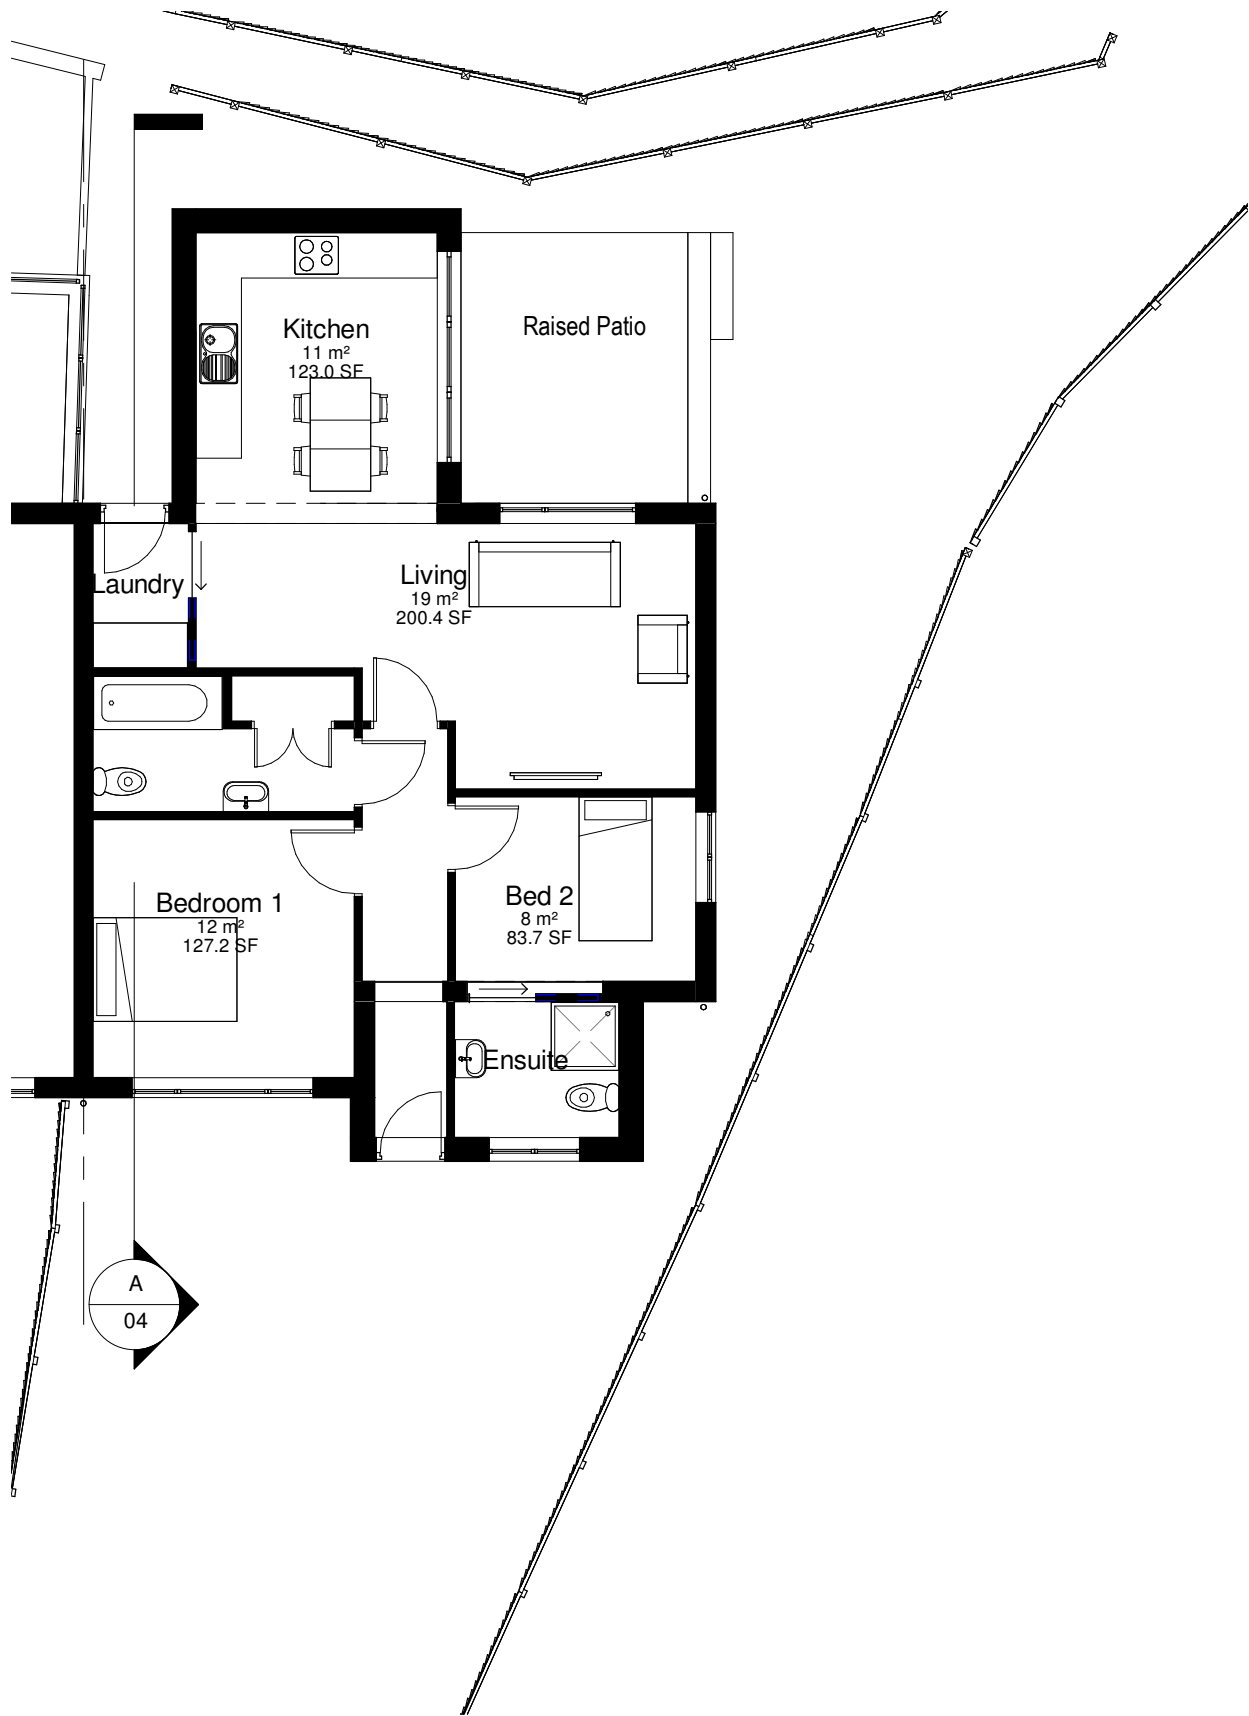


Proposed Ground Floor

1 : 100

MATERIALS:
Roof. Concrete interlocking roof tiles to match existing
pV panels to be repositioned to suit if required.



Walls. Buff facnig brick to match existing

Windows. White uPVC

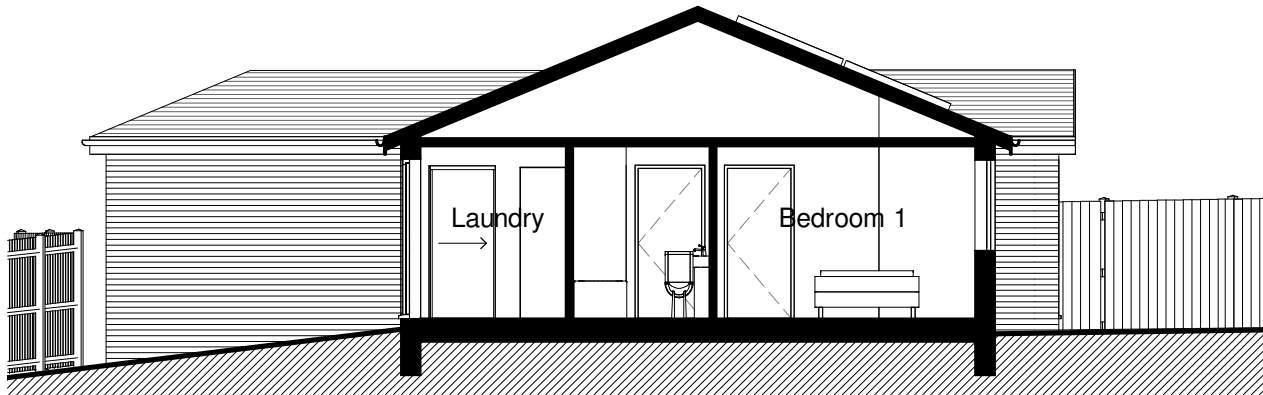

Proposed Section A-A

1 : 100

 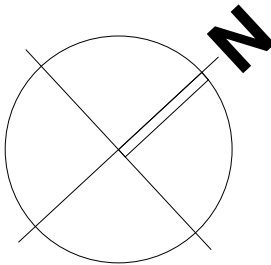

PLANNING

PENTANGLE
DESIGN GROUP

SUITE 1, 21 BANCROFT HITCHIN HERTS SG5 1JW
T:01462 431133 E:pdg@pentangledesign.co.uk

JOB TITLE
Proposed Extensions and alterations to
2 Orchard Way, Breachwood Green

for -

DRAWING TITLE
Proposed Plans and Elevations

SCALE	DRAWING NUMBER	REVISION
1 : 100	04	A
DATE Sept '24		
SHT SIZE A2		
JOB NUMBER 3891		

ARCHITECTS AND INTERIOR DESIGNERS