



Front Elevation

Scale 1:100




Side Elevation

Scale 1:100



Rear Elevation

Scale 1:100

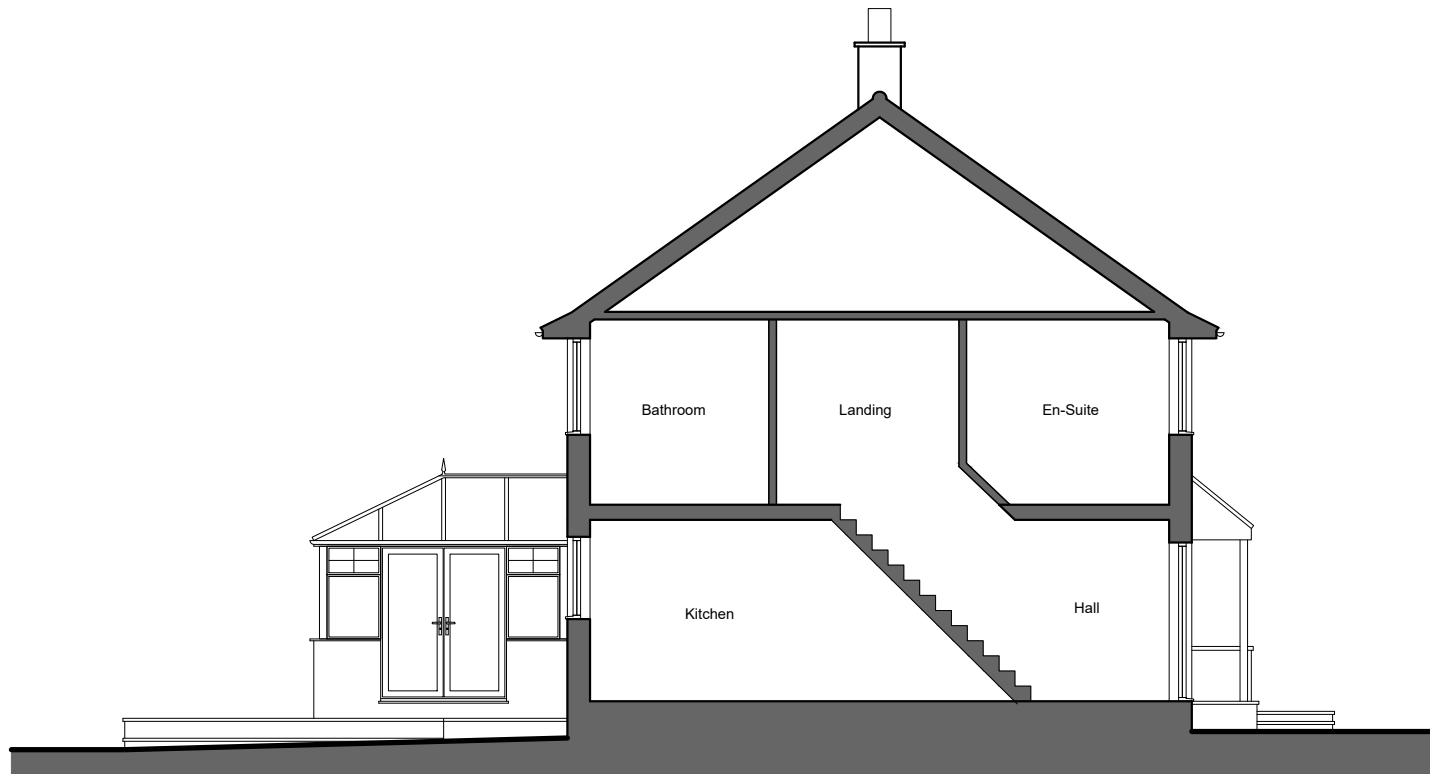

Section


Scale 1:100

This drawing is a print and must not be scaled from. Use only noted dimensions and check all measurements on site before proceeding with the works. Any queries regarding areas, levels or dimensions must be referred back to BBR Design Services Ltd. All dimensions of existing buildings to be verified on site.

This drawing is the copyright of BBR Design Services Ltd and shall not be in any way used or reproduced without their prior written consent.

All design and construction is to be in accordance with the Construction Design and Management (CDM) Regulations 2015, and HSE guidance.

Scale bar (m) 1:100

 

Rev:	Date:	Note:	By:
------	-------	-------	-----

FOR PLANNING



A R C H I T E C T S

01462 420800 | 01799 530097

info@bbr-architects.co.uk

www.bbr-architects.co.uk



Contract:

16 Westmill Lane
Ickleford
Hitchin
SG5 3RN

Drawing Title:

Existing Elevations and Section

Scale:

1:100
@ A3

Drawn/check:

paw
rda

Job No:

21101

Date:

March 2021

Drawing No:

PL05

Revision:

-

© BBR Architects 2020