



SOUTH WEST ELEVATION (as existing) SOUTH EAST ELEVATION (as existing) NORTH EAST ELEVATION (as existing) NORTH WEST ELEVATION (as existing)


0 2 10 METRES @ 1:100 SCALE @ A1

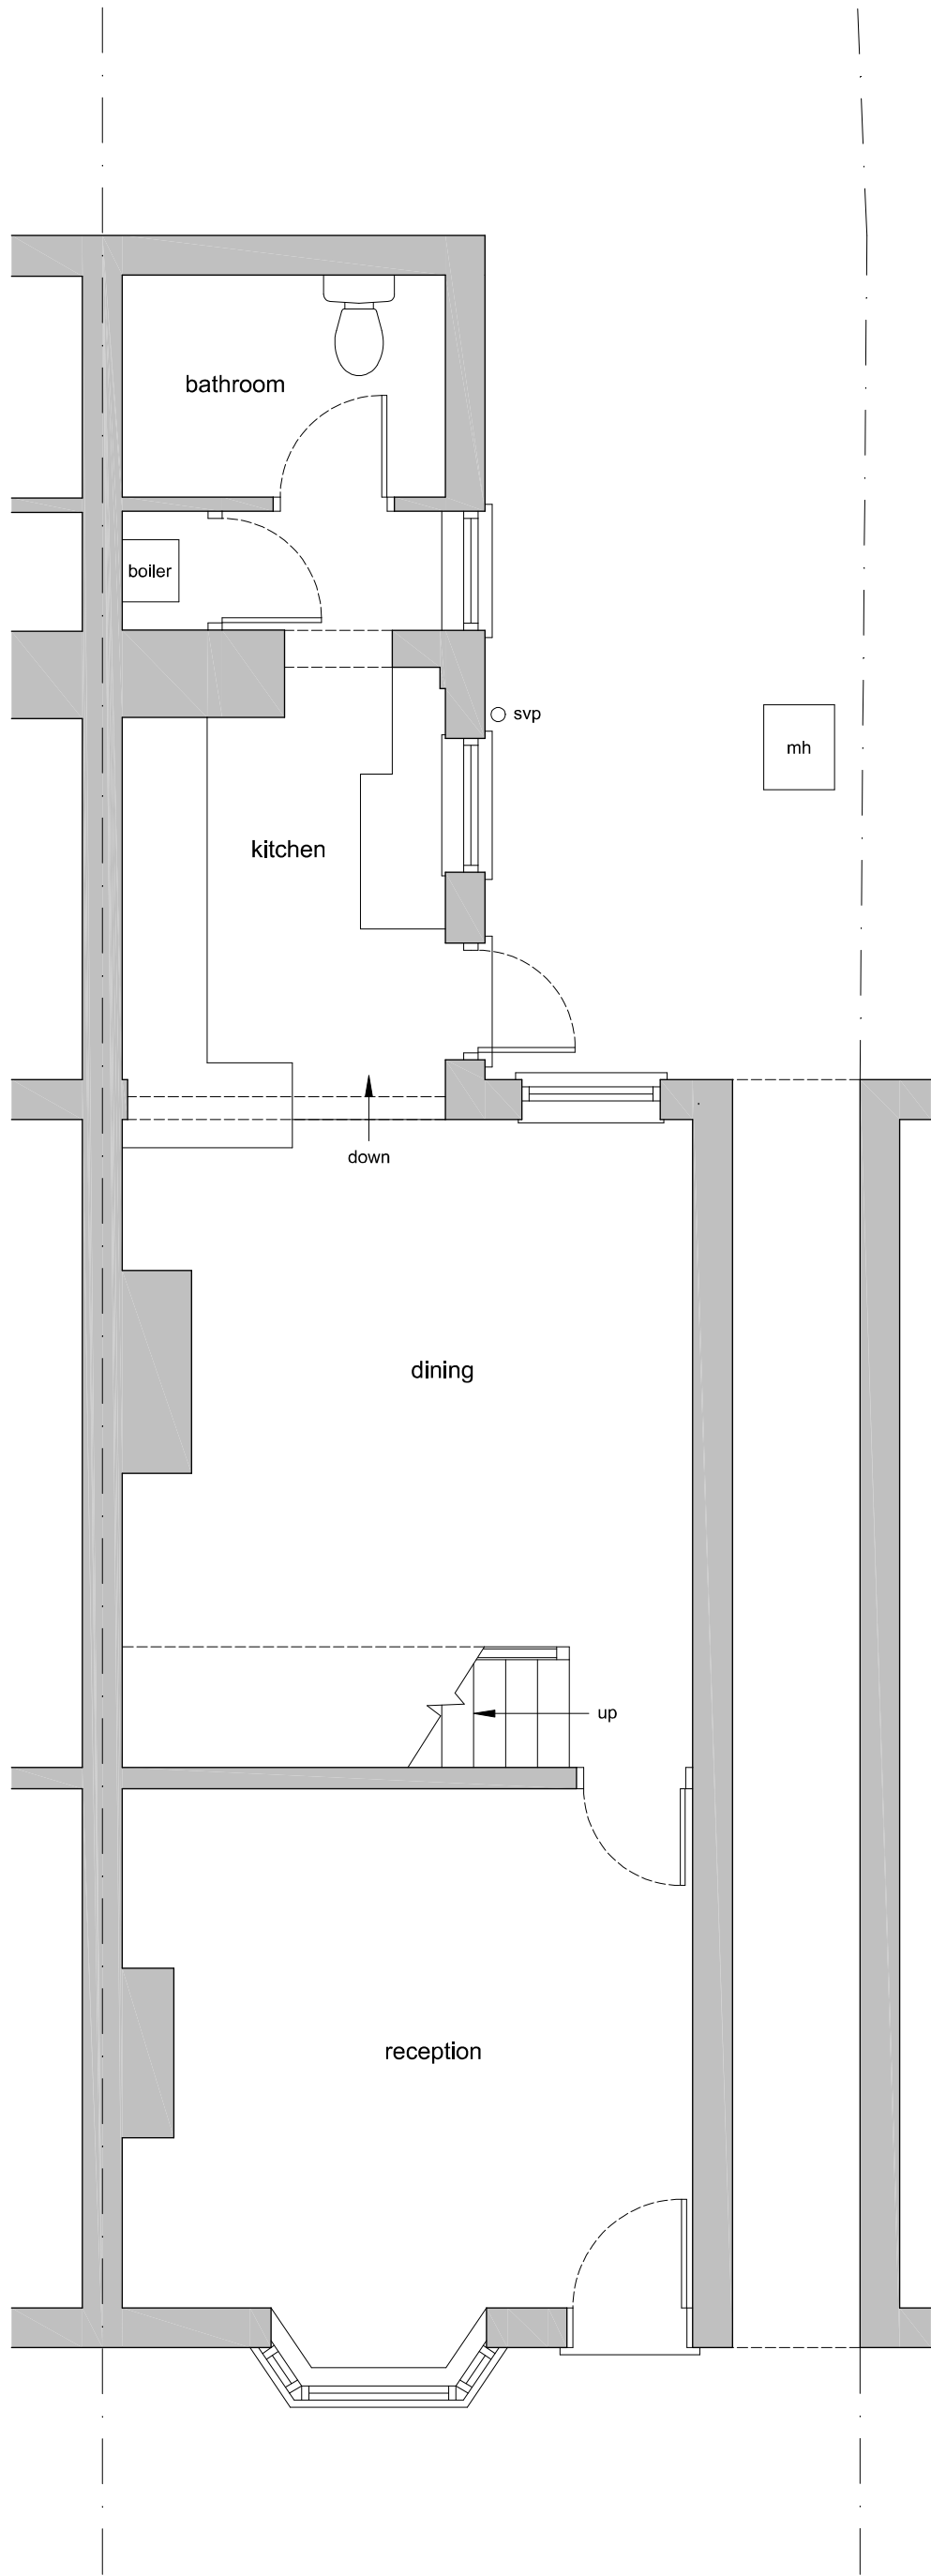

HOUSE GROUND FLOOR PLAN (as existing)

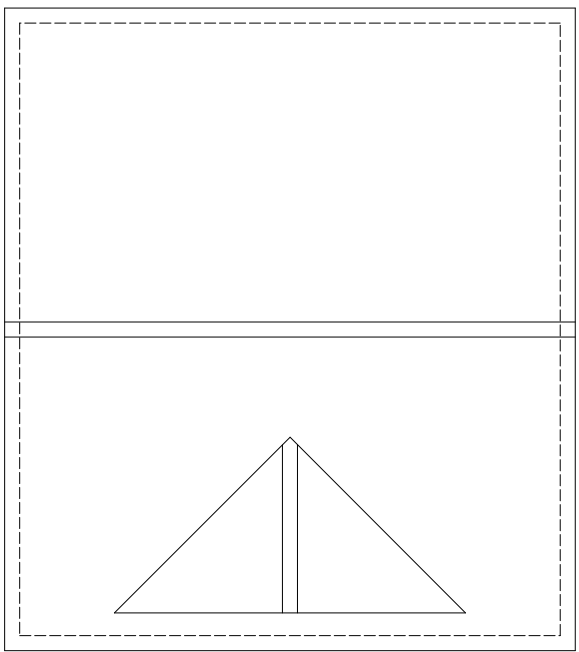


OUTBUILDING ROOF PLAN (as existing)

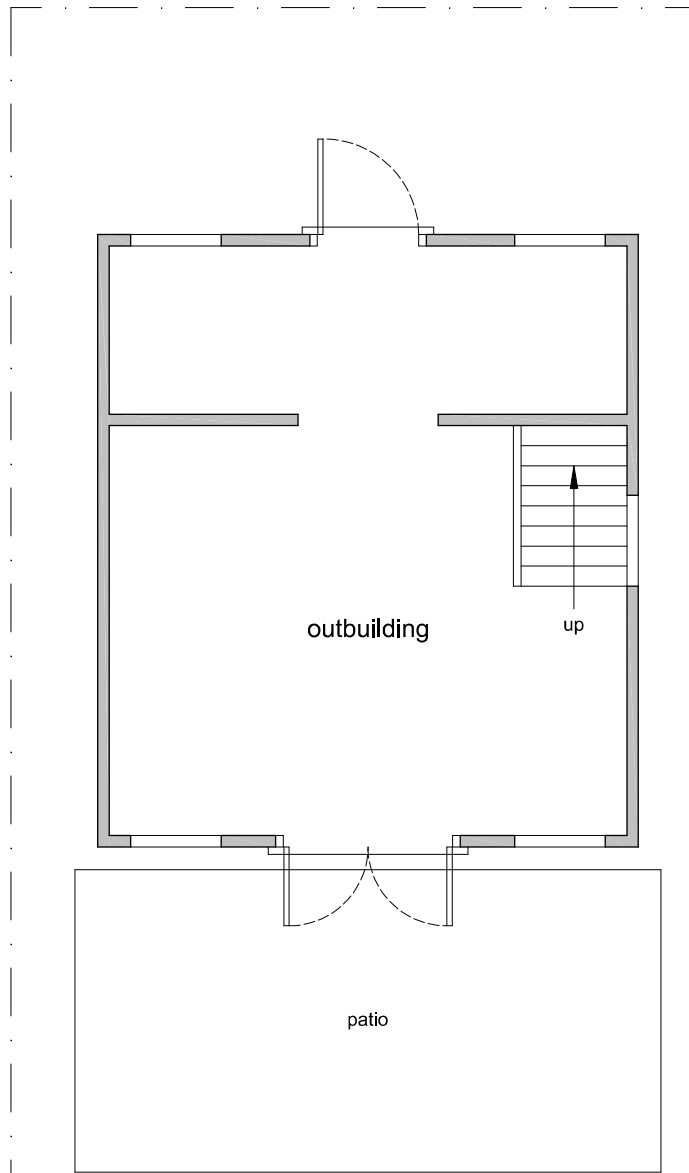


OUTBUILDING GROUND FLOOR PLAN (as existing)


0 1 5 METRES @ 1:50 scale @ A1

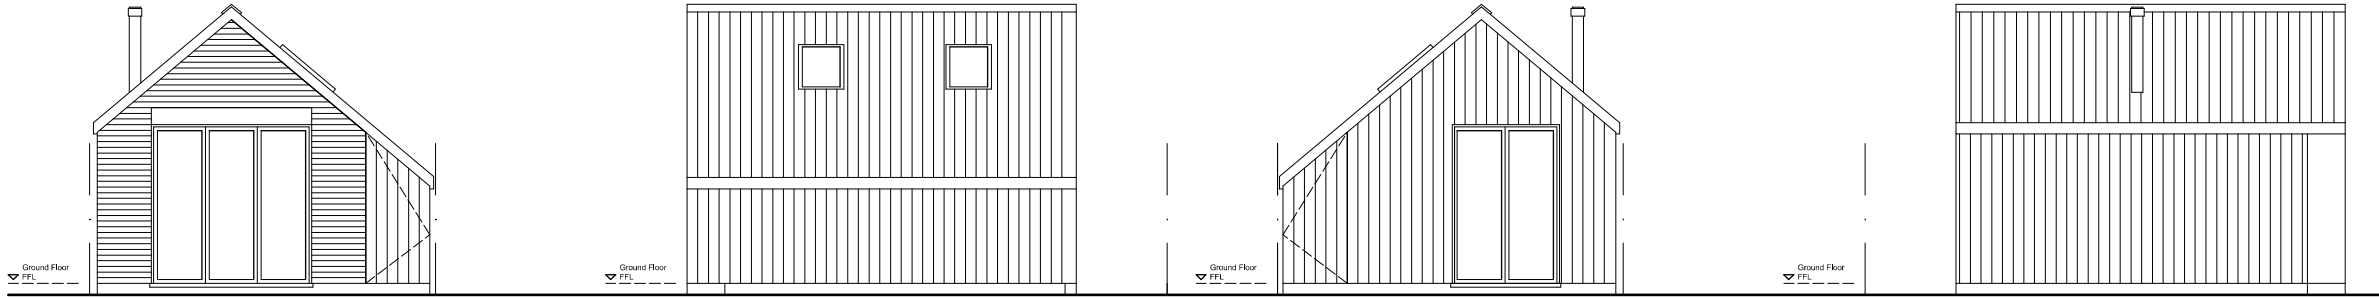


SOUTH WEST ELEVATION (as proposed) SOUTH EAST ELEVATION (as proposed) NORTH EAST ELEVATION (as proposed) NORTH WEST ELEVATION (as proposed)

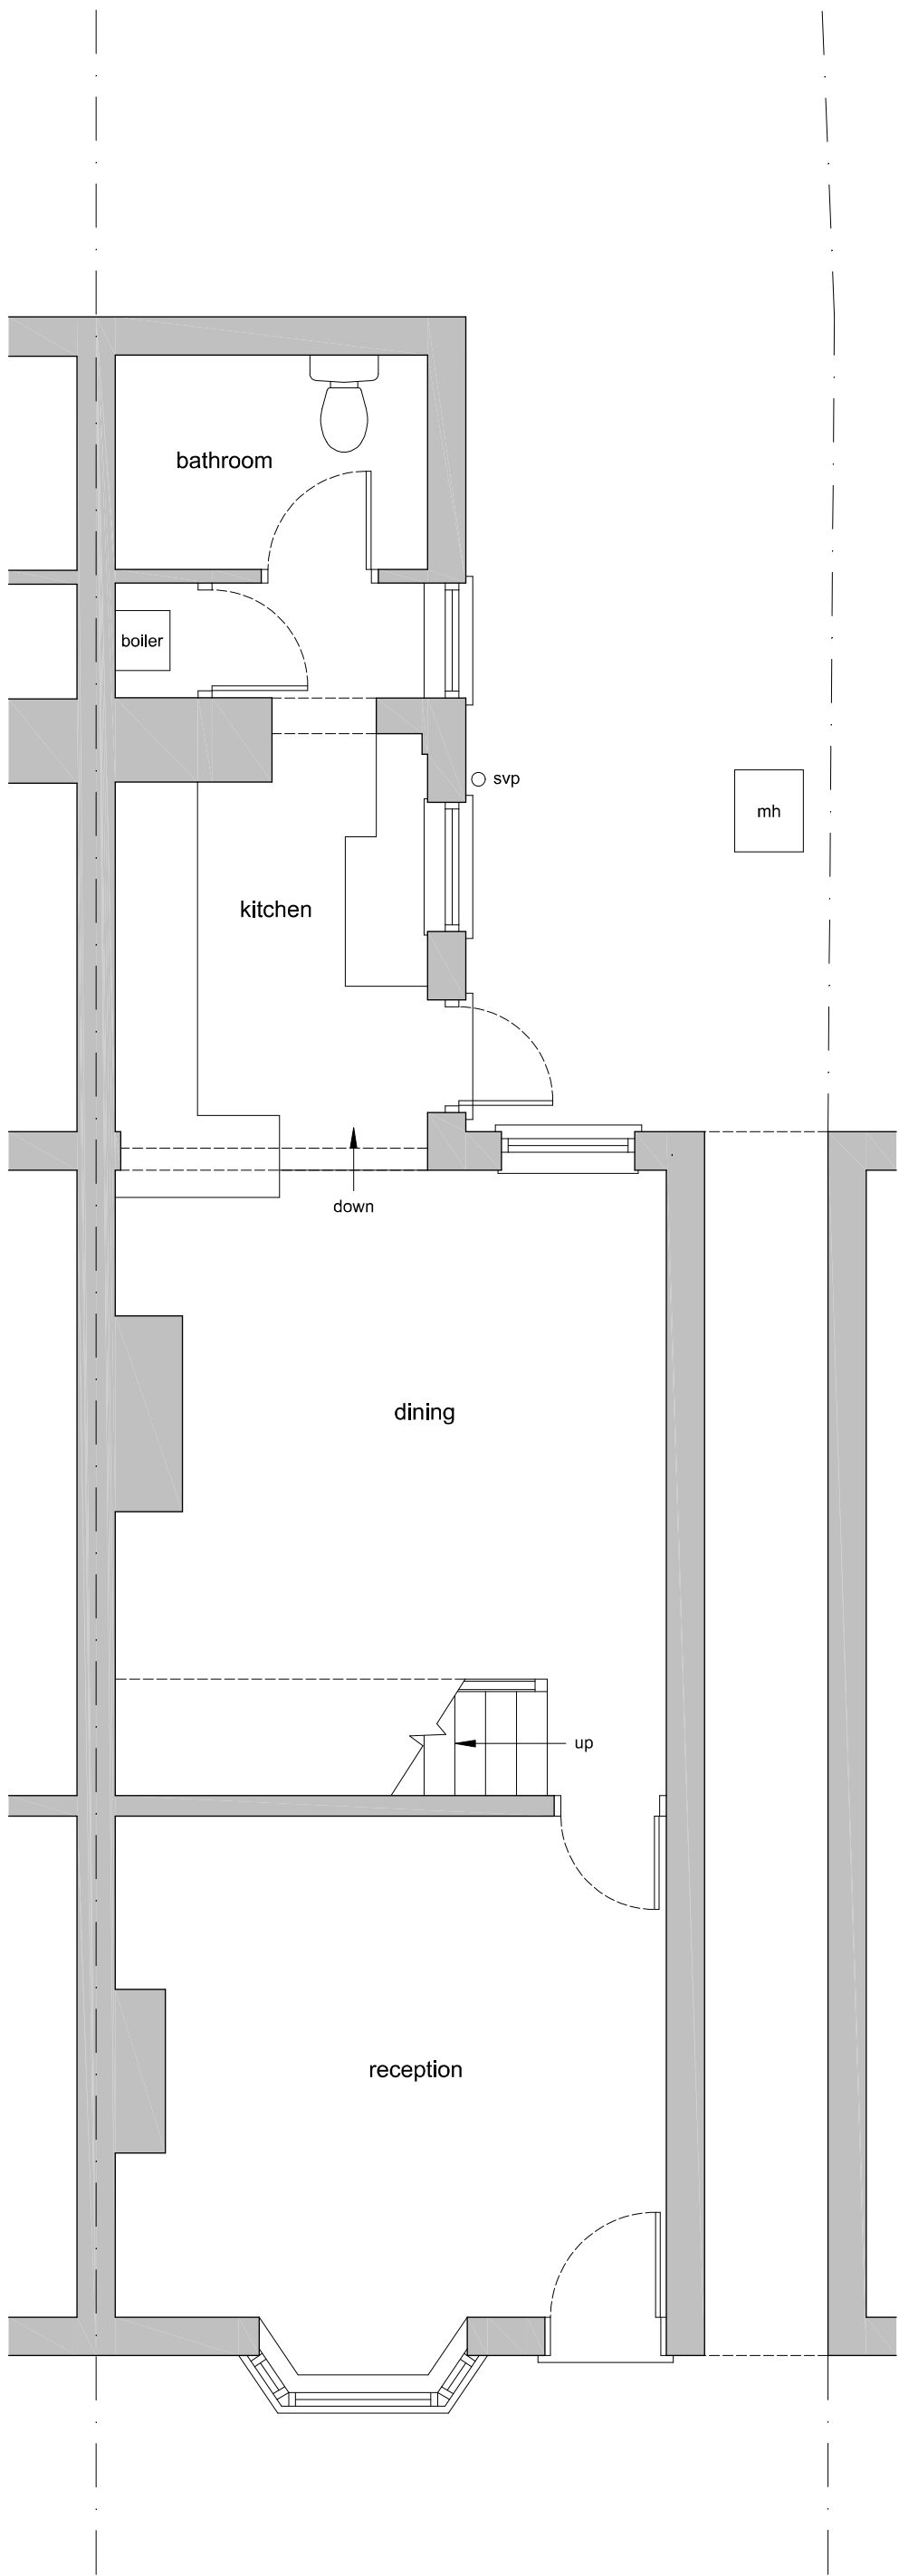

HOUSE GROUND FLOOR PLAN (as proposed)

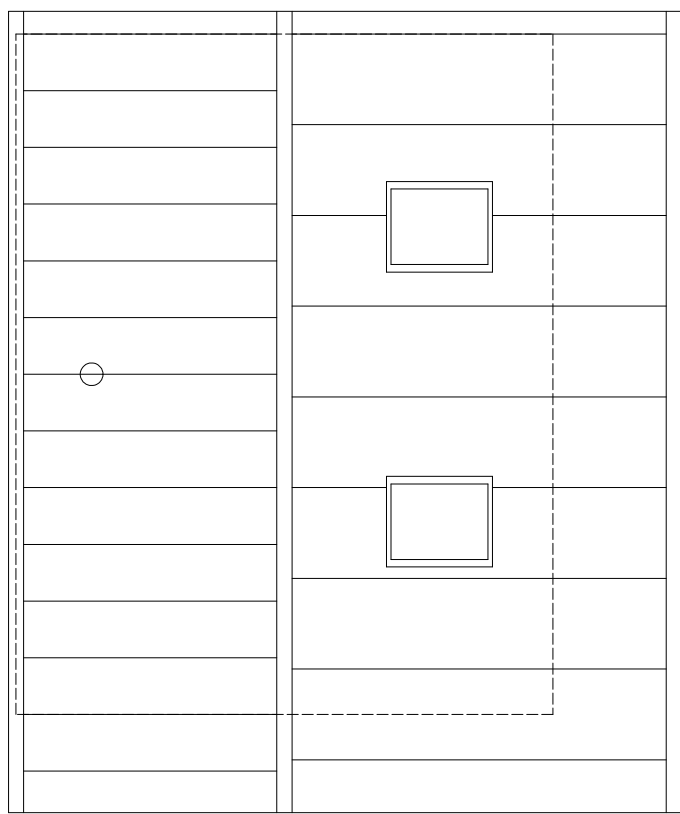

OUTBUILDING ROOF PLAN (as proposed)

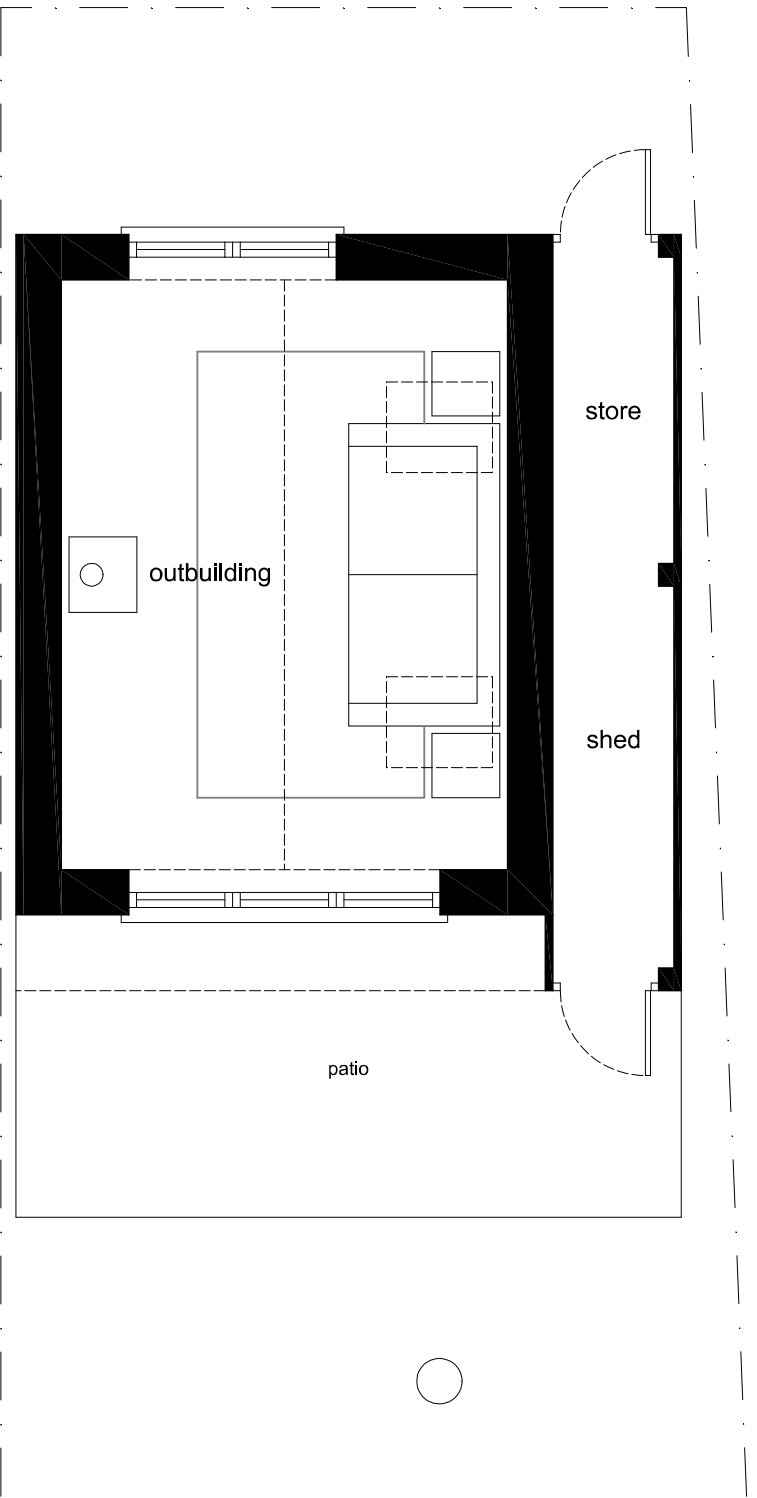



OUTBUILDING GROUND FLOOR PLAN (as proposed)

GENERAL NOTES

No.	Description
01	Check all dimensions on site
02	Walls existing
03	Walls proposed
04	EXTERNAL MATERIALS
OUTBUILDING ROOF: Natural grey slate pitched roof.	
OUTBUILDING WALLS: Facing brickwork and vertical timber cladding painted in black.	
OUTBUILDING WINDOWS: Velux style rooflights.	
OUTBUILDING DOORS: Black powder coated aluminium doors with flush casements and equal sight lines.	
RAINWATER GOODS: Black aluminium half round gutters and rainwater pipes.	

REVISIONS

Rev.	Date	Description
A	Dec 25	Outbuilding depth reduced

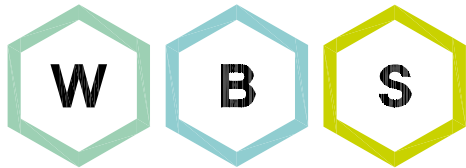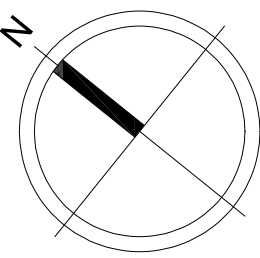

WHITEBRICK

29b Hermitage Road,
Hitchin, Hertfordshire, SG5 1BY.
info@whitebrick.studio

CLIENT

Mr Jones and Ms Murton

PROJECT

Replacement Outbuilding at
39 Bunyan Road, Hitchin,
Hertfordshire, SG5 1NW.

DRAWING TITLE

Existing and Proposed
Plans and Elevations

INFORMATION

Job ref	2517
Drawing no.	2517-01A
Scale	1:50, 1:100 @ ISOA1
Date	Oct 25
Drawn	CWM