




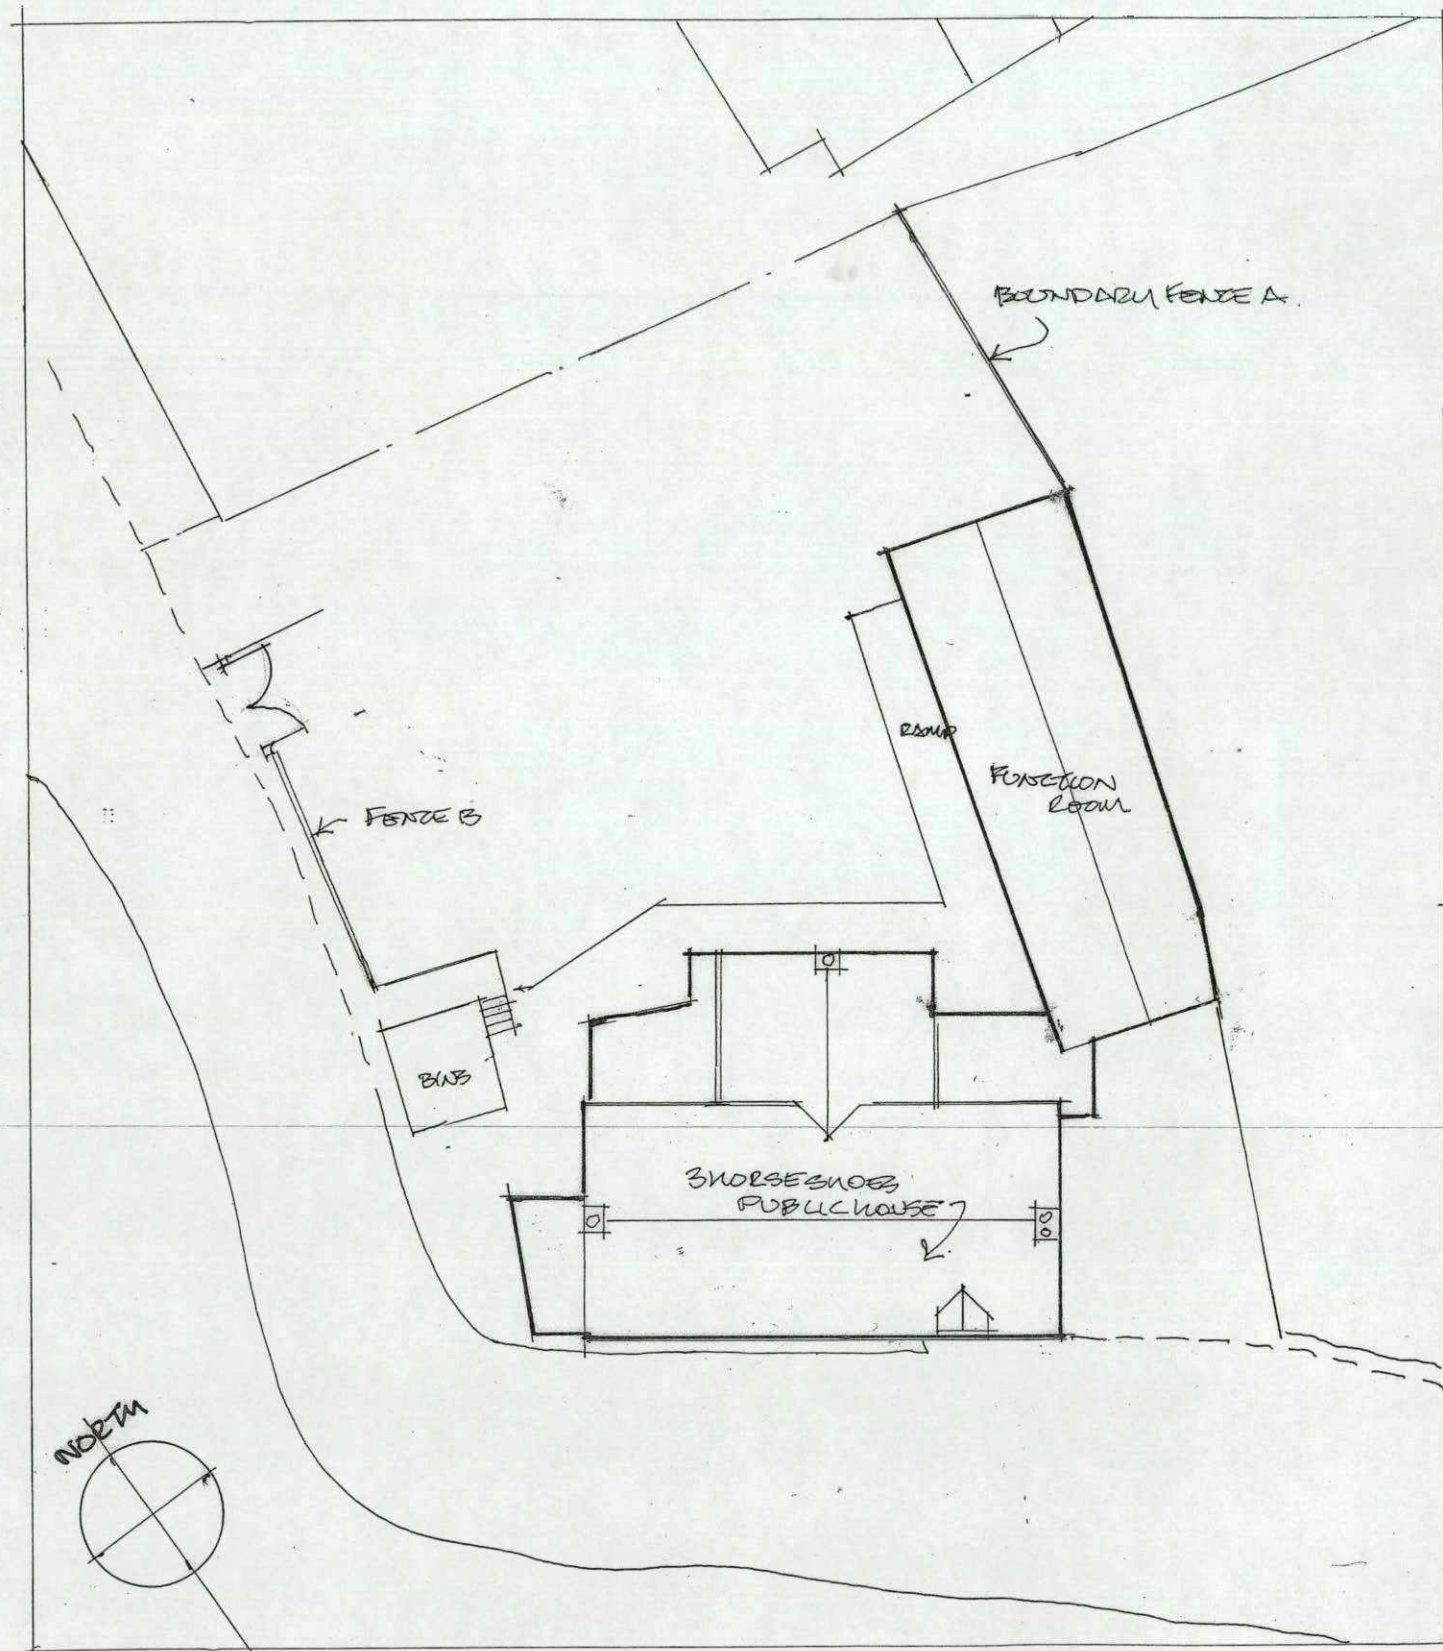


SITE PLAN 1:200,
0 2 4 6 8 10m

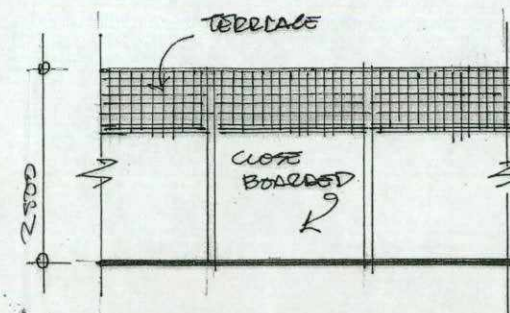

BOUNDARY FENCE A
AT 1:100 SCALE.

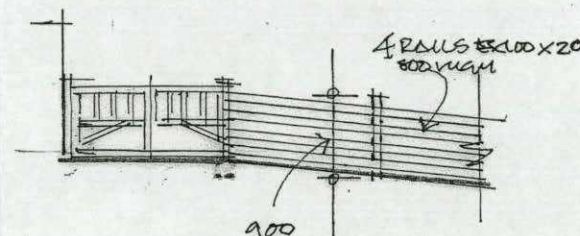

BOUNDARY FENCE B
AT 1:100 SCALE.
AS SEEN FROM ROAD

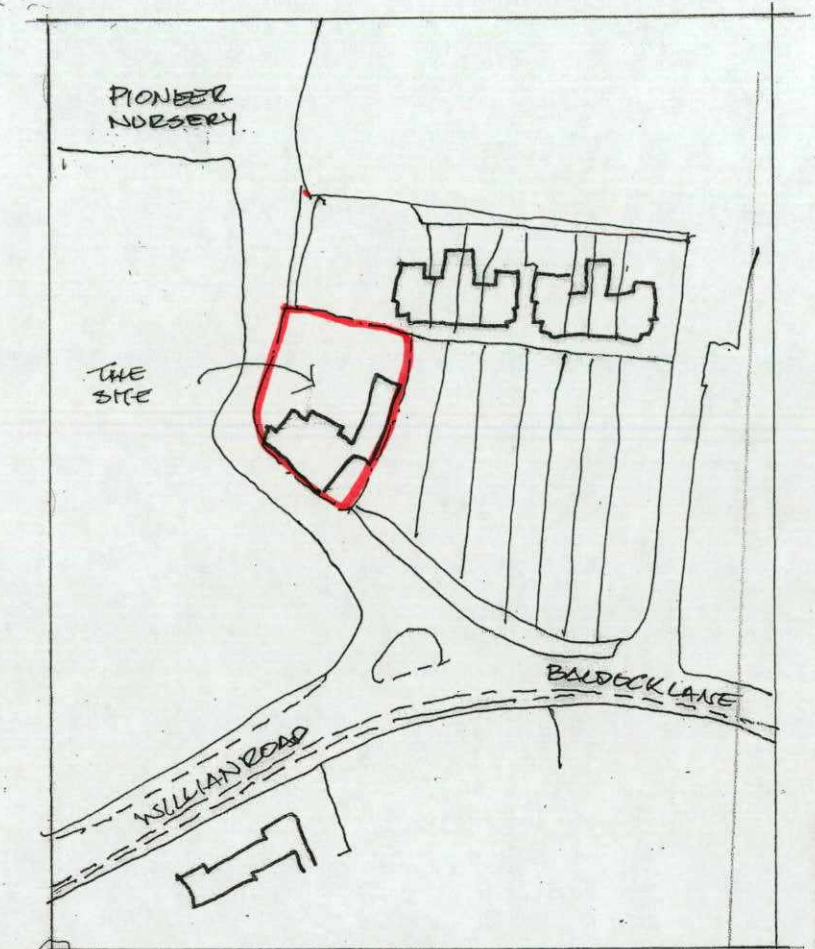

LOCATION PLAN AT 1:1250
O/S LICENCE NO. 1000022432



N.H.C.
19 SEP 2025
NORTHGATE

Revisions

 Edmund Wright Architect THE BARN • PRESTON ROAD GOSMORE • HERTFORDSHIRE • SG4 7QS TELEPHONE 01462 422334 EMAIL edmund@edmundwrightarchitect.co.uk PRINCIPAL - EDMUND WRIGHT, R.I.B.A.	Project SHORSESHOES FENCES	
	Client MR MICHAEL STOPPARD	
	Title LOCATION, SITE PLAN & FENCES	
	Scale 1:1250, 200, 100/PA3	Drawn by EW
	Date SEPT 2025	Drawing No. 25 02 01

DO NOT SCALE OFF THIS DRAWING

THIS DRAWING IS PROTECTED BY COPYRIGHT