


N.H.C.
19 SEP 2025
NORTHGATE




FRONT ELEVATION



SIDE (EAST) ELEVATION

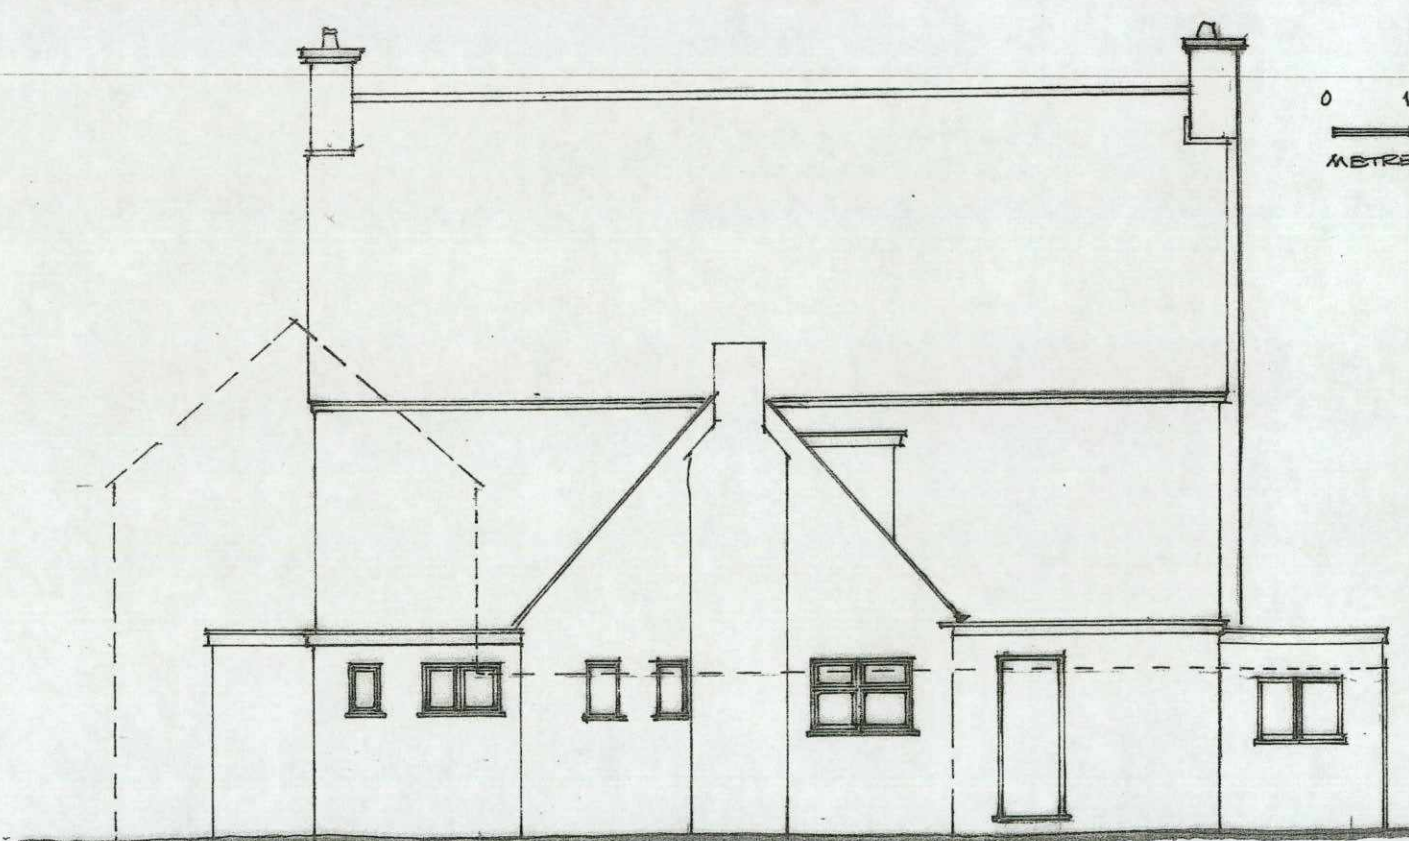


REAR ELEVATION

 

SIDE (WEST) ELEVATION.

Rev	Date
Project	Proposed Alterations and Extension to THE THREE HORSESHOES WILLIAN, HERTS, SG6 2AE
Client	SDC Propinvest Ltd
Title	ELEVATIONS - EXISTING
Scale	1: 100 at A3
Drawn	AD
Drawing No.	3HR : 03 Rev

 

Edmund Wright Architect

THE BARN THE WHITE HOUSE
PRESTON ROAD GOSMORE
HERTFORDSHIRE SG4 7QS

TELEPHONE
(01462) 422334/441593

DIRECTOR EDMUND WRIGHT, F.R.S.A.