


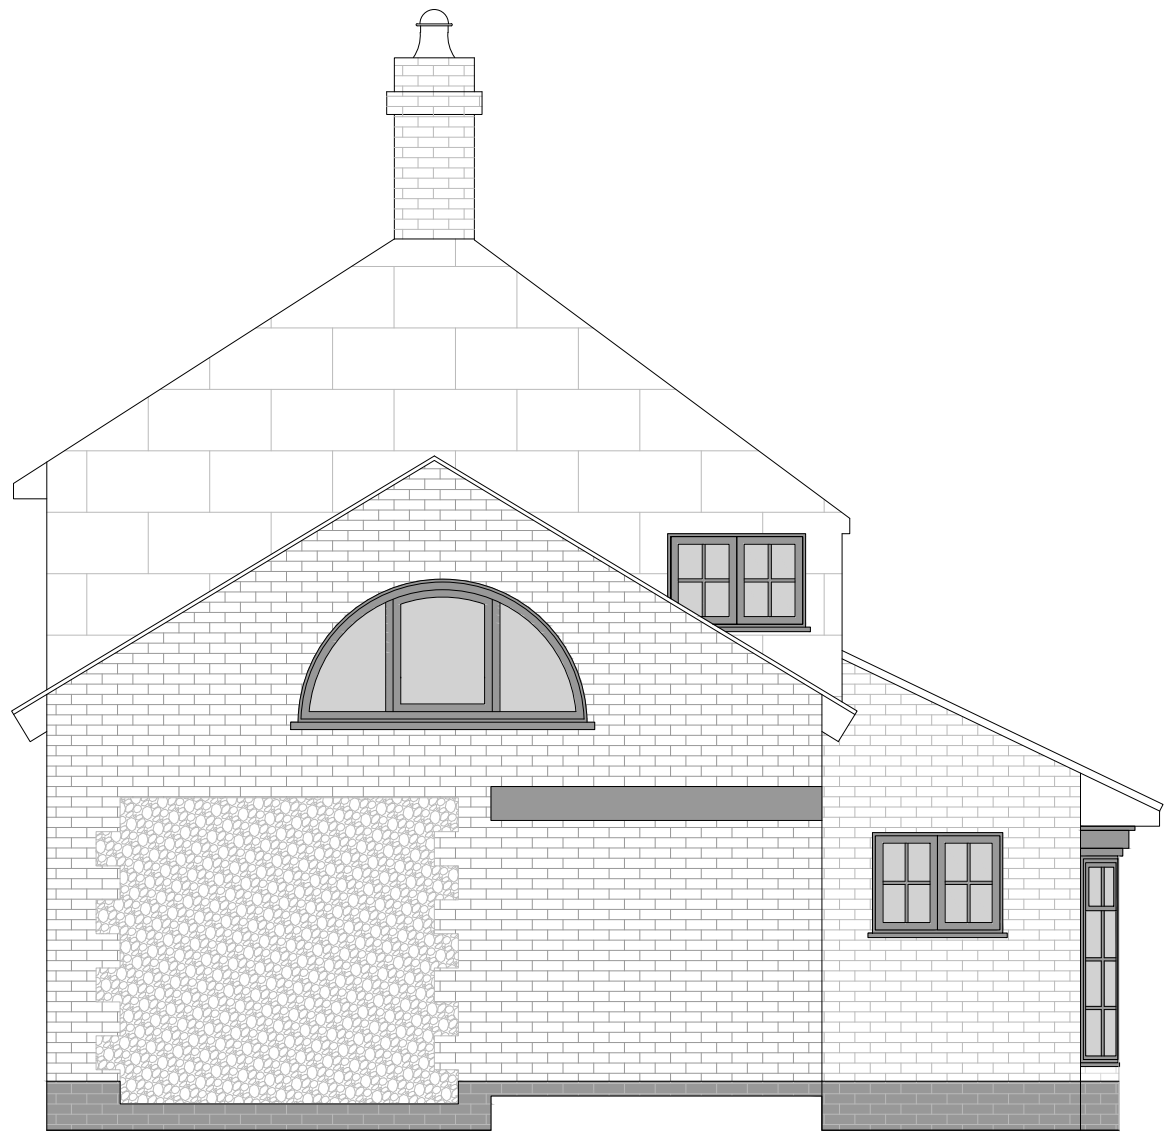


EXISTING & PROPOSED SIDE
ELEVATION [B] NO CHANGE TO
EXISTING



EXISTING & PROPOSED SIDE
ELEVATION [D] NO CHANGE TO
EXISTING



EXISTING & PROPOSED REAR
ELEVATION [C] NO CHANGE TO
EXISTING

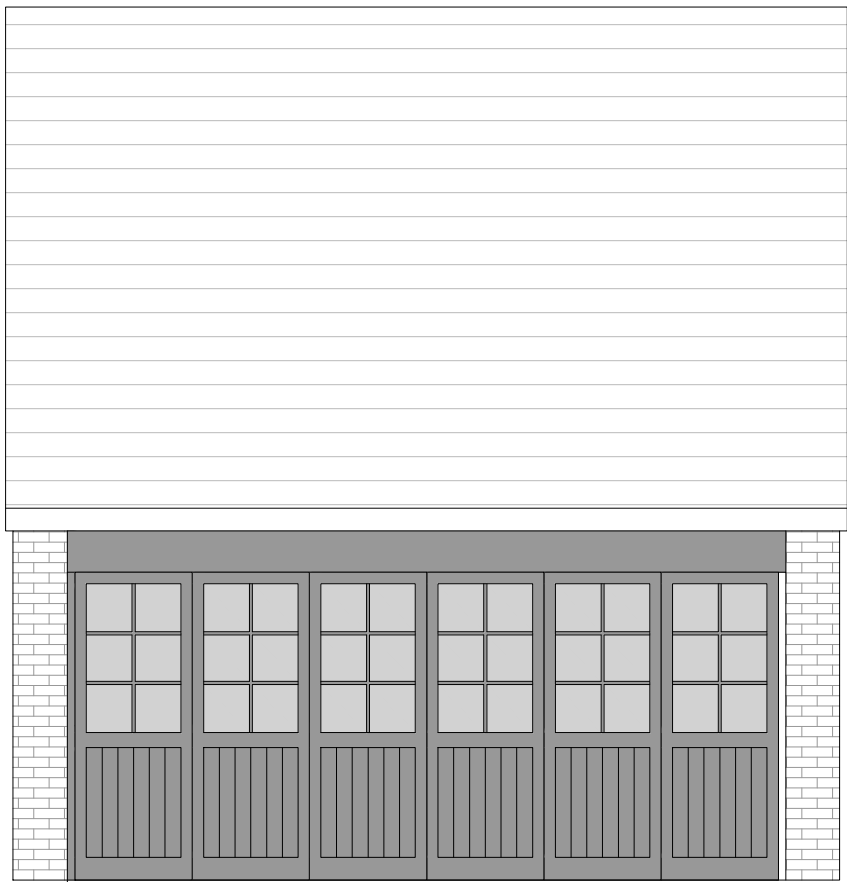


EXISTING & PROPOSED
GARAGE.
FRONT ELEVATION [E] NO
CHANGE TO EXISTING



EXISTING & PROPOSED
GARAGE.
SIDE ELEVATION [F] NO
CHANGE TO EXISTING




EXISTING & PROPOSED
GARAGE.
SIDE ELEVATION [G] NO
CHANGE TO EXISTING

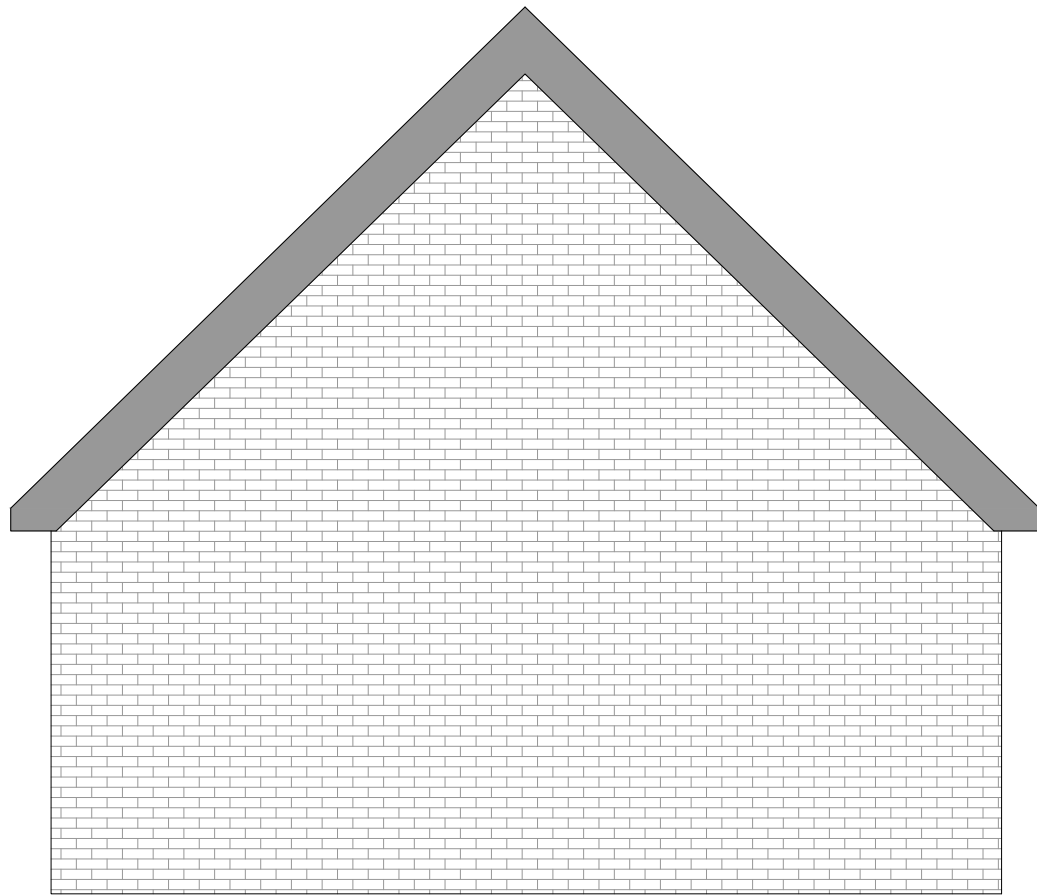

EXISTING & PROPOSED
GARAGE.
REAR ELEVATION [H] NO
CHANGE TO EXISTING

NOTES/KEY:

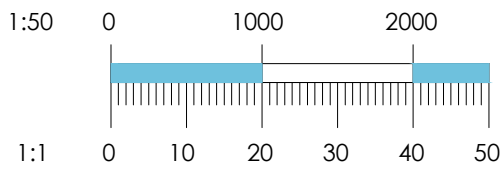

GENERAL NOTES – EXISTING LISTED BUILDING

All dimensions to be verified on site. Do not scale from drawings.

Drawings based on measured survey; discrepancies may occur due to access limitations and concealed elements.

Existing building may be uneven, out of plumb/level, and non-square. Irregularities in walls, floors, ceilings, and openings are to be expected.

No assumption of parallel, perpendicular, or level conditions unless specifically dimensioned.

Levels are indicative only; variations across the building should be anticipated.

Contractor to verify all critical dimensions and site conditions prior to construction or fabrication.

Any discrepancies between drawings and site conditions to be reported to the Architect before proceeding.

Setting out to be based on verified site dimensions and established control points.

Allow for tolerances when interfacing new work with existing fabric.

NOTE:
These elevations have been prepared for planning purposes only. Any alterations or new additions requiring setting out must be checked on site.

REV A | 21.04.26 | FIRST ISSUE

Only scale from drawings for planning purposes. All discrepancies to be reported to the designer immediately. All dimensions to be verified by contractor on site prior to any works commencing. This drawing is copyright and remains the property of Uskuri Ltd.

USKURI

CLIENT NAME: ELIZABETH MATTHEWS INTERIORS

PROJECT ADDRESS: MRS FISHER

WELL COTTAGE, 22 CHURCH LANE, KIMPTON

SG4 8RR

DESCRIPTION: GENERAL ARRANGEMENT

EXISTING & PROPOSED REAR & SIDE ELEVATIONS

SCALE: 1:50 @ A1

FOR COMMENT

DWG NO: WC.00.010 Rev A