



FILE NAME: X2JM-220-000-AUT-001-0006-04_02.DWG

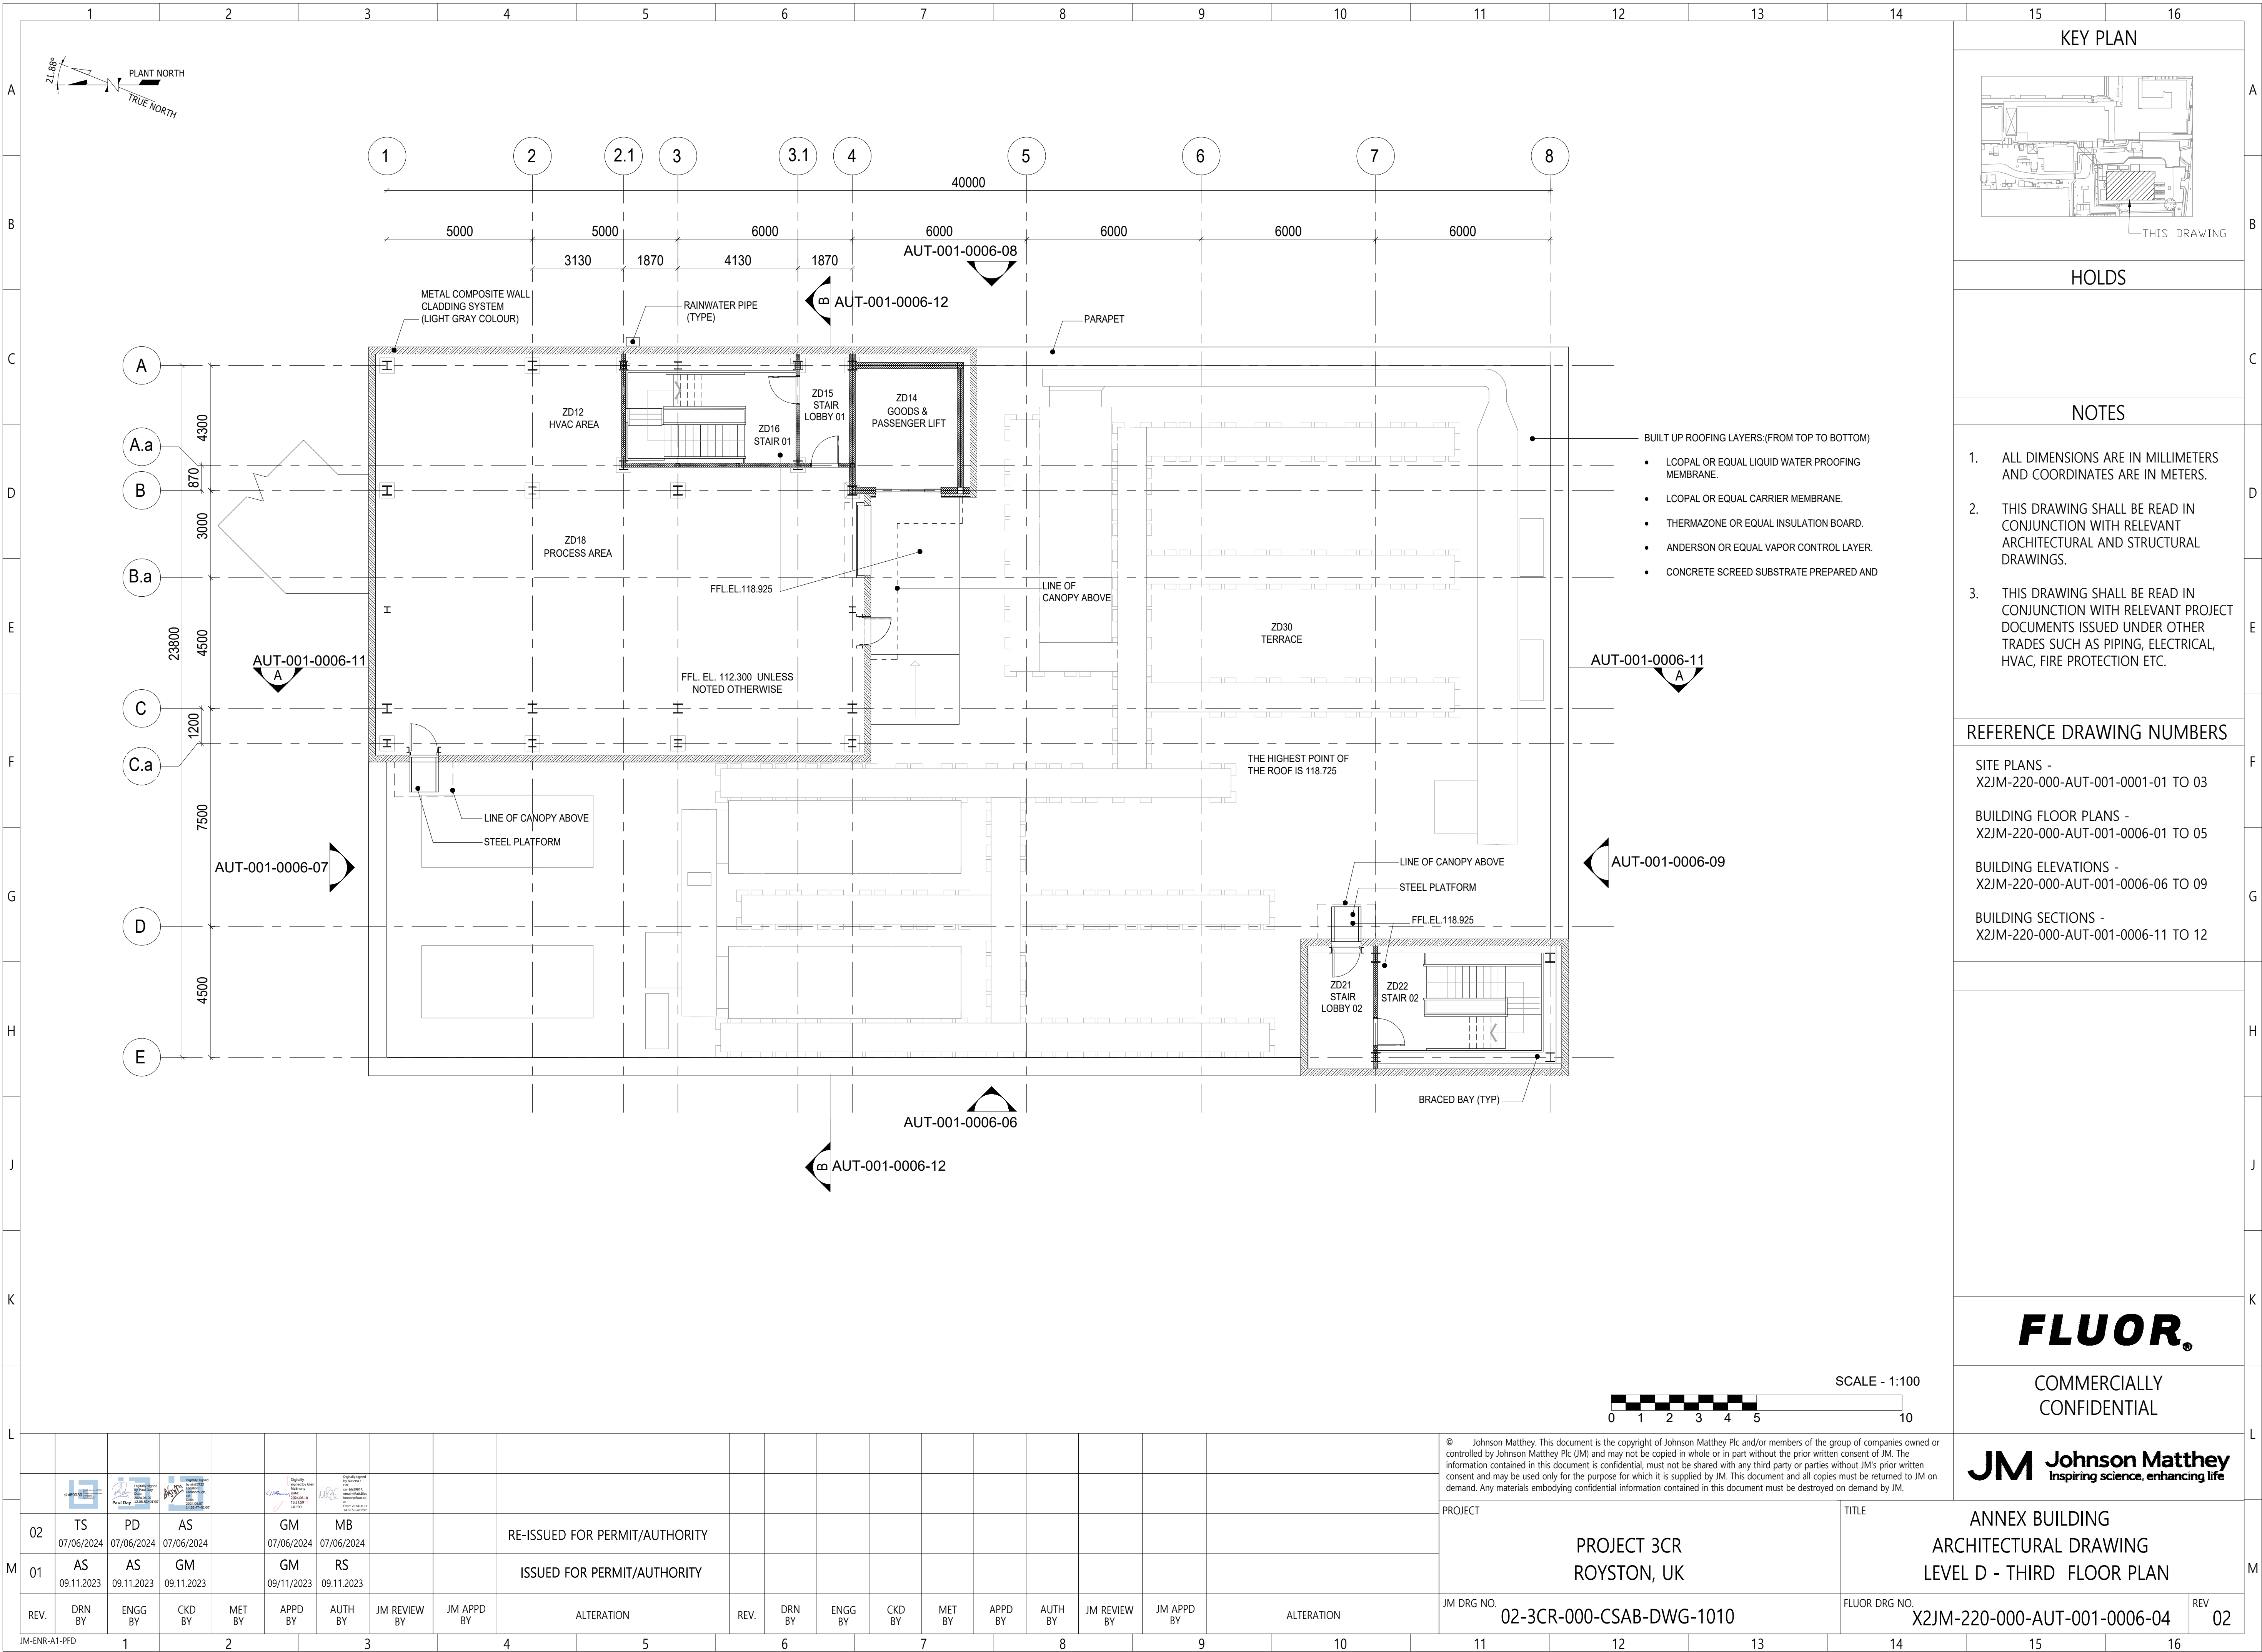

KEY PLAN

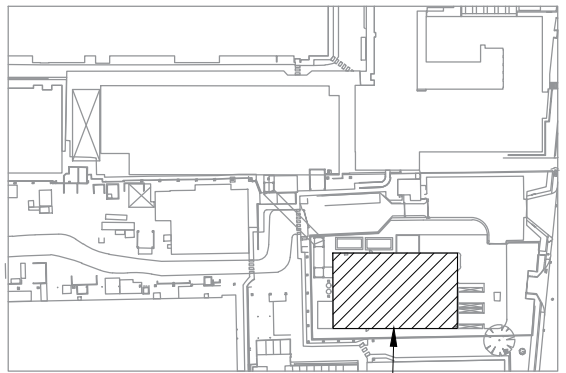

HOLDS

NOTES

- ALL DIMENSIONS ARE IN MILLIMETERS AND COORDINATES ARE IN METERS.
- THIS DRAWING SHALL BE READ IN CONJUNCTION WITH RELEVANT ARCHITECTURAL AND STRUCTURAL DRAWINGS.
- THIS DRAWING SHALL BE READ IN CONJUNCTION WITH RELEVANT PROJECT DOCUMENTS ISSUED UNDER OTHER TRADES SUCH AS PIPING, ELECTRICAL, HVAC, FIRE PROTECTION ETC.

REFERENCE DRAWING NUMBERS

SITE PLANS -
X2JM-220-000-AUT-001-0001-01 TO 03

BUILDING FLOOR PLANS -
X2JM-220-000-AUT-001-0006-01 TO 05

BUILDING ELEVATIONS -
X2JM-220-000-AUT-001-0006-06 TO 09

BUILDING SECTIONS -
X2JM-220-000-AUT-001-0006-11 TO 12

FLUOR.

COMMERCIALLY
CONFIDENTIAL

JM Johnson Matthey
Inspiring science, enhancing life

© Johnson Matthey. This document is the copyright of Johnson Matthey Plc and/or members of the group of companies owned or controlled by Johnson Matthey Plc (JM) and may not be copied in whole or in part without the prior written consent of JM. The information contained in this document is confidential, must not be shared with any third party or parties without JM's prior written consent and may be used only for the purpose for which it is supplied by JM. This document and all copies must be returned to JM on demand. Any materials embodying confidential information contained in this document must be destroyed on demand by JM.

PROJECT
PROJECT 3CR
ROYSTON, UK

JM DRG NO.
02-3CR-000-CSAB-DWG-1010

TITLE
ANNEX BUILDING
ARCHITECTURAL DRAWING
LEVEL D - THIRD FLOOR PLAN

FLUOR DRG NO.
X2JM-220-000-AUT-001-0006-04

REV
02