



FILE NAME: X2JM-220-000-AUT-001-0006-03_02.DWG

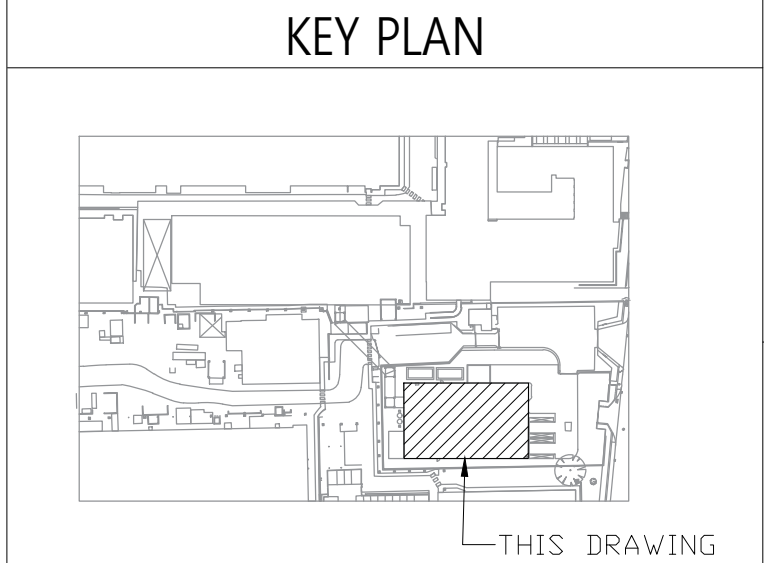

- HOLDS**
- NOTES**
- ALL DIMENSIONS ARE IN MILLIMETERS AND COORDINATES ARE IN METERS.
 - THIS DRAWING SHALL BE READ IN CONJUNCTION WITH RELEVANT ARCHITECTURAL AND STRUCTURAL DRAWINGS.
 - THIS DRAWING SHALL BE READ IN CONJUNCTION WITH RELEVANT PROJECT DOCUMENTS ISSUED UNDER OTHER TRADES SUCH AS PIPING, ELECTRICAL, HVAC, FIRE PROTECTION ETC.

- REFERENCE DRAWING NUMBERS**
- SITE PLANS - X2JM-220-000-AUT-001-0001-01 TO 03
 - BUILDING FLOOR PLANS - X2JM-220-000-AUT-001-0006-01 TO 05
 - BUILDING ELEVATIONS - X2JM-220-000-AUT-001-0006-06 TO 09
 - BUILDING SECTIONS - X2JM-220-000-AUT-001-0006-11 TO 12

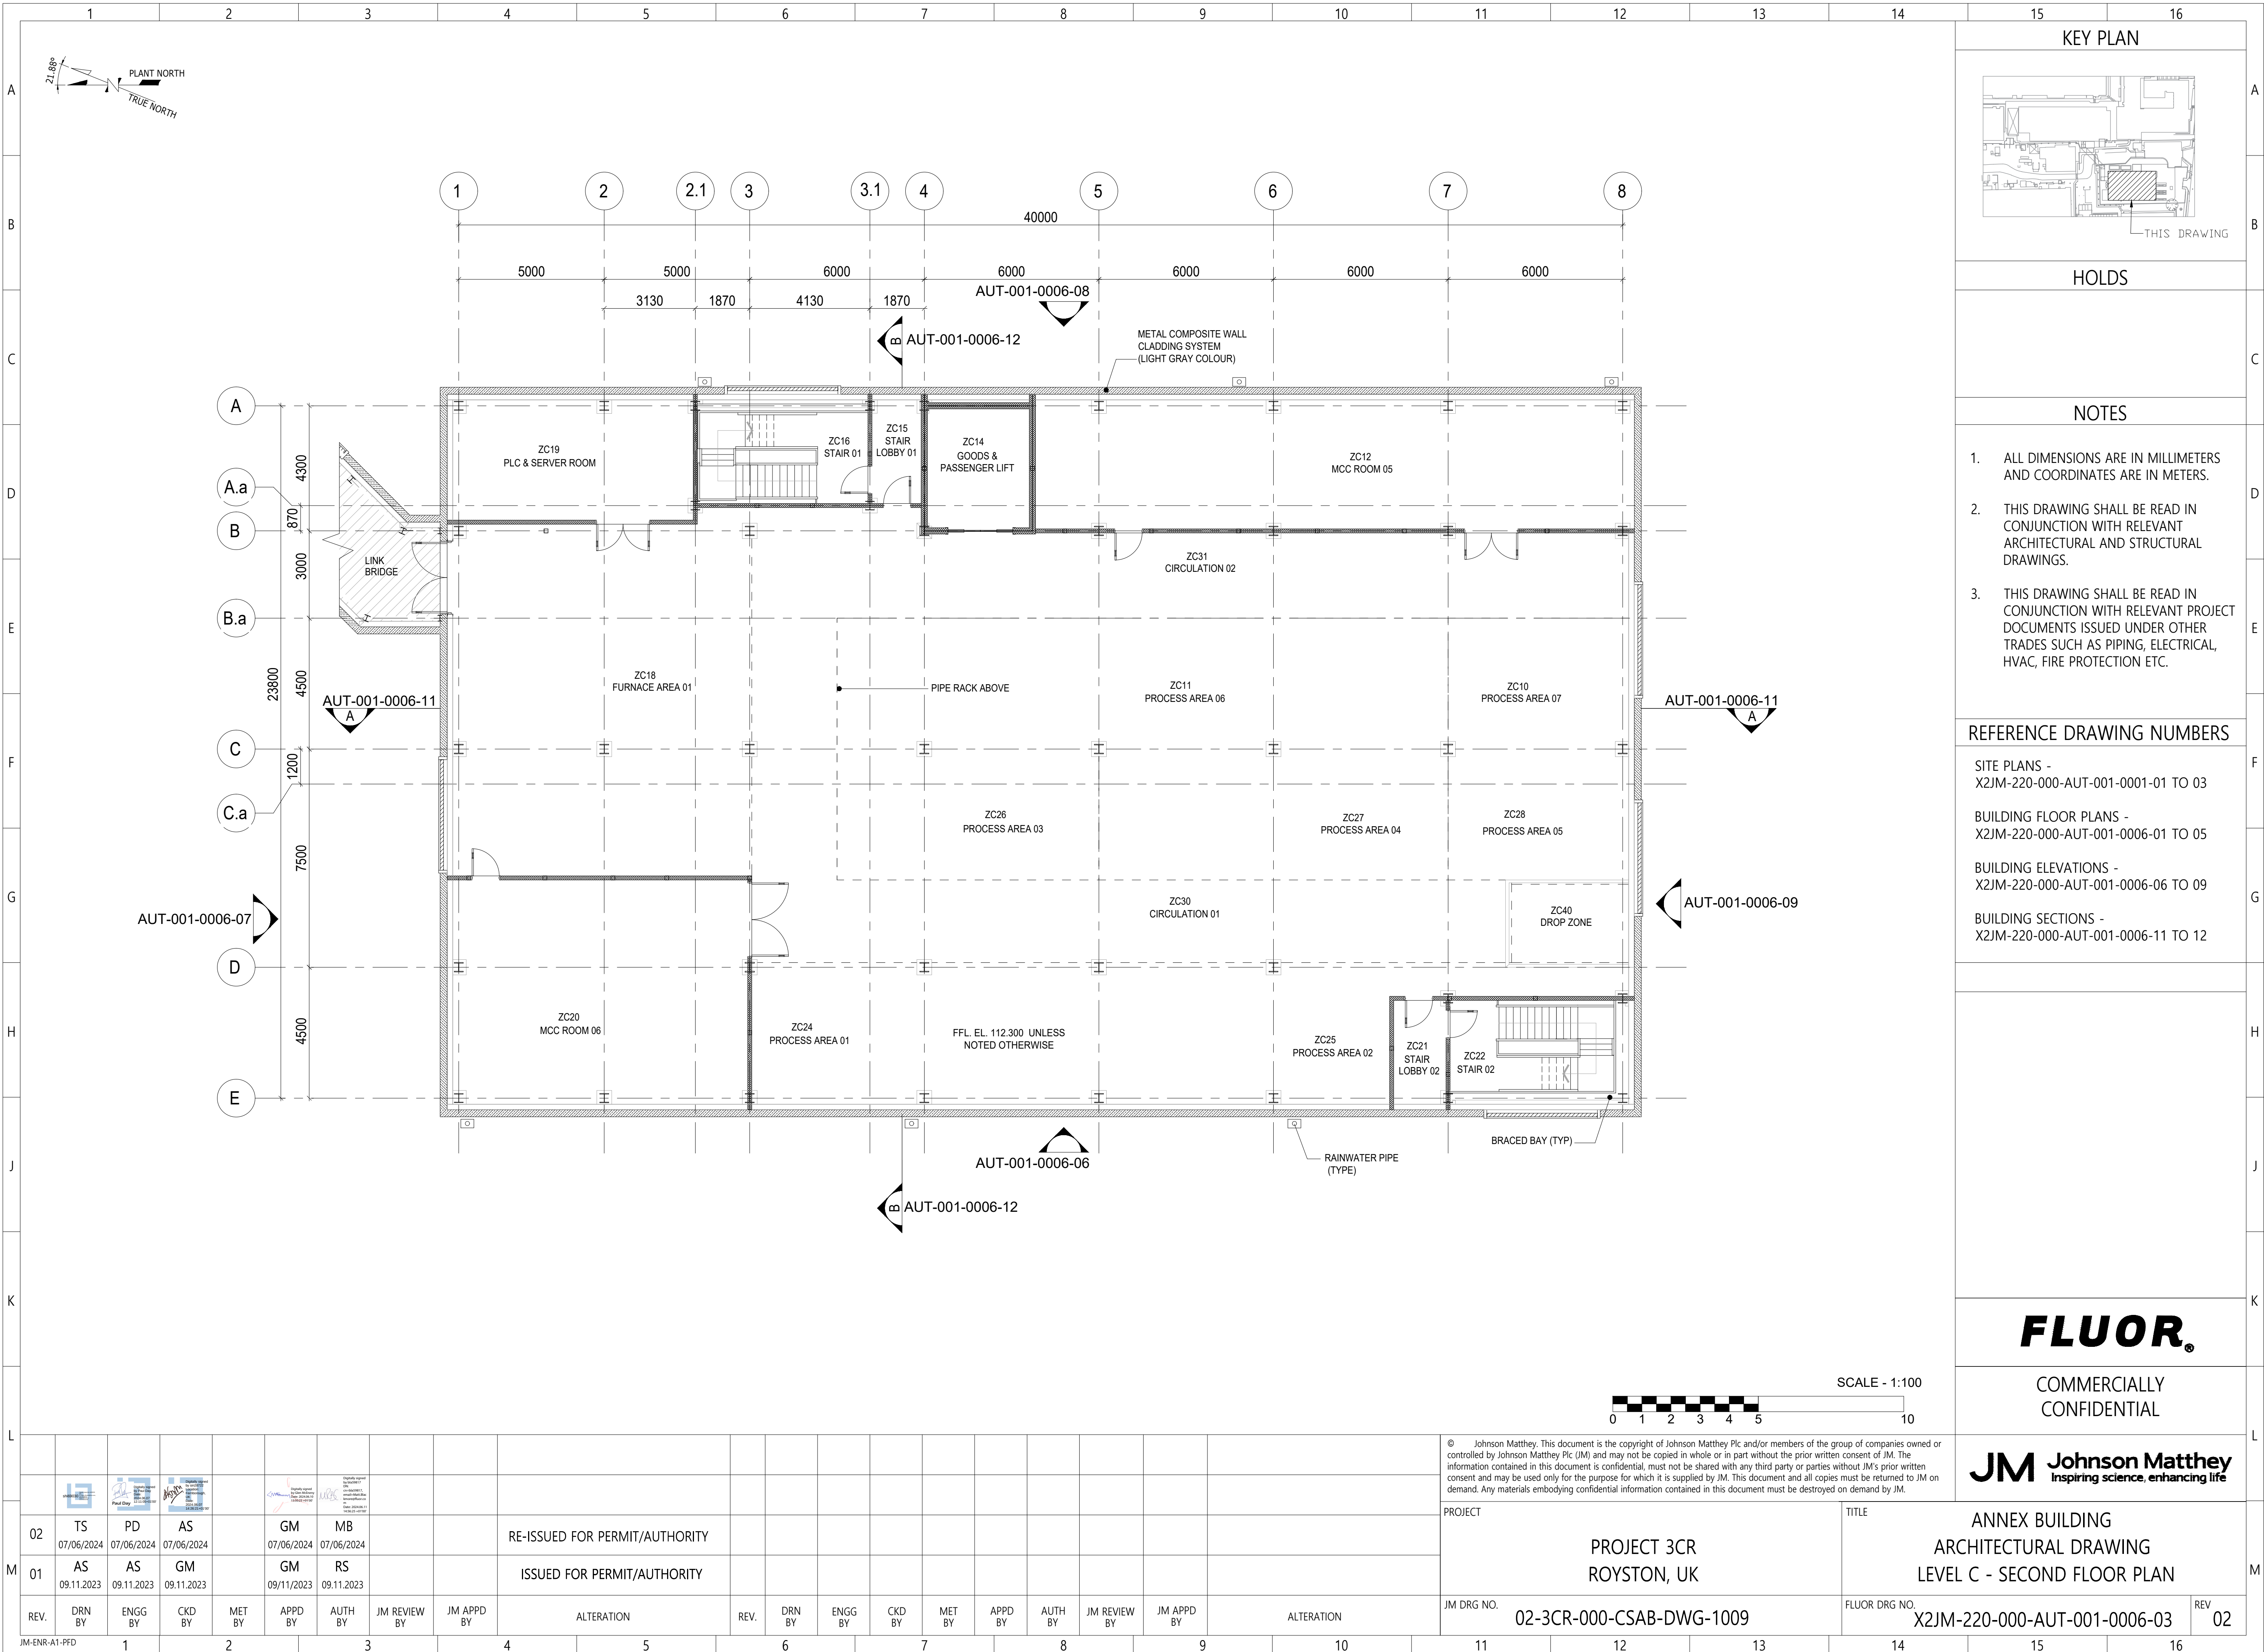

PROJECT										TITLE					
PROJECT 3CR ROYSTON, UK										ANNEX BUILDING ARCHITECTURAL DRAWING LEVEL C - SECOND FLOOR PLAN					
JM DRG NO. 02-3CR-000-CSAB-DWG-1009										FLUOR DRG NO. X2JM-220-000-AUT-001-0006-03				REV 02	