




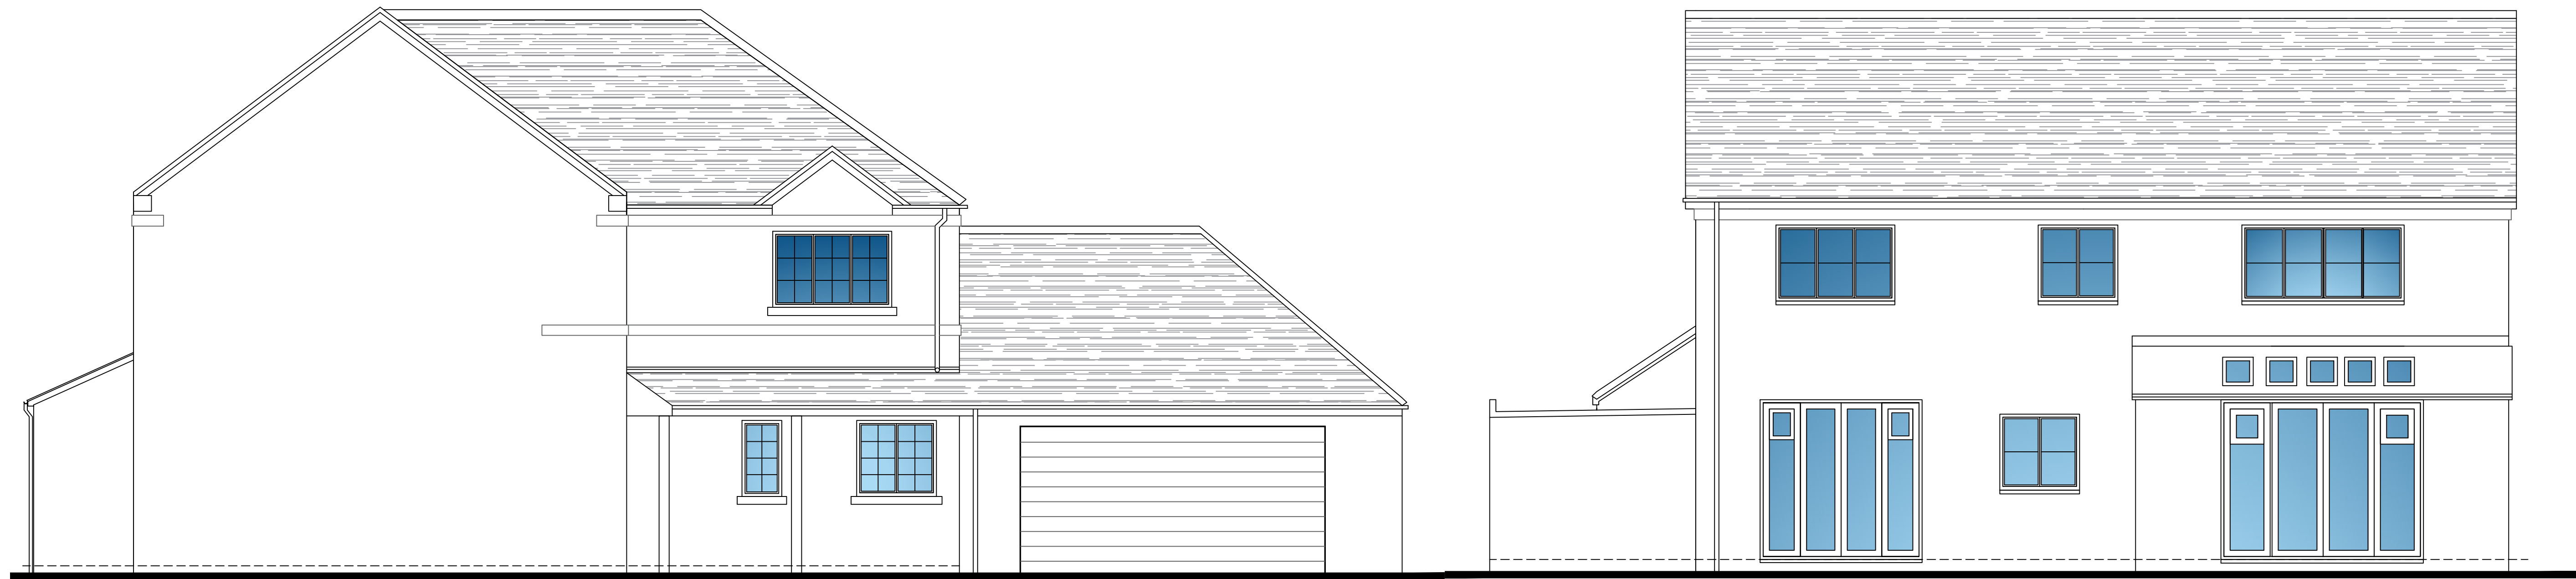

PROPOSED SIDE & REAR ELEVATIONS @1:50 @ A1

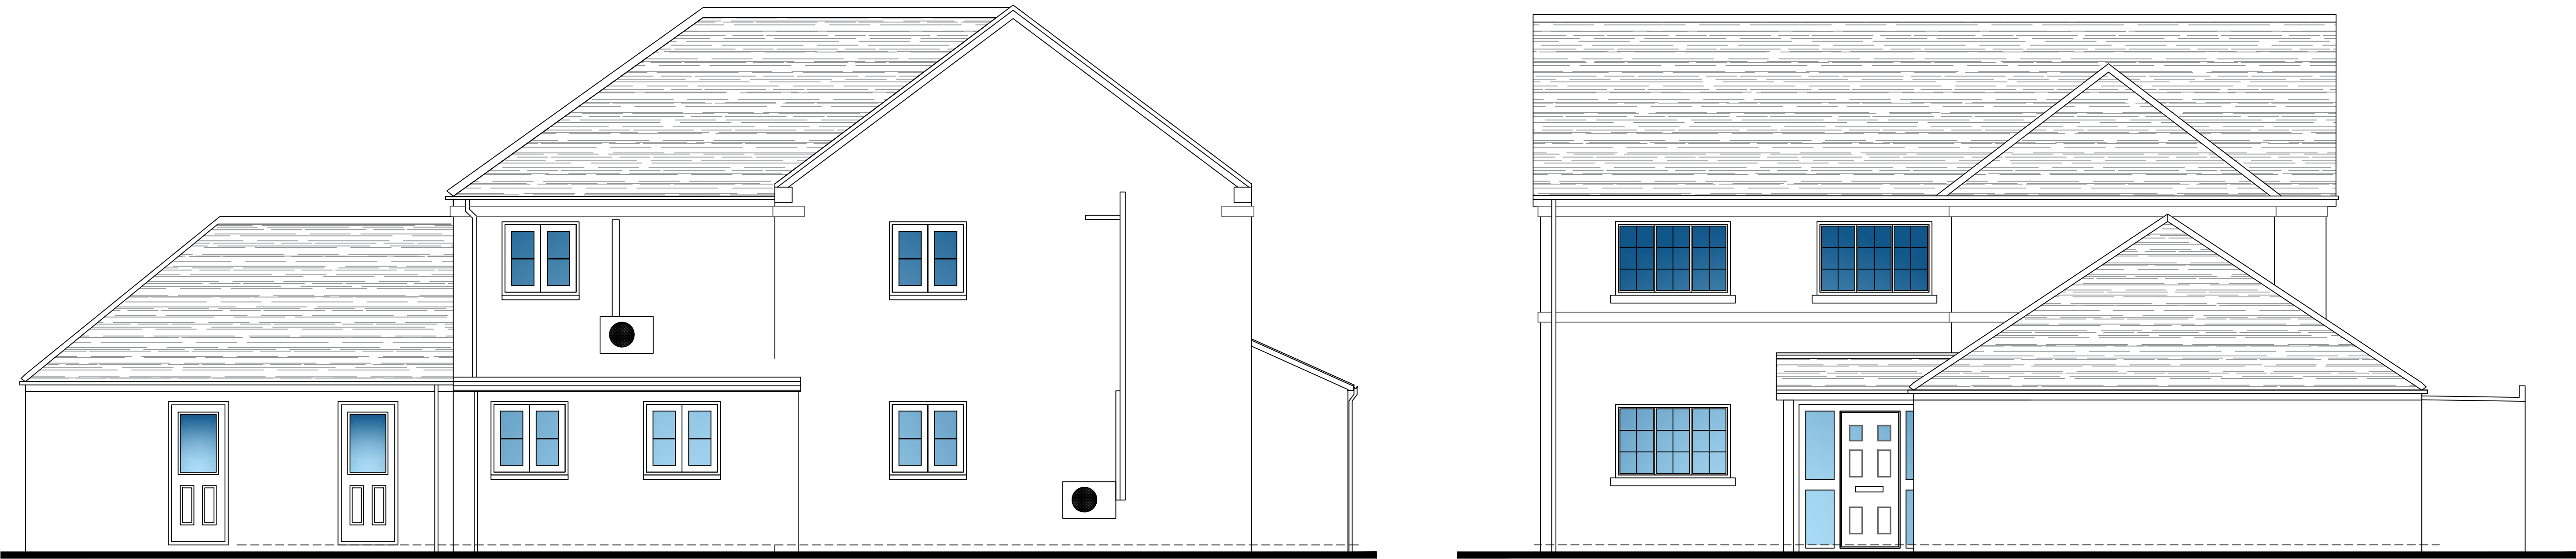

PROPOSED SIDE & FRONT ELEVATIONS @1:50 @ A1

 

0.5M 2.5M 5M

SCALE BAR @1:50 @A1

APC DESIGN & PLANNING			
apcdesignltd@btinternet.com T. 01234 782 332 M. 07766 656 363			
PROJECT Ian Robbins 4 Apostles Close Letchworth Proposed Elevations	SCALE 1:50 @ A1	DRAWN APC	CHECKED APC
	DATE Dec 24	STATUS PLANNING	
	DRAWING No. 23130-802	REVISION 01	