



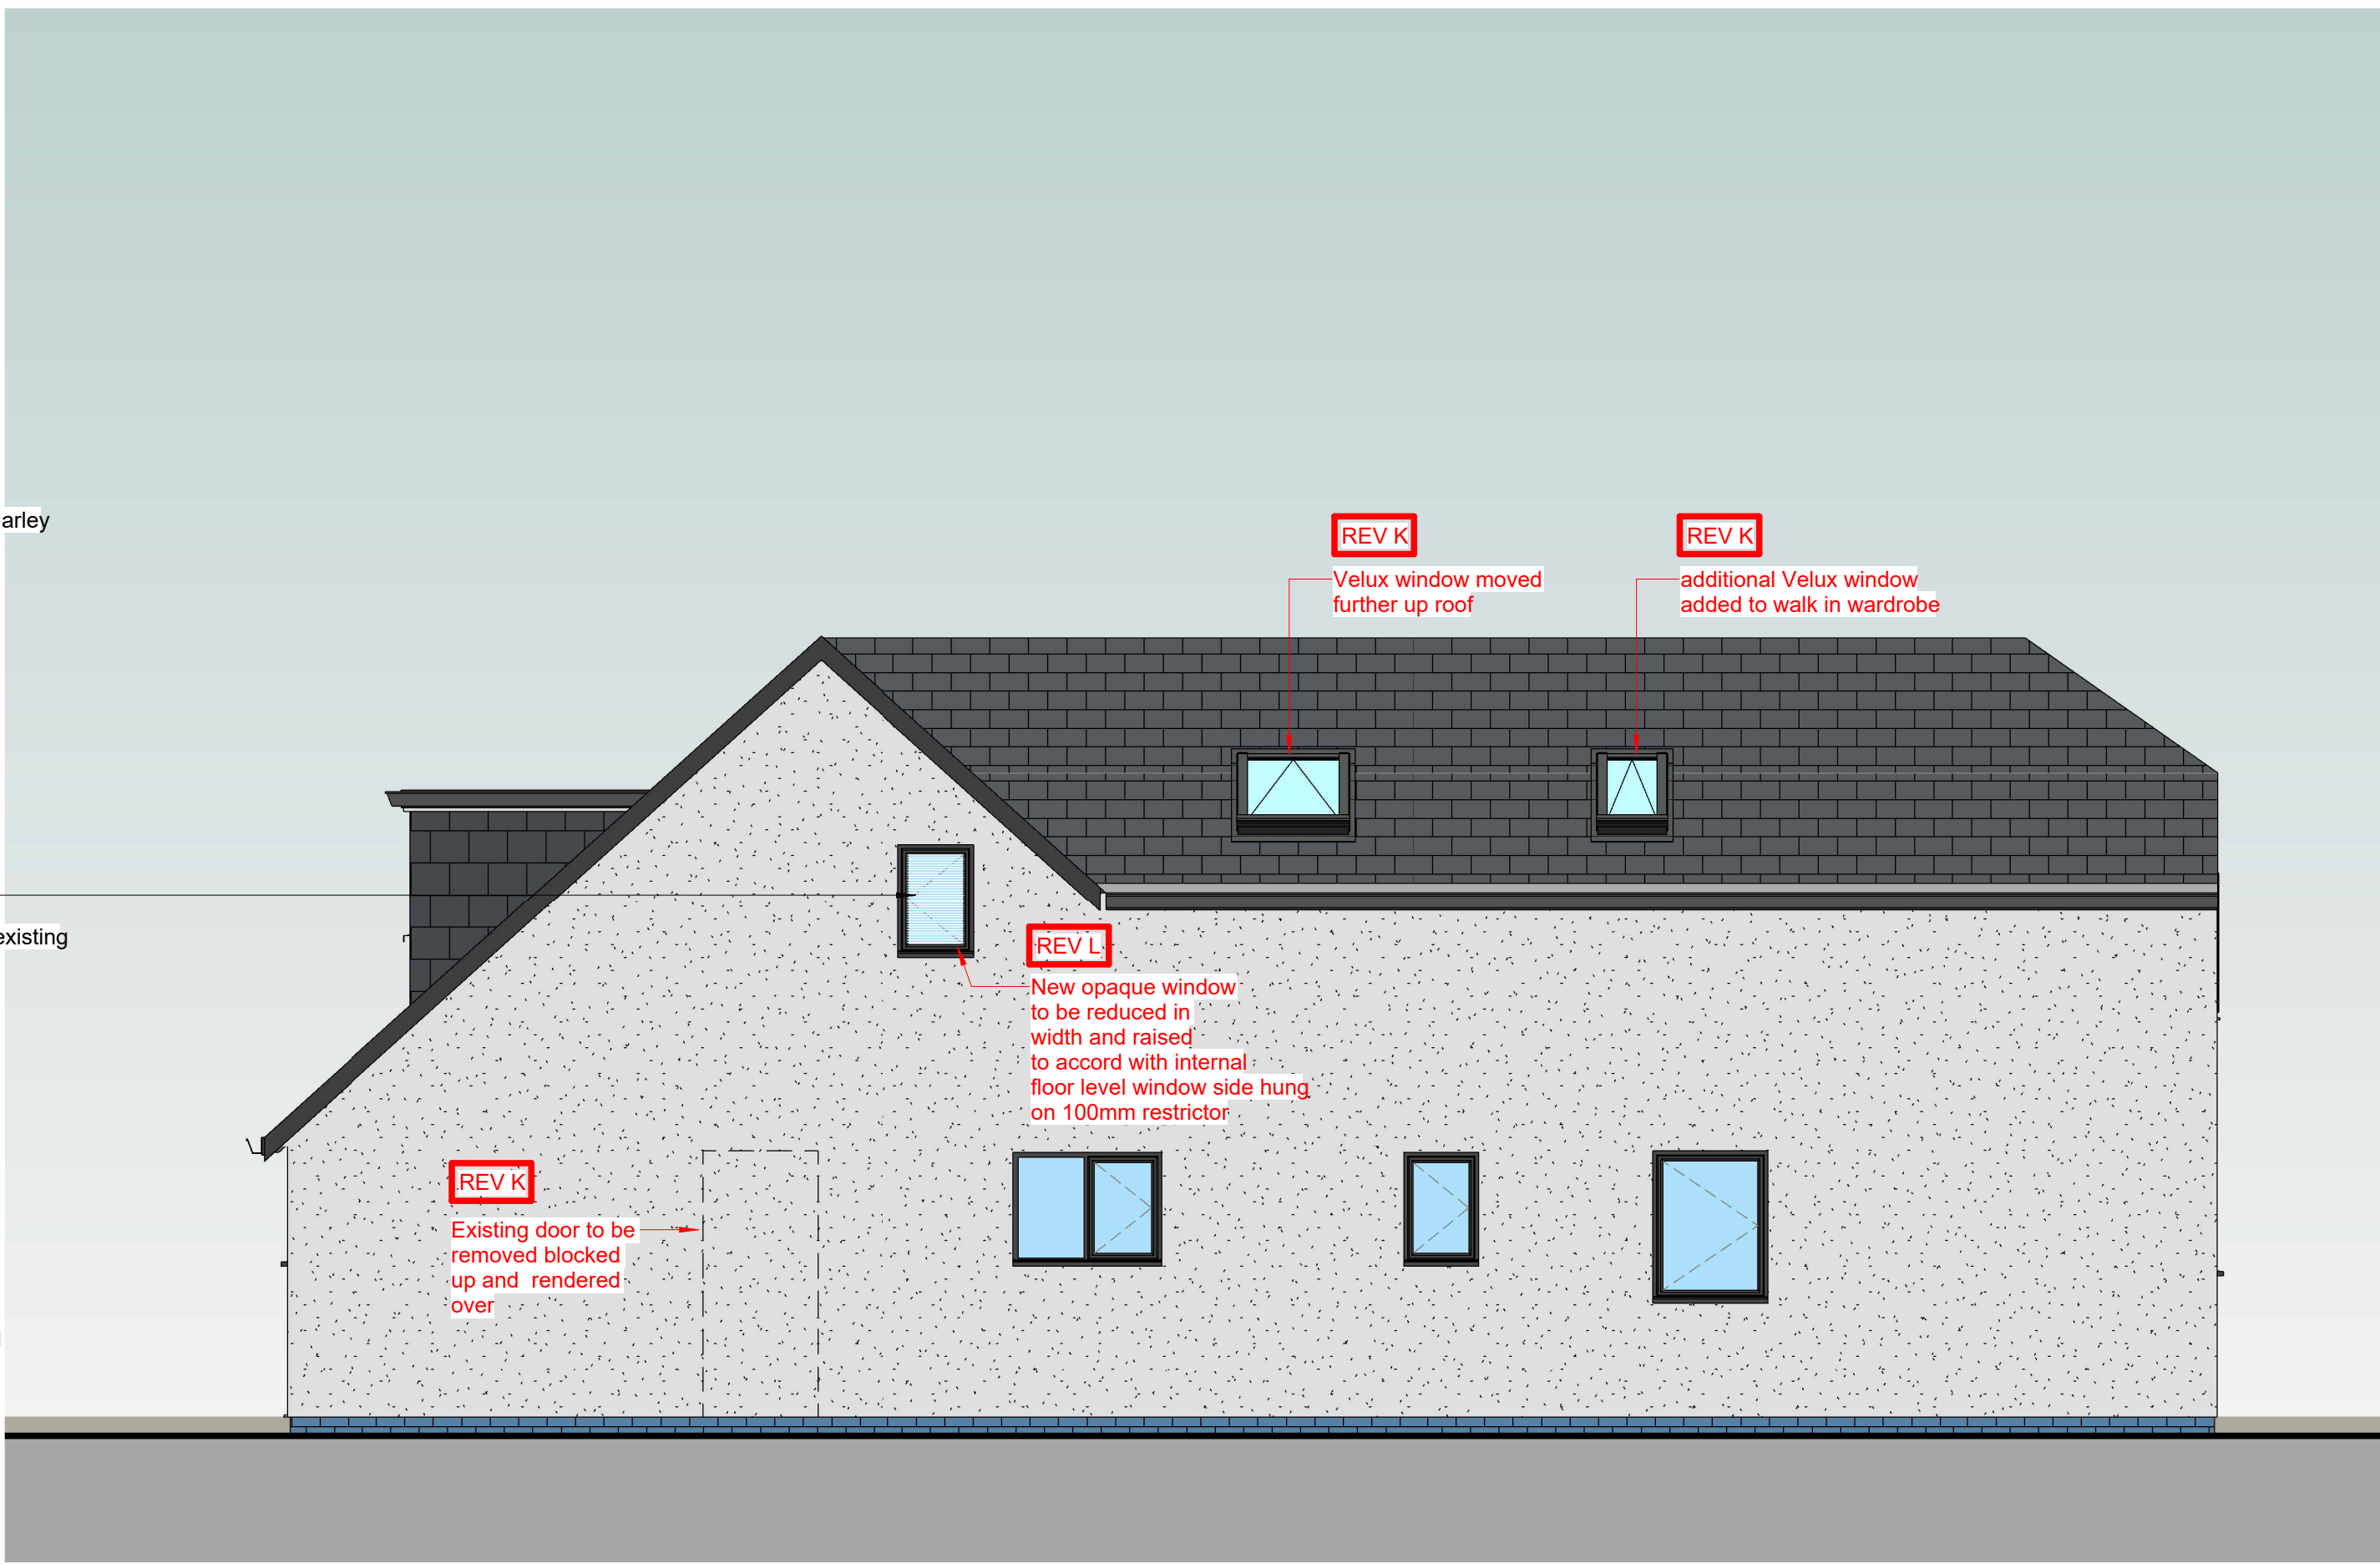

GA South Elevation
1 : 50

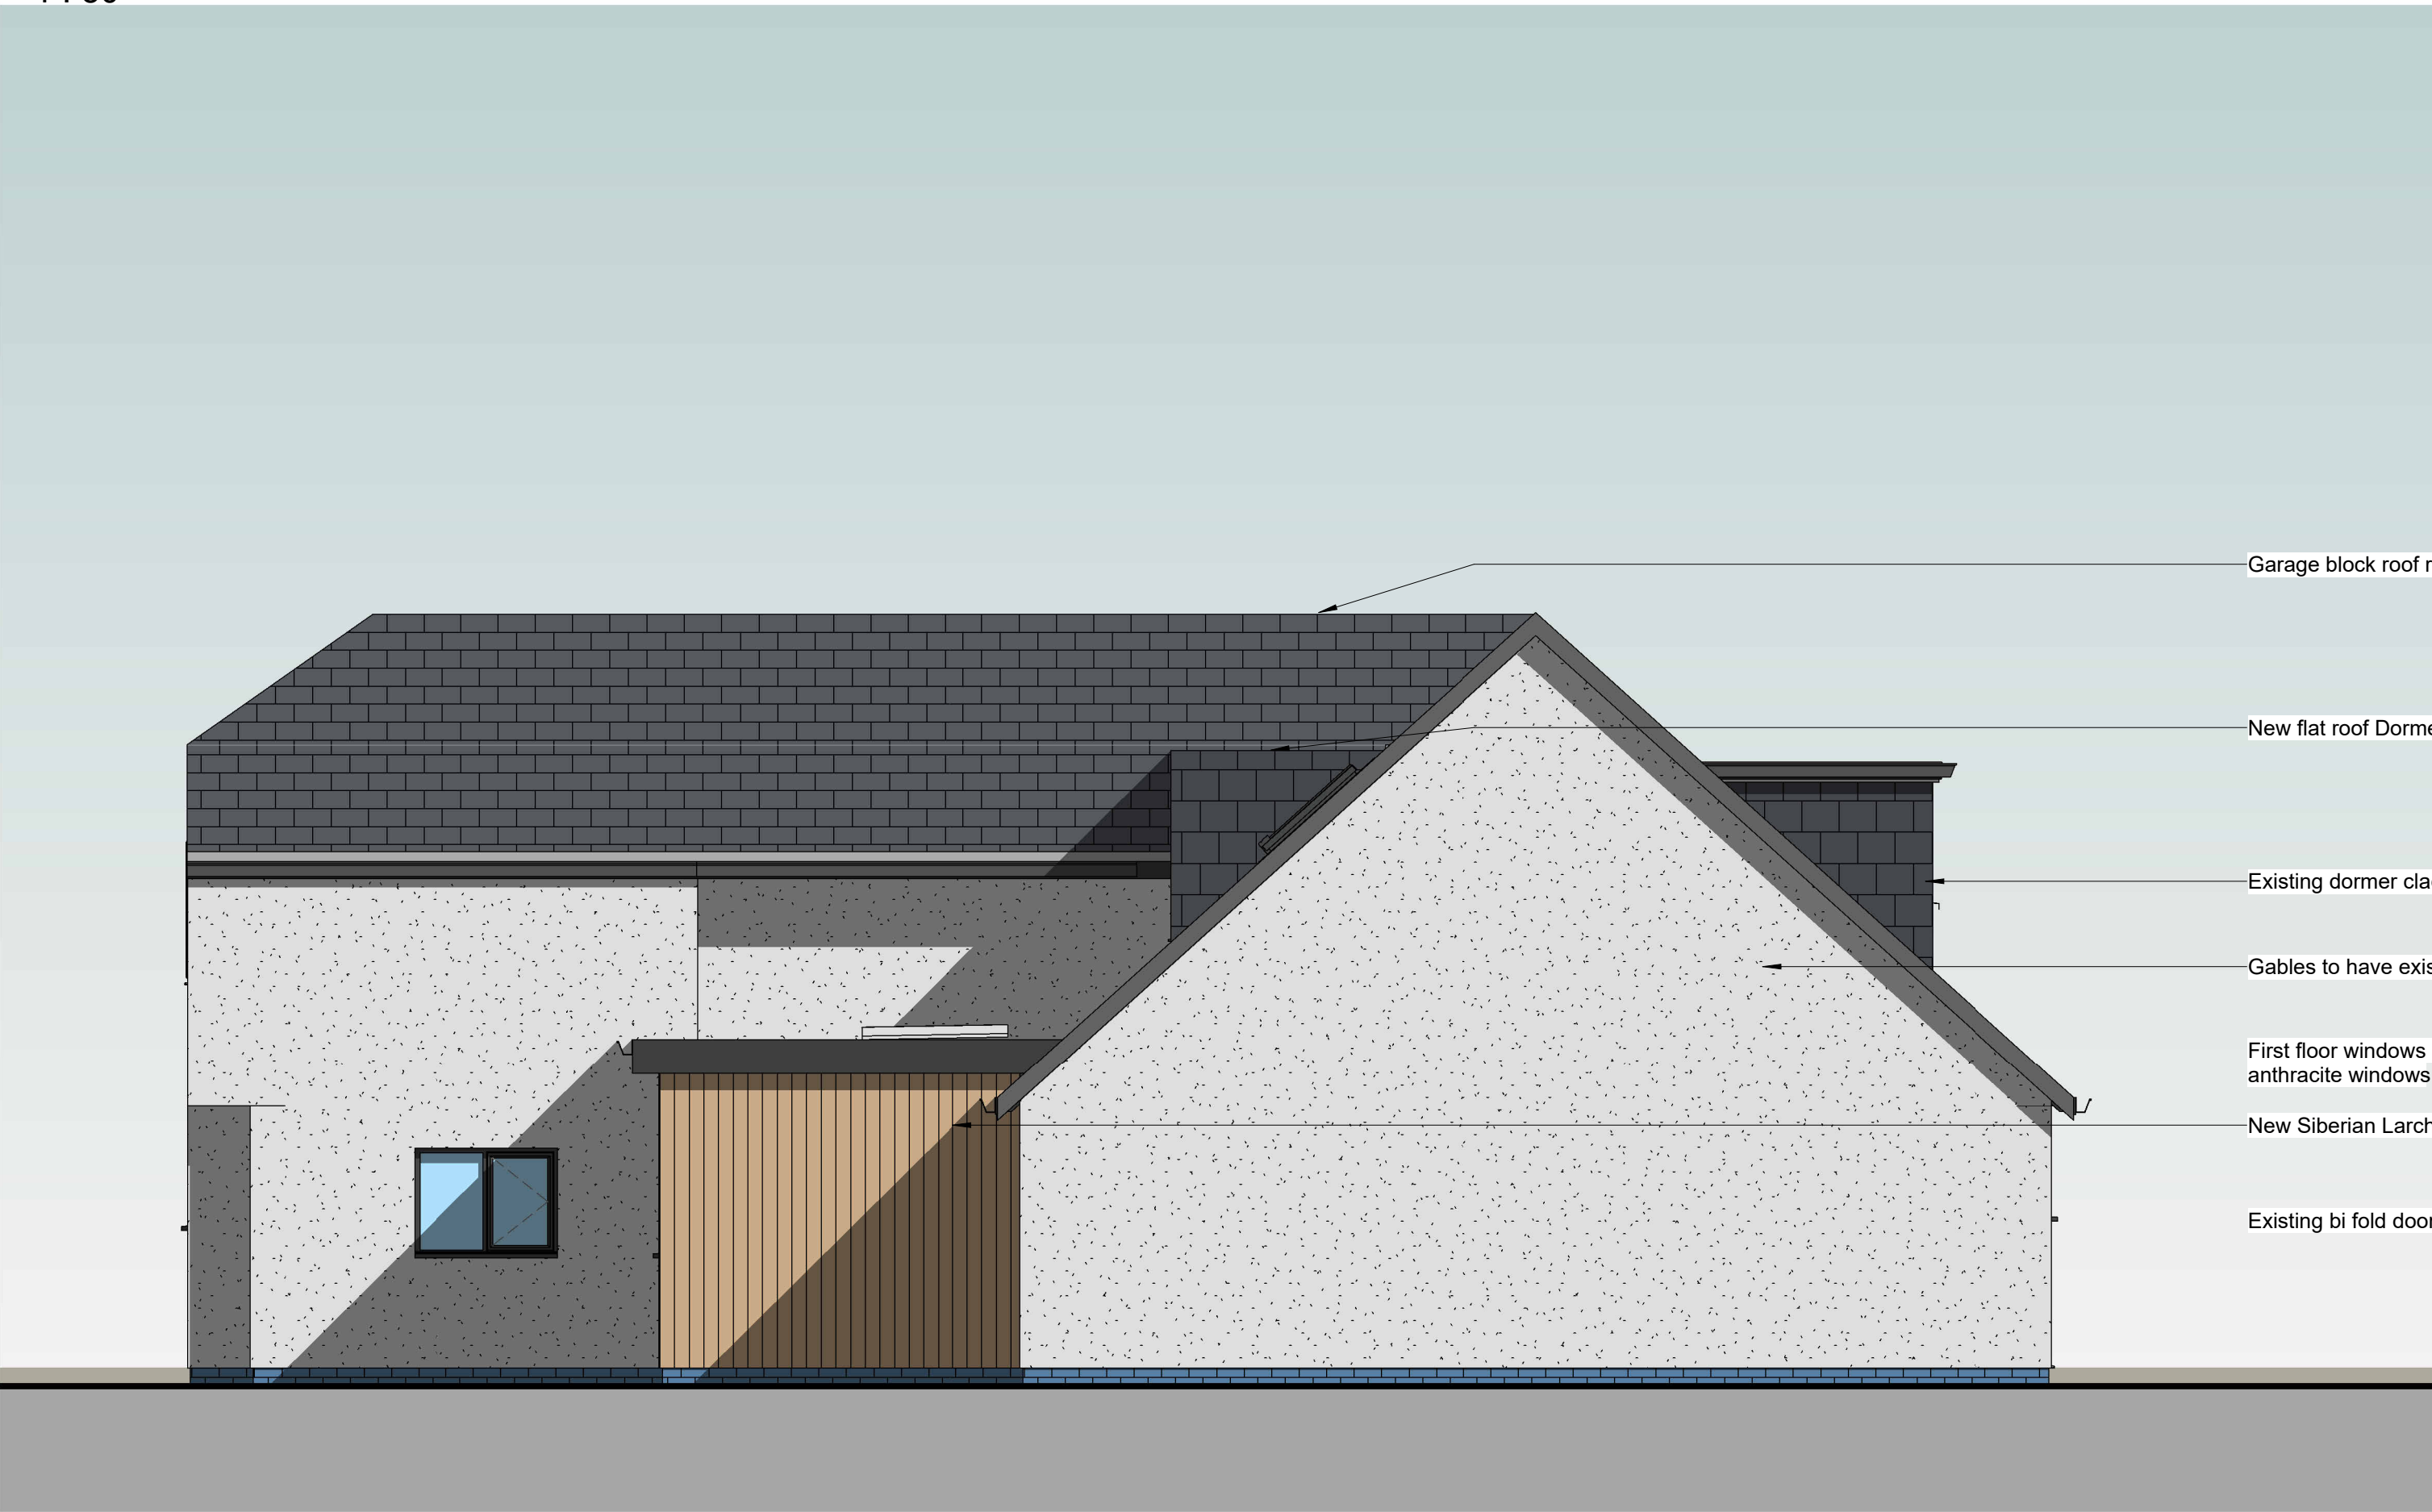

GA West Elevation
1 : 50



GA East Elevation
1 : 50



GA North Elevation
1 : 50

DO NOT SCALE FROM THIS DRAWING
This drawing is expressly for the purpose for use as part of the Building Regulations application and should not be used for construction

key plan

rev	L
by	MAN chkd NA
date	APR 25
amendments	Non Material Amendment as noted red

project	2 Coach Drive Proposed Elevations
title	
date	28-04-2021
drawn by	MAN
checked by	NA

drawing status	INFORMATION
scale	1 : 50 @ A1
drawing no	29 P03L
client ref.	MR & MRS WILSON

MNArchitect
100 Benslow Lane
Hitchin
Herts
SG49RA
07789 734432
marknewstead73@gmail