




LATEST PROPOSAL - JUNE 2024

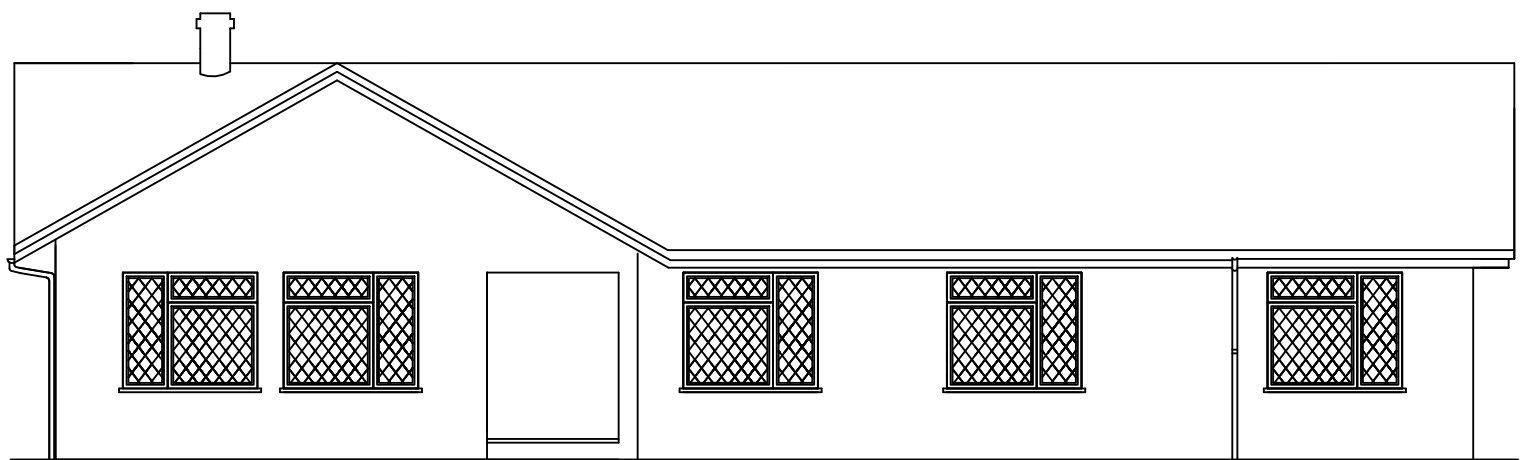


EXISTING FRONT

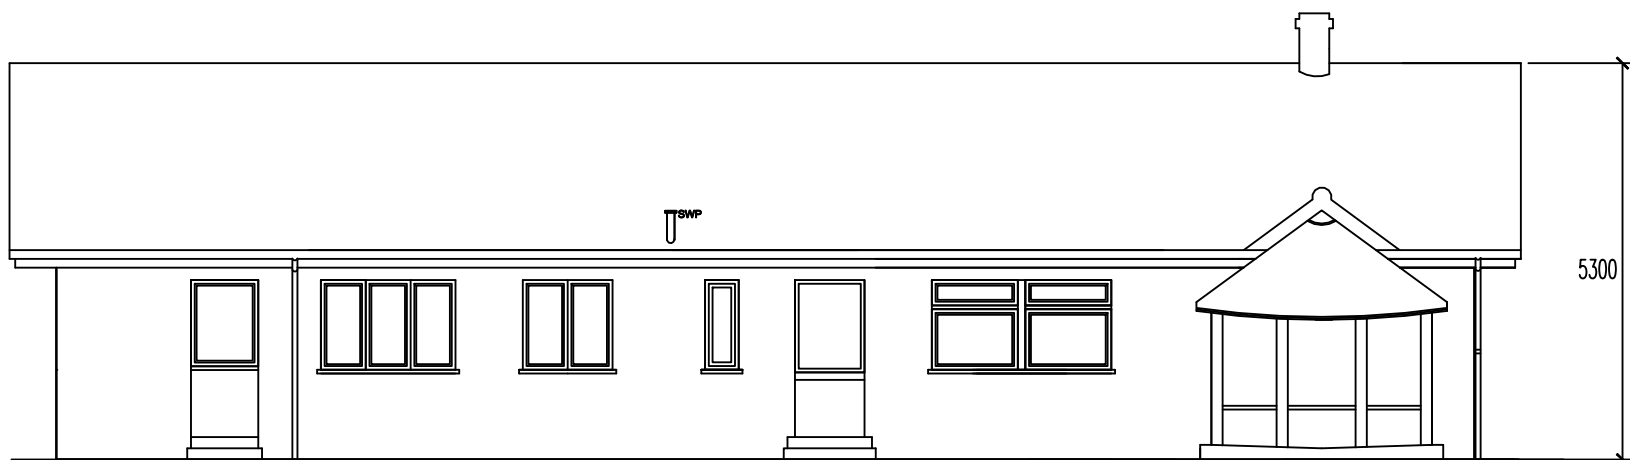


EXISTING REAR

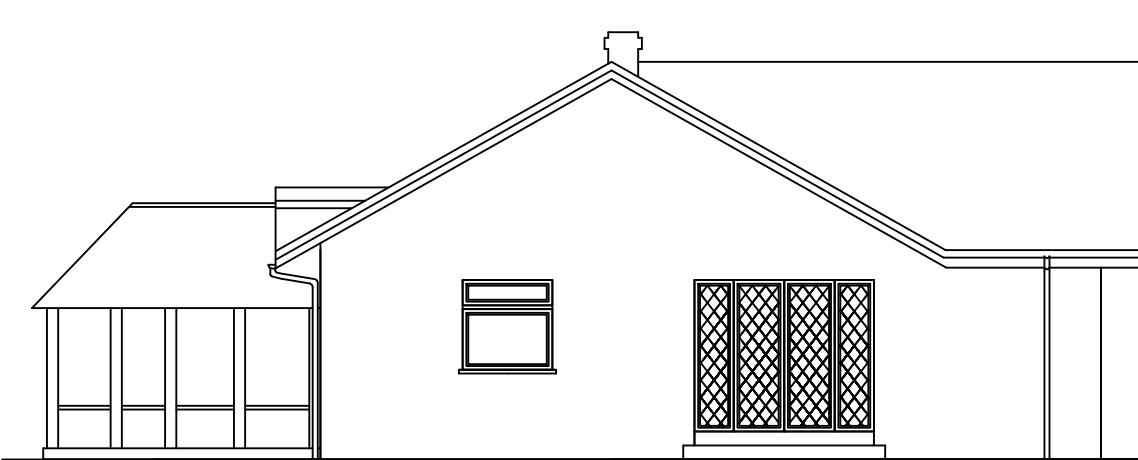


EXISTING SIDE

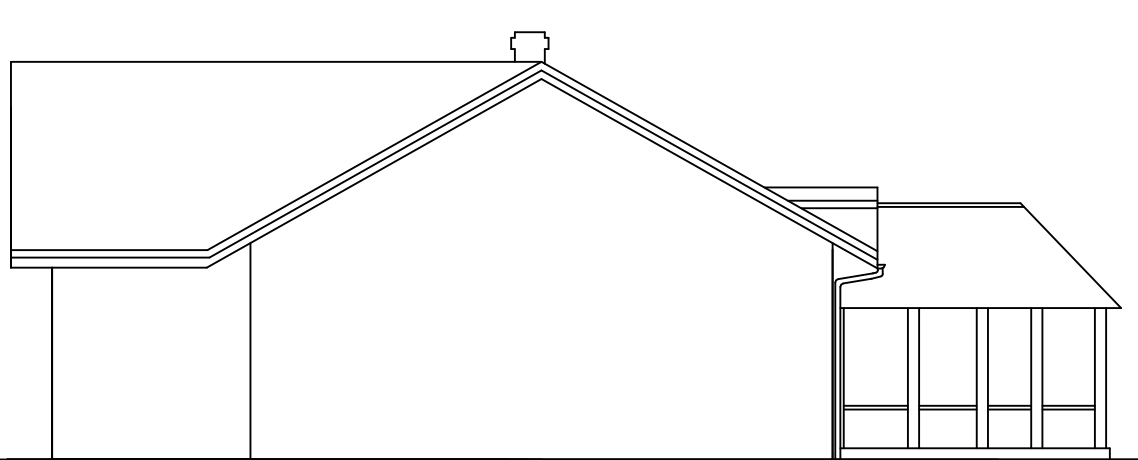


EXISTING SIDE

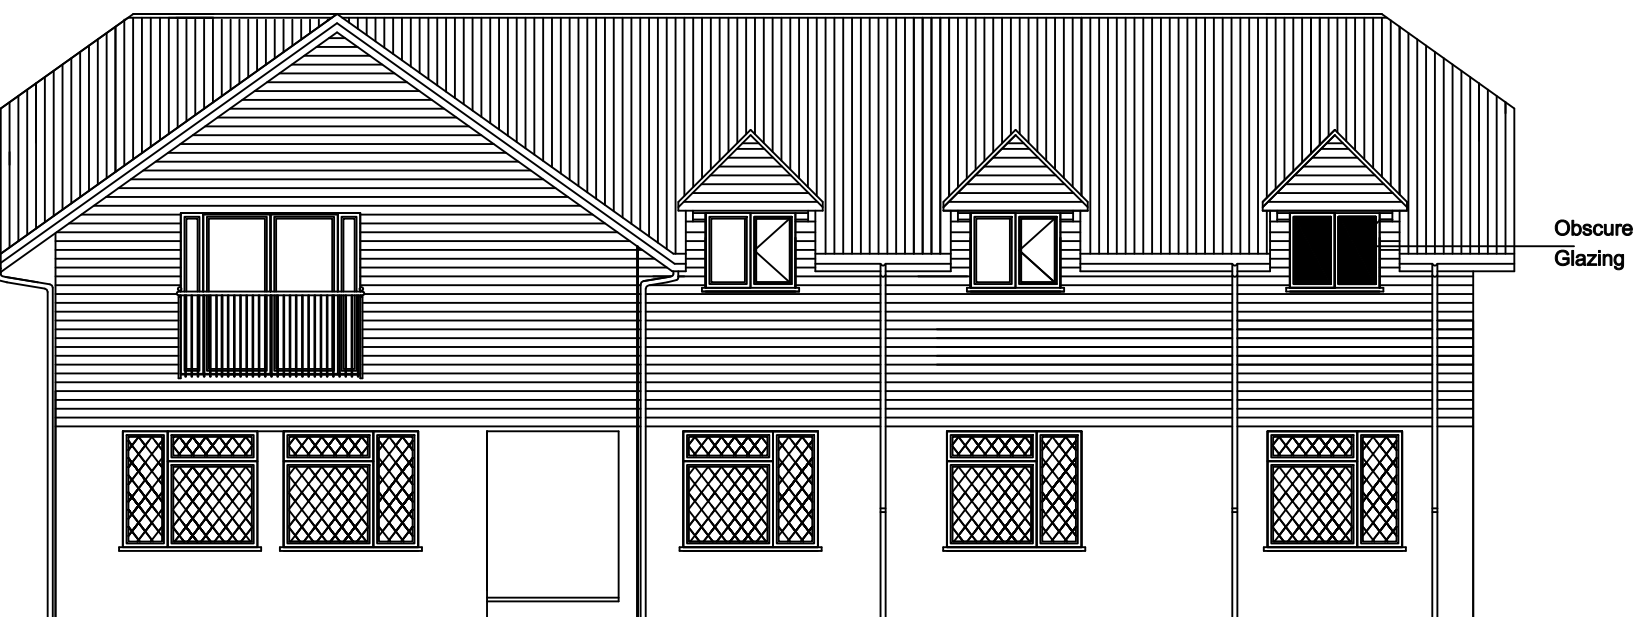


PROPOSED FRONT

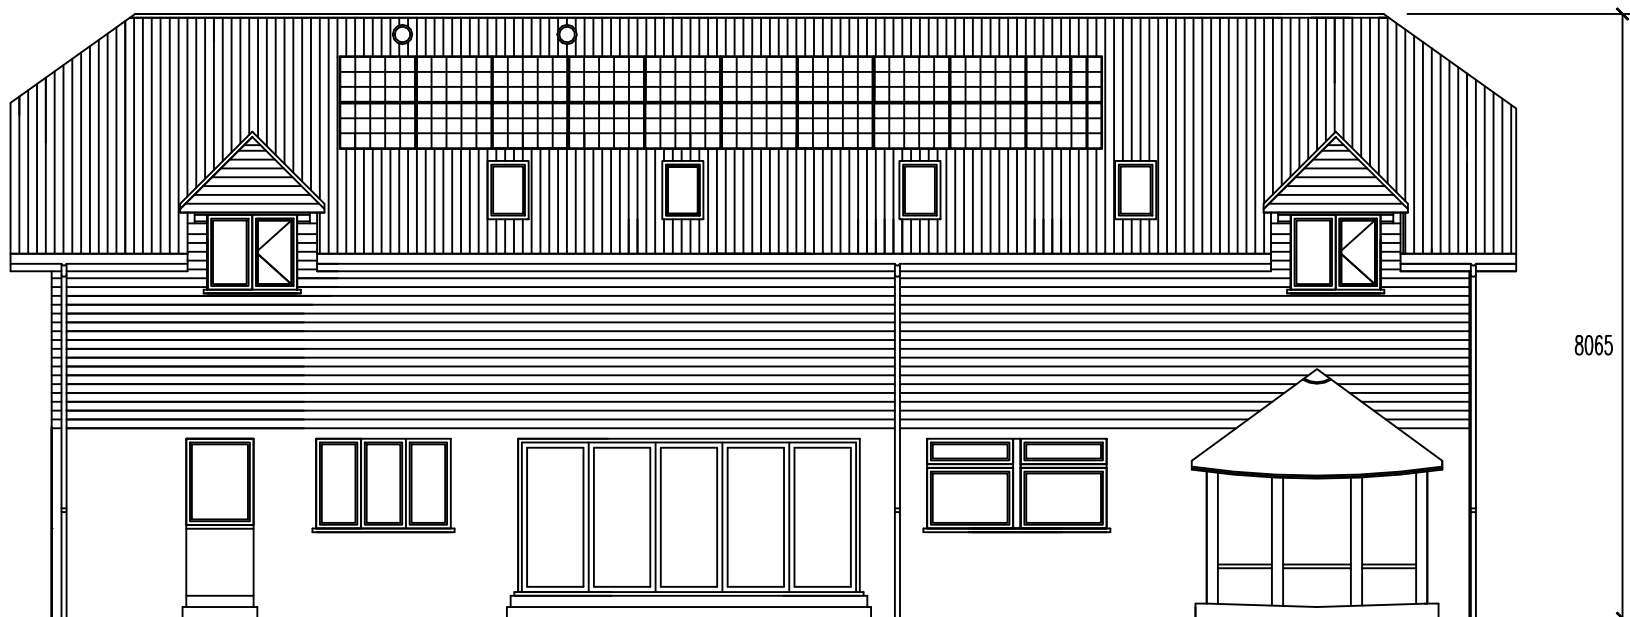

PROPOSED REAR

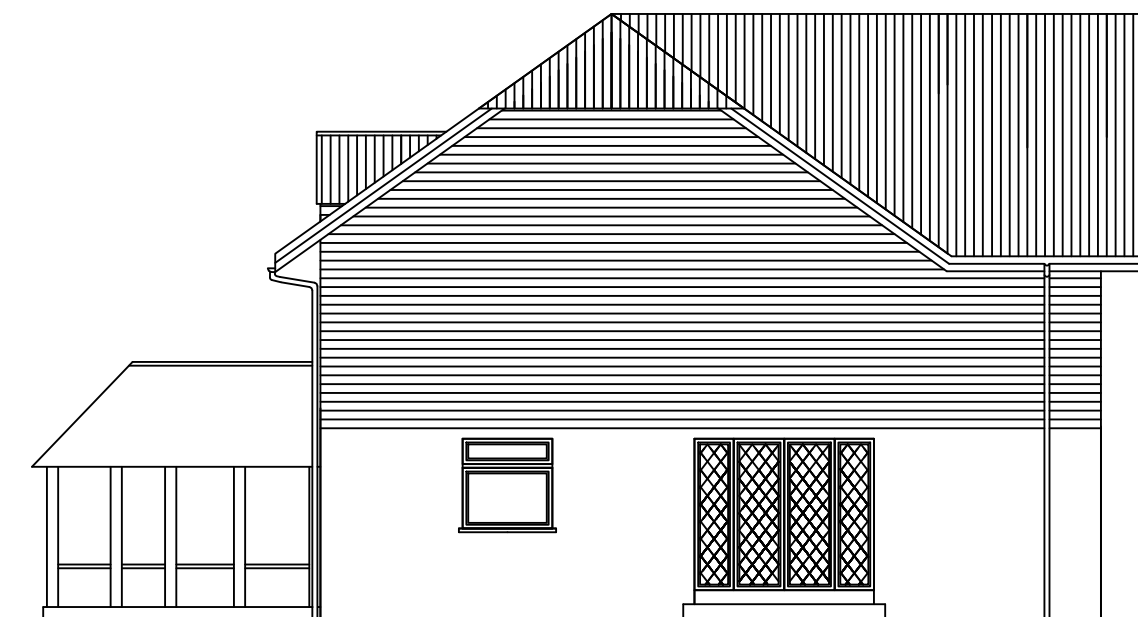


PROPOSED SIDE

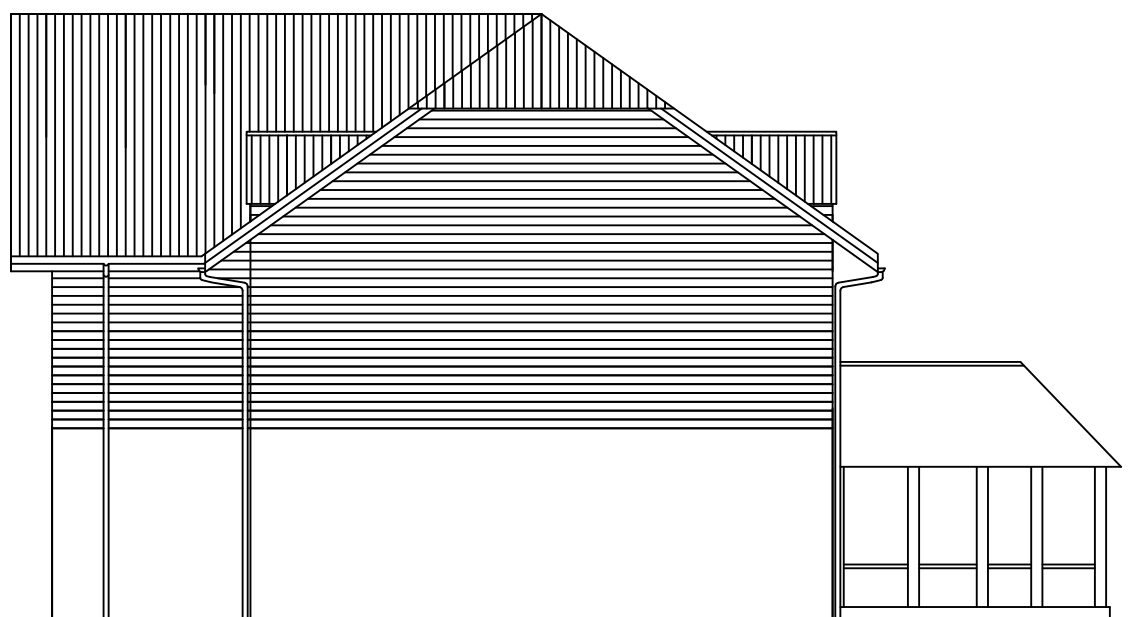


PROPOSED SIDE




EXISTING GROUND FLOOR

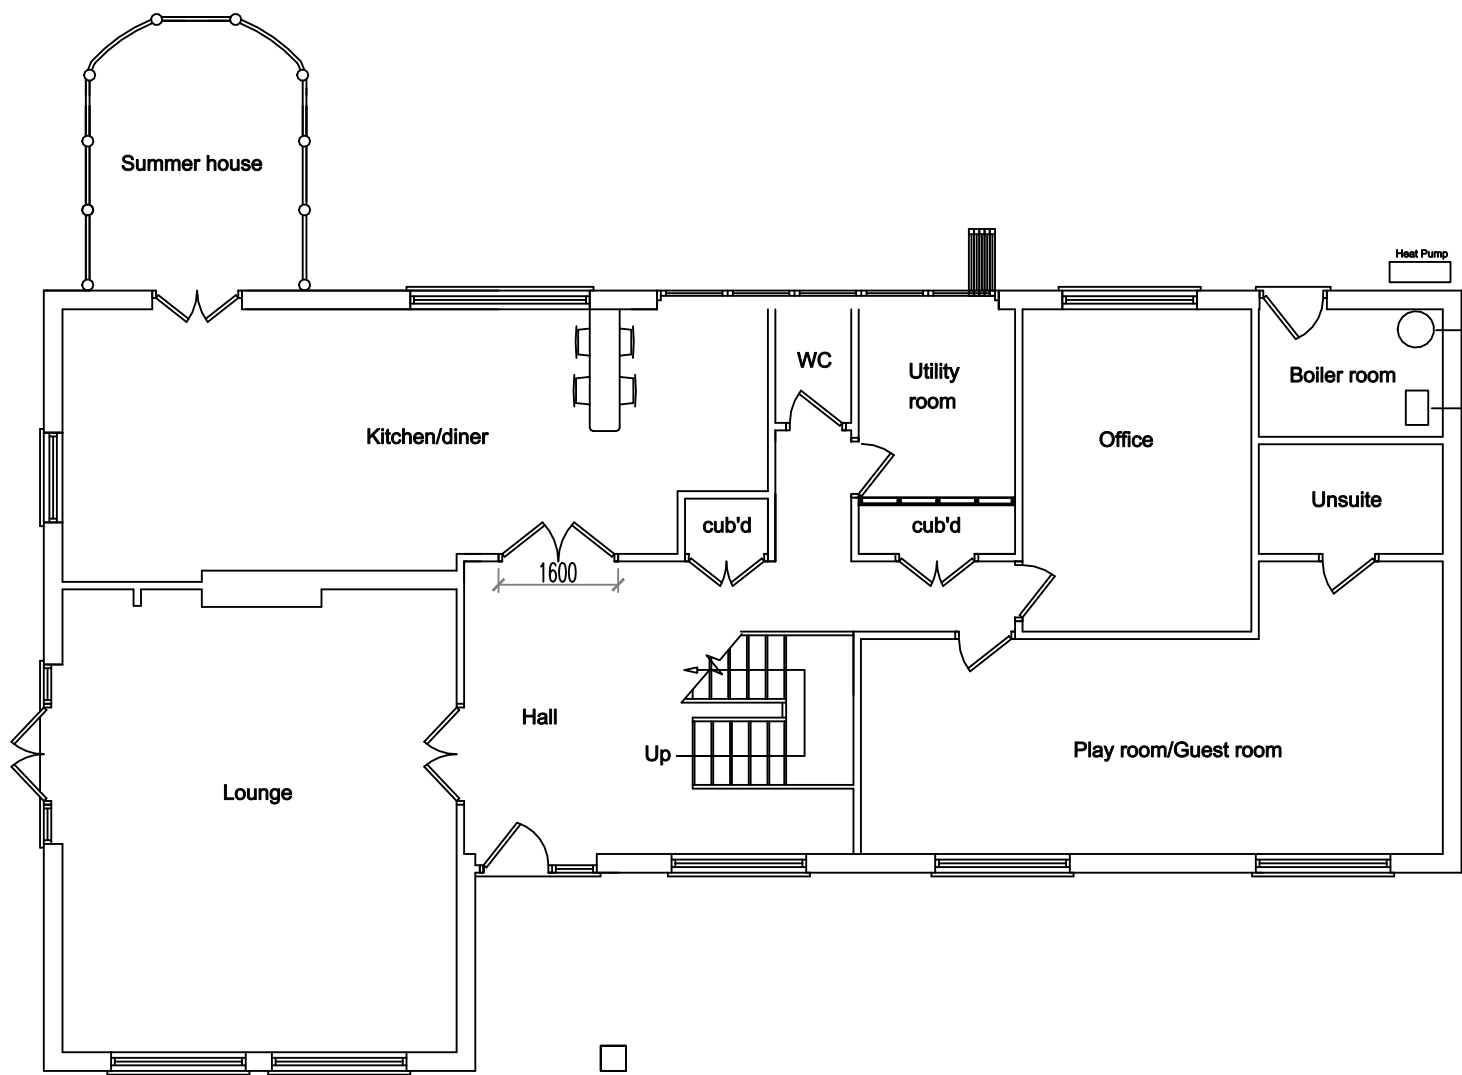


PROPOSED GROUND FLOOR

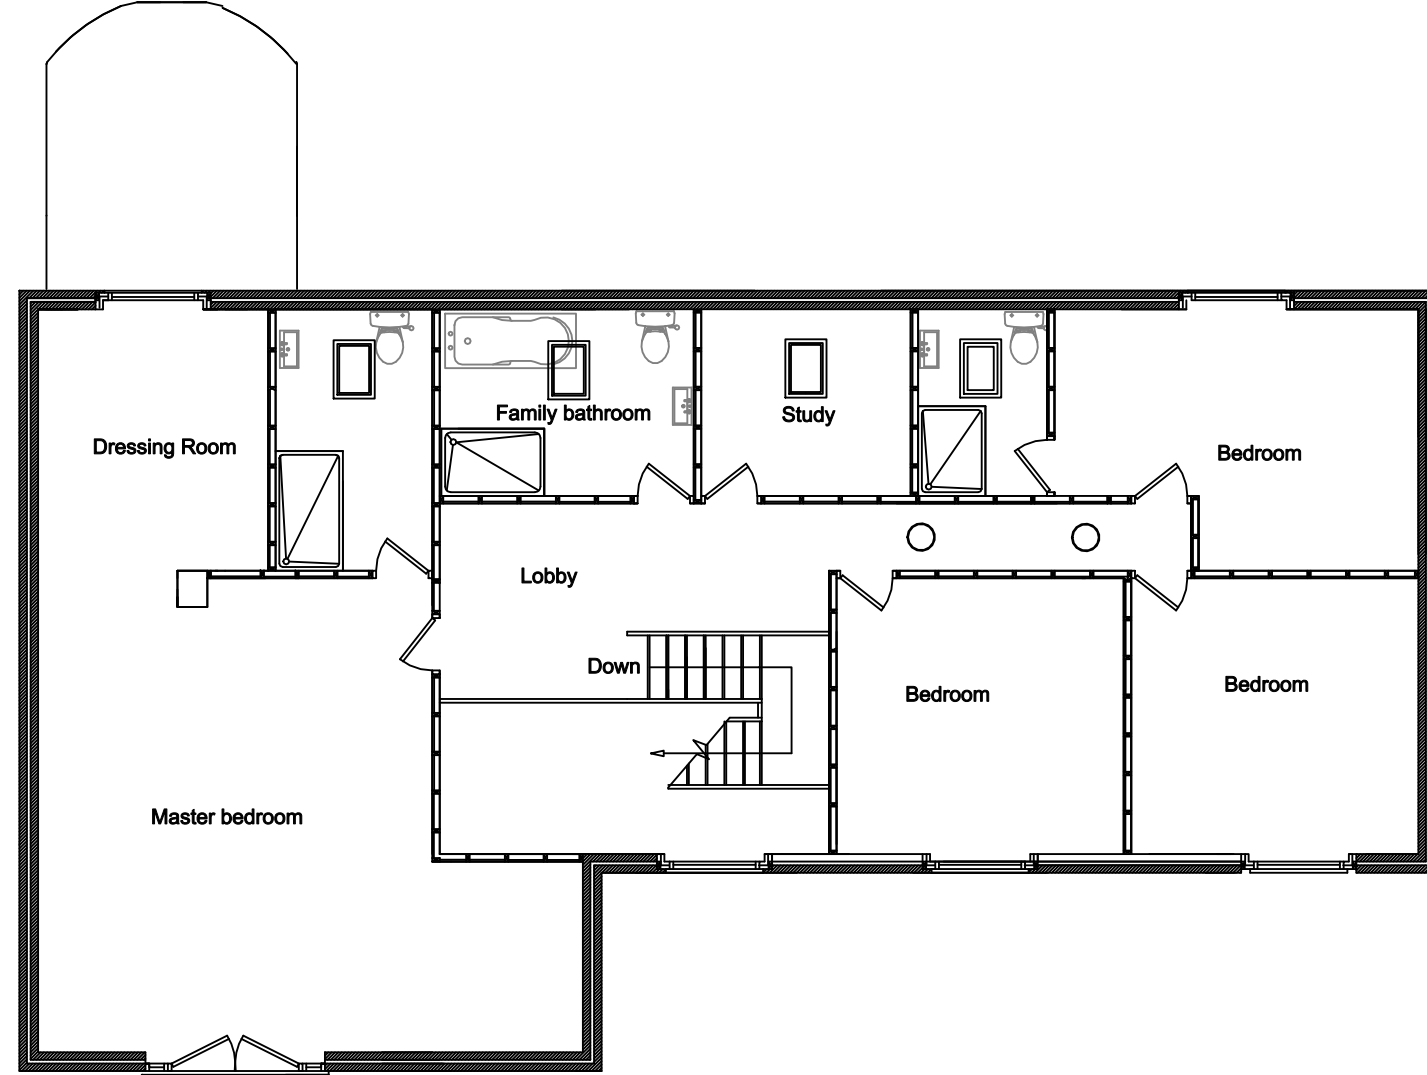


PROPOSED FIRST FLOOR

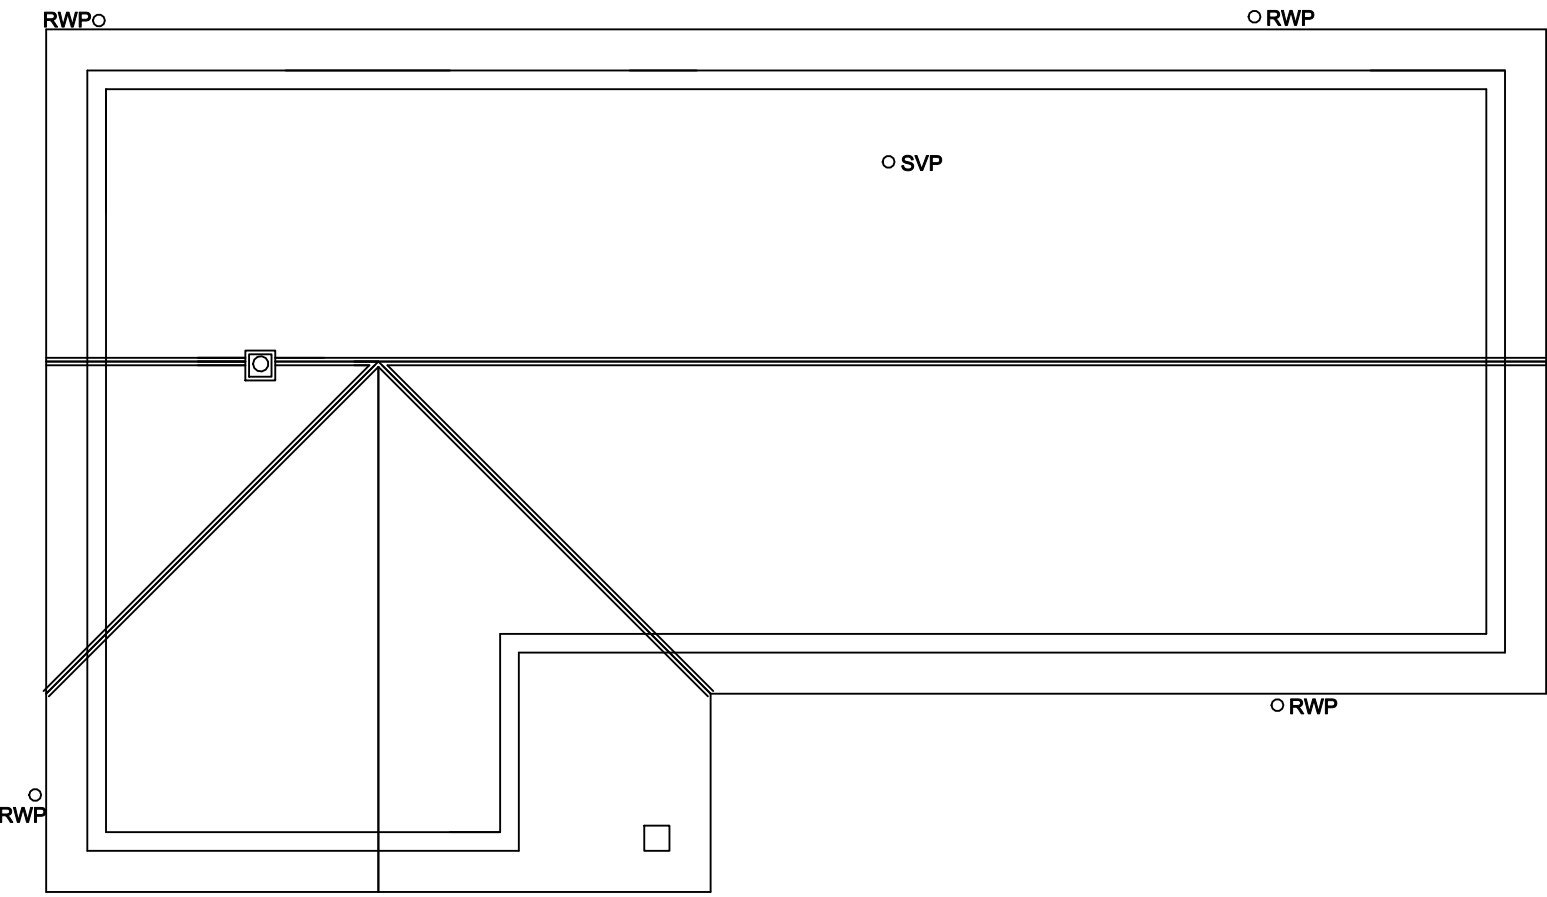


EXISTING ROOF

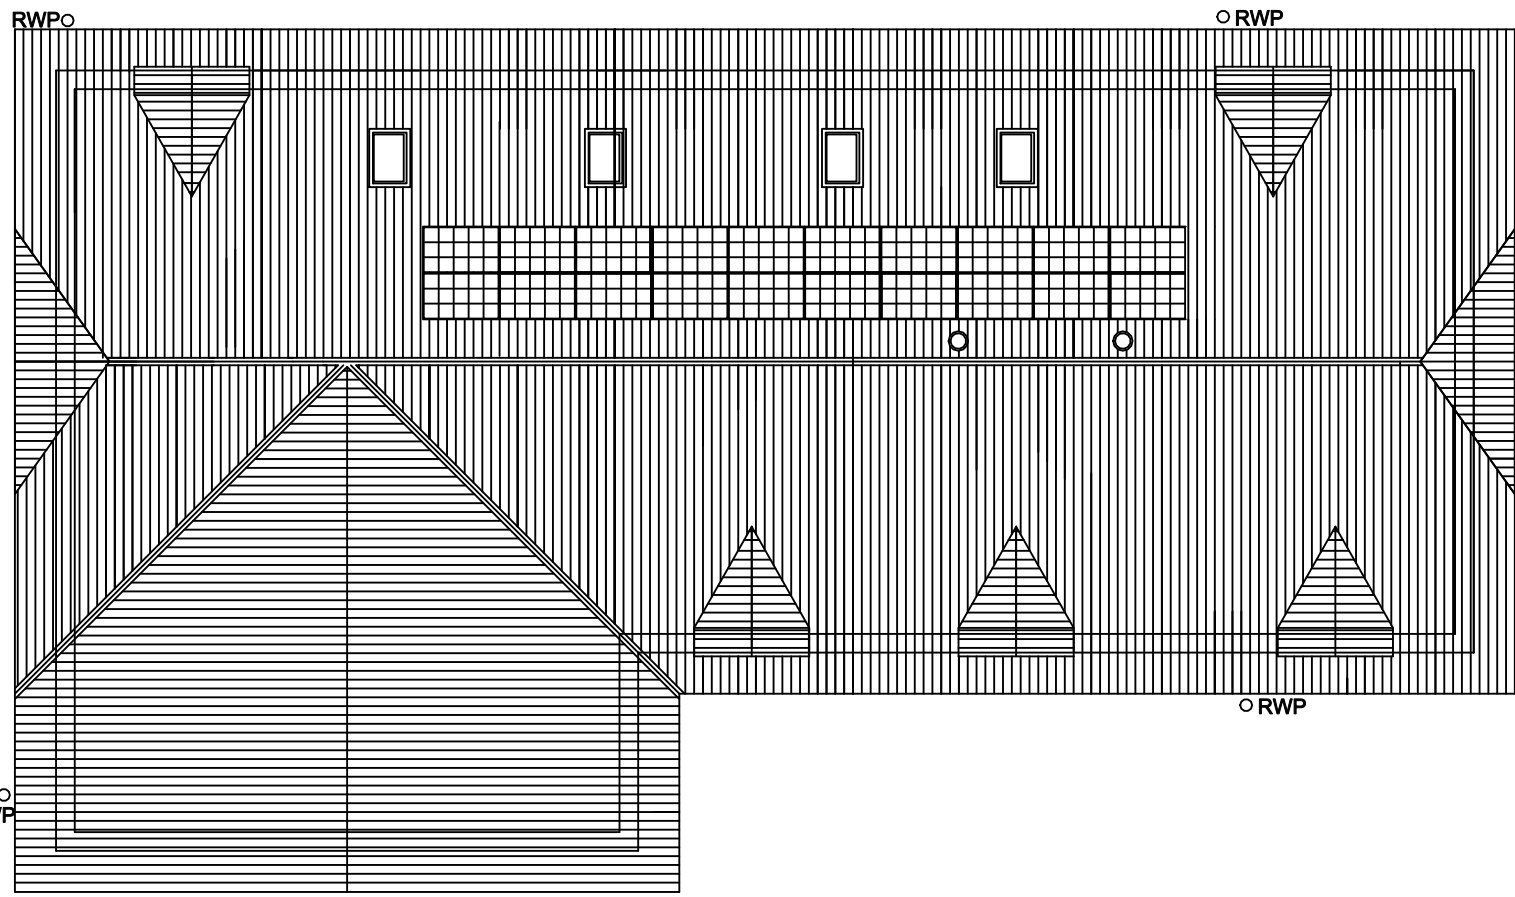

PROPOSED ROOF

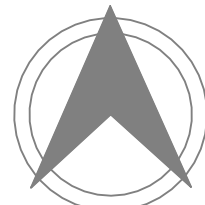

NORTH

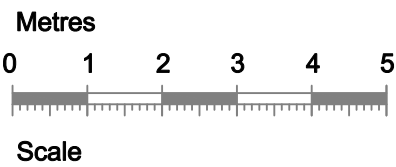

PALETTE OF EXTERNAL MATERIALS

PITCHED ROOFS - Concrete inter-locking tiles.
WALLS - Composite ship-lap boarding.
WINDOWS - Upvc/Aluminum frames - double glazed.
4 x 550 x 780 centre-pivot glazed Velux roof windows.
DOORS - Upvc/Aluminum double glazed-fully glazed.
DORMER FRONTS - Composite ship-lap boarding.
DORMER CHEEKS - Composite ship-lap boarding
SOLAR PANEL CARTRIDGES - Design to be confirmed by the supplier.
SUN TUNNELS - Design to be confirmed by the supplier.
RAINWATER GOODS - Plastic (Black).
FLASHINGS - Code 4 lead sheet.

05-06-2024	227-09-2022	21-04-2022	29-10-2022	28-11-2022	Date
Roof Raised a Further 855mm (9% on original height). Folding Sliding Door Set into Rear Elevation Amended by SVP	Site Discovery.	Hall-Hips Added.	Client Changes.	Client Changes.	Amendments
E	D	C	B	A	Rev
Savernake Consulting Ltd					
Mr & Mrs R Chamberlain.					
Wixden, Fore Street, Weston, Hertfordshire. SG4 7AS.					
Raise the Ridge Height by Increasing the Eaves and Altering the Roof Pitch, to Facilitate a First Floor.					
Drawn: J Danson. Date: Jan 2022					
Scale: 1:100 @ A1					
DRAWING No: 9130/01					REV: E

