
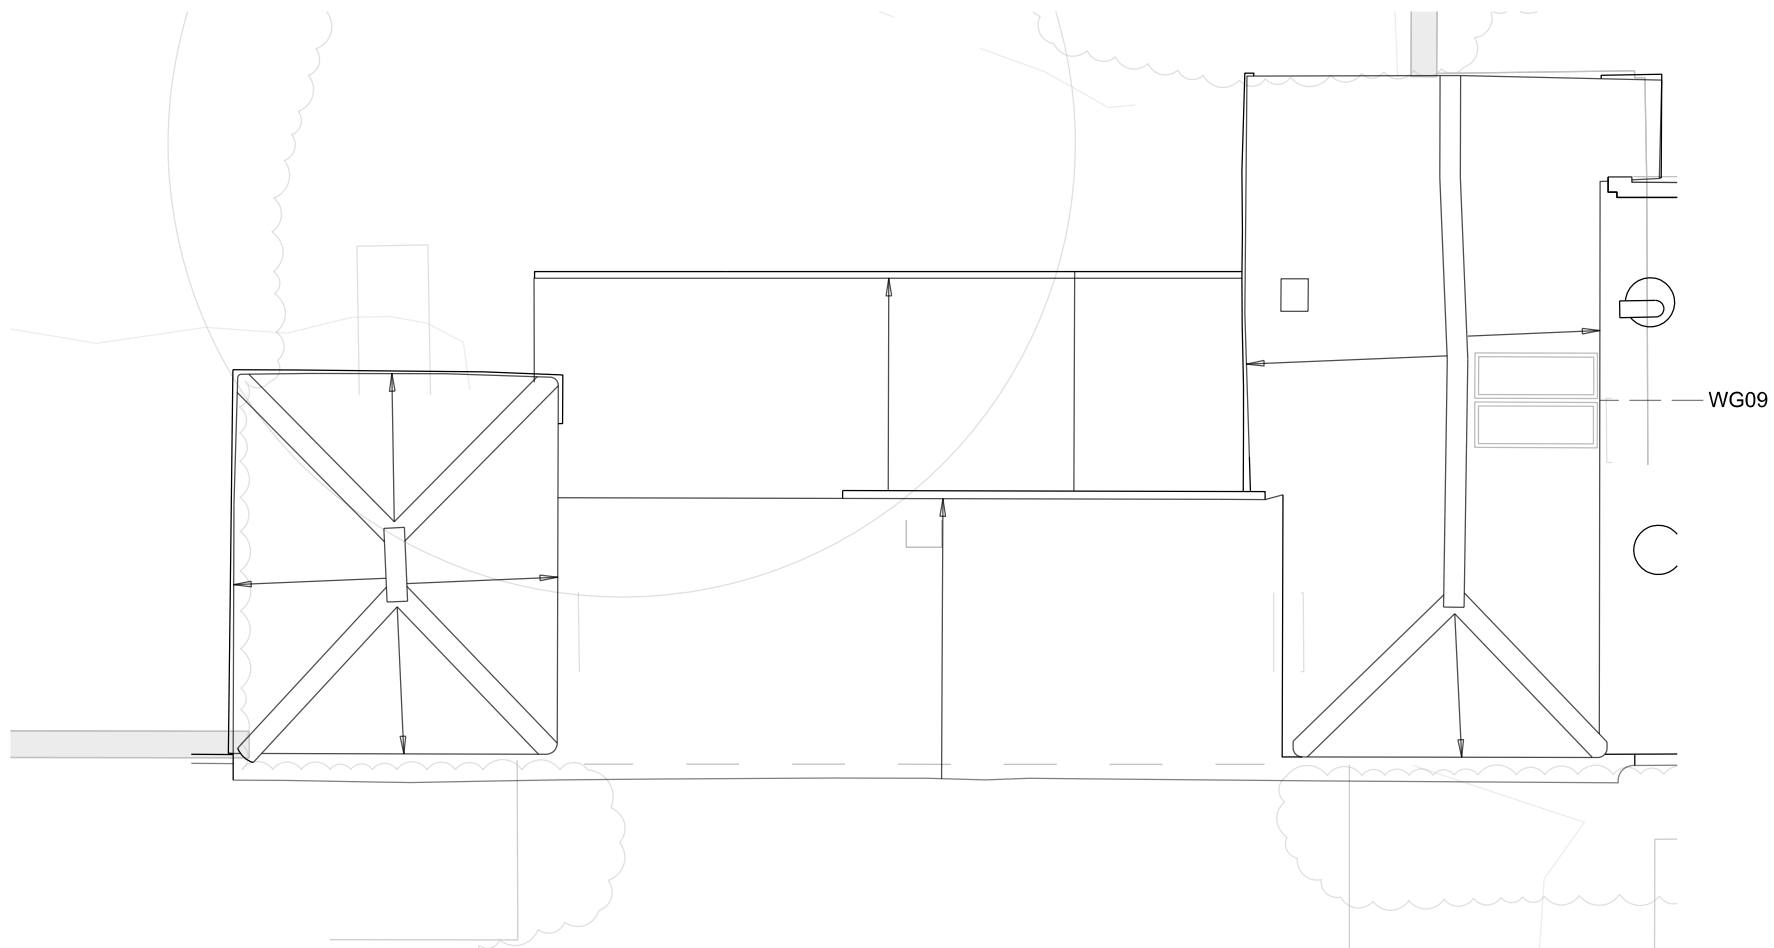



DO NOT SUBSTITUTE ANY OF THE PRODUCTS OR MATERIALS.

GENERAL REFERENCES FOR
APARTMENT 09:

9K.P1
9M.P2
9P.D1
9R.P1
9R.P2

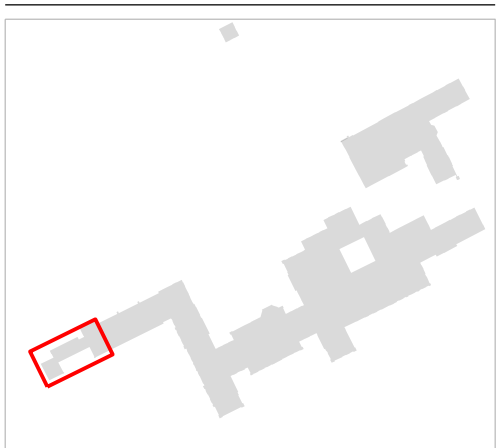

A Roof Plan ~ Pavilion

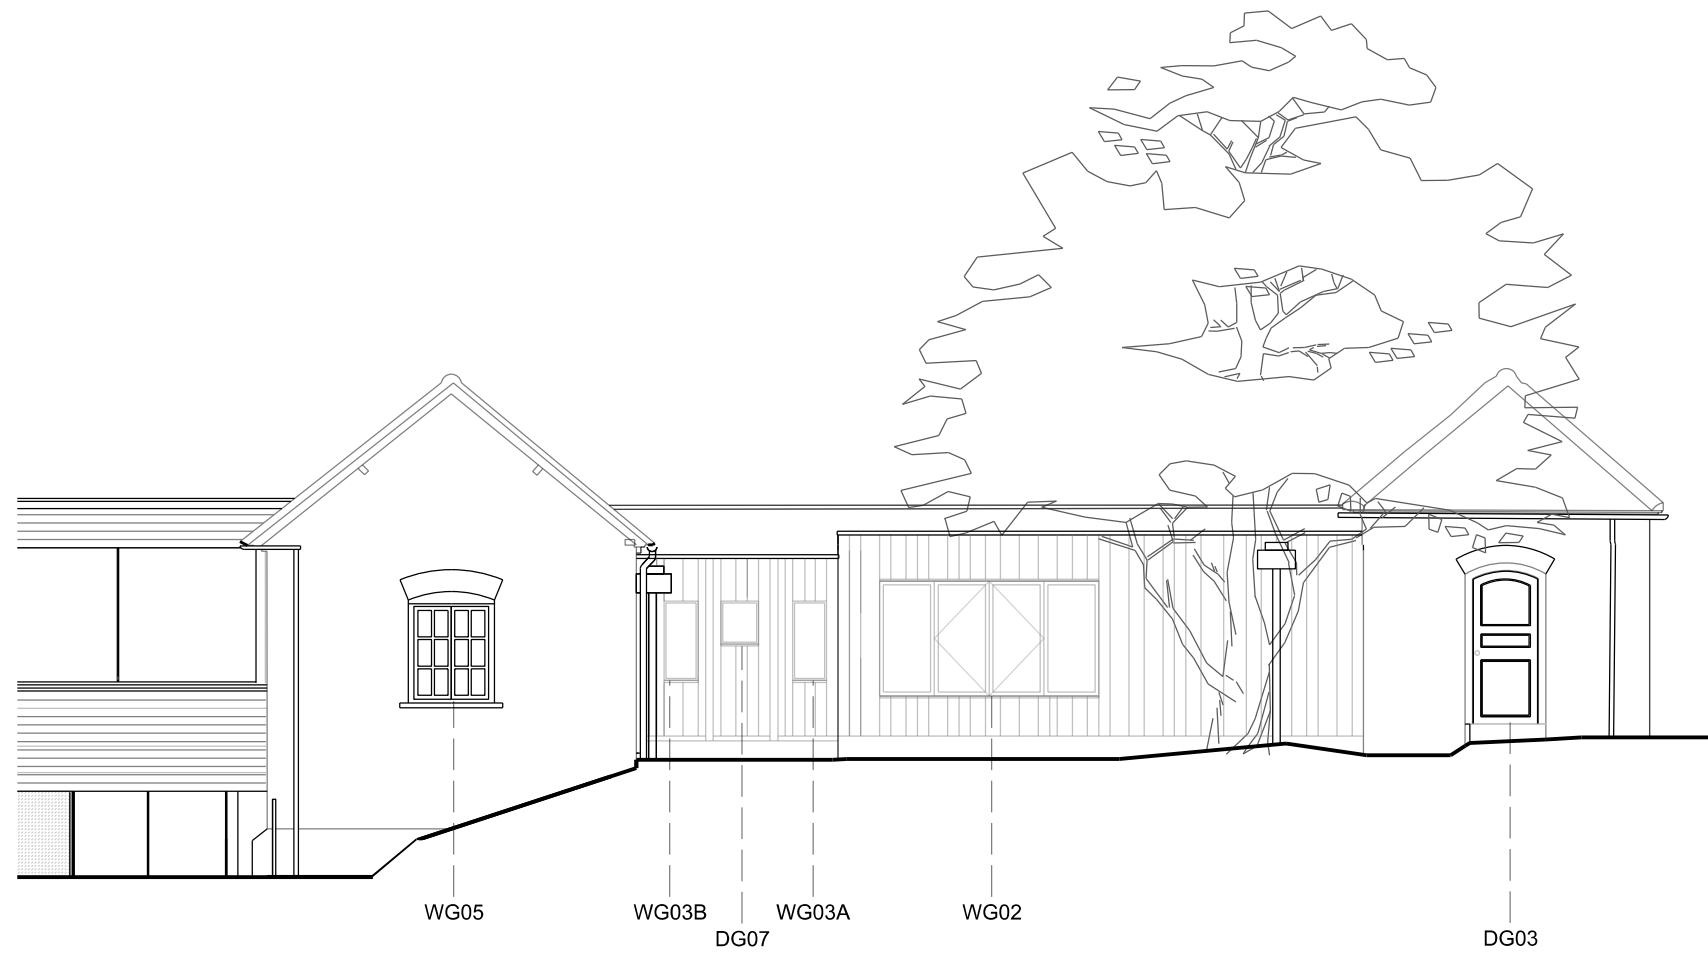


C	Elevation 01
---	--------------




D	Elevation 02
---	--------------



D Section 04

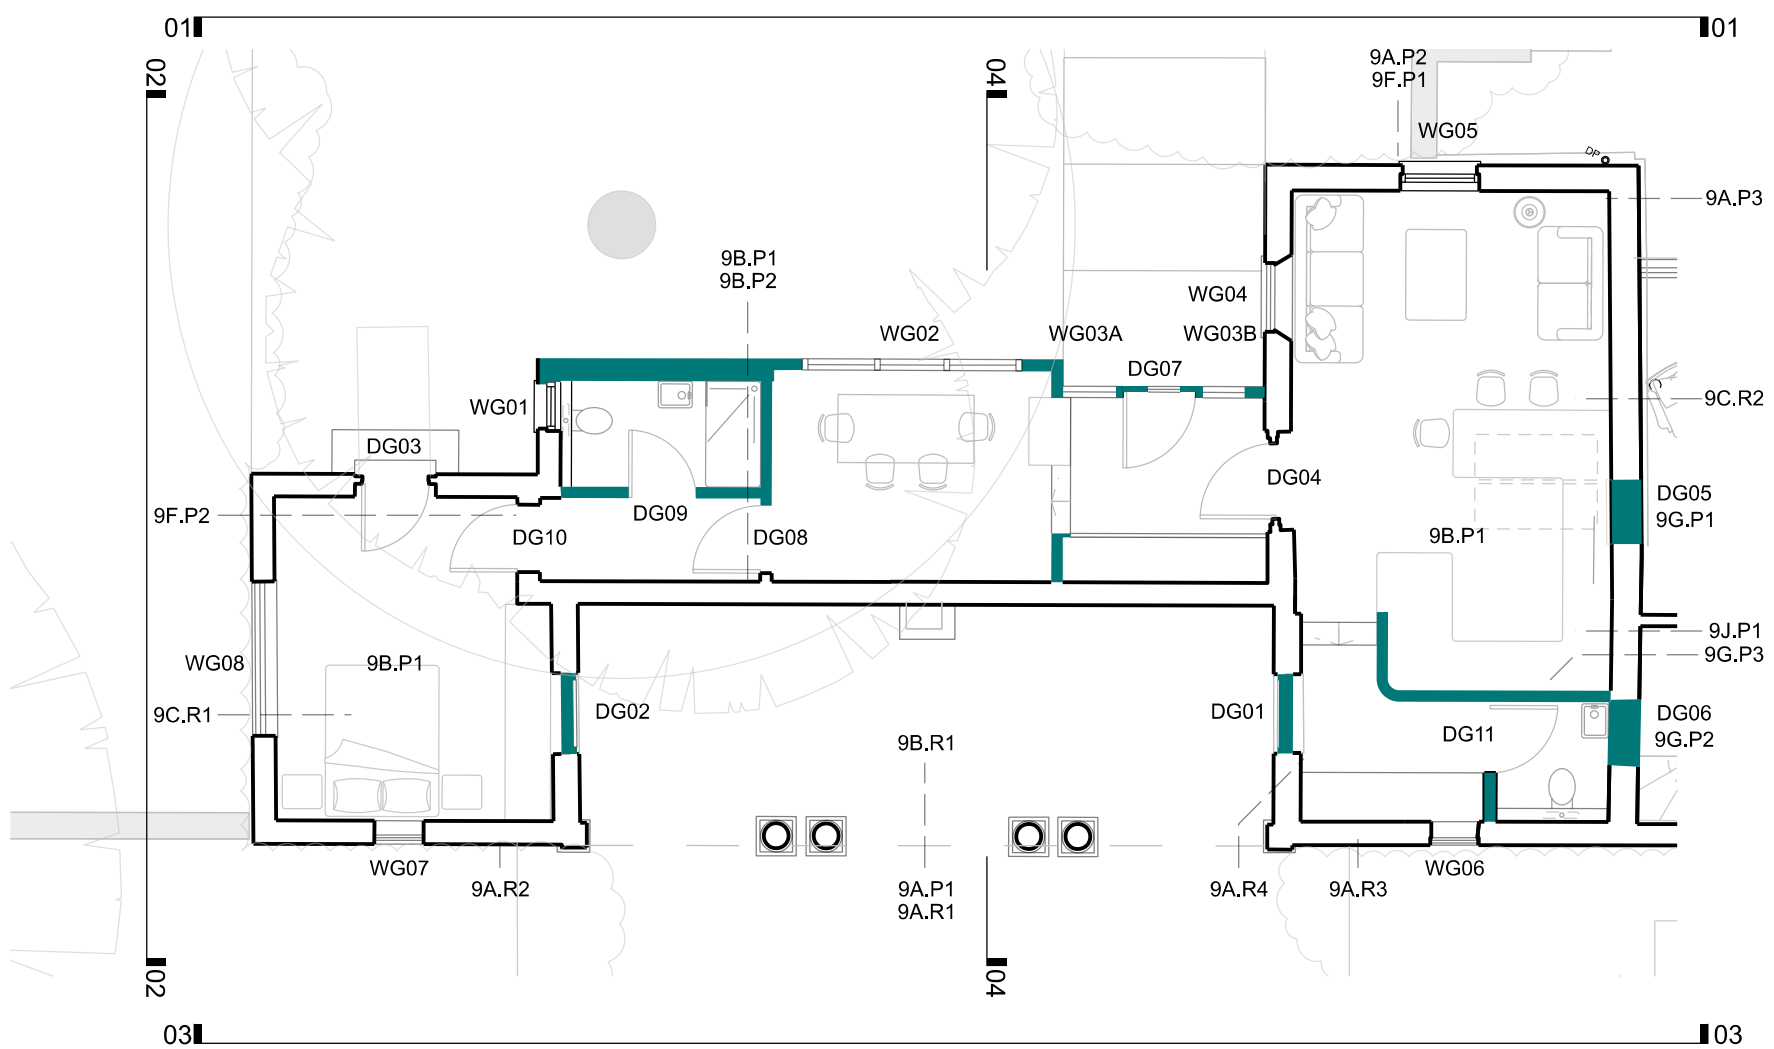

B Ground Floor Plan ~ Pavilion

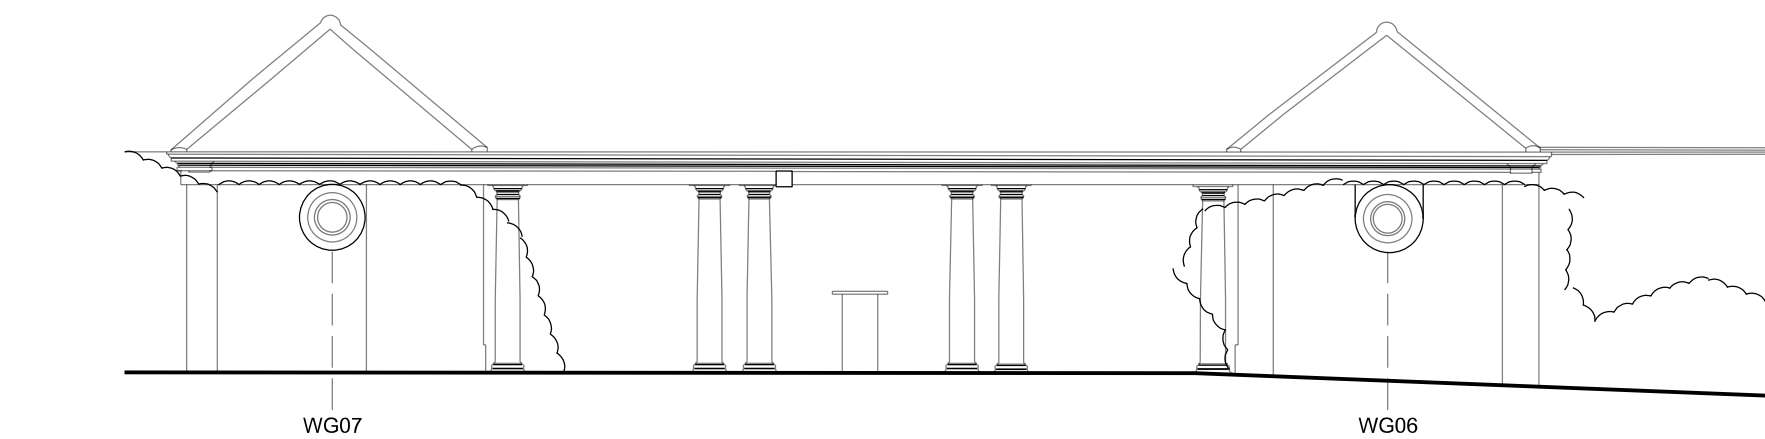

E	Elevation 03
---	--------------

P07	Added Section, Issued for Planning	28.06.24
P06	WG05 Updated	07.06.24
P05	WG05 Updated	16.04.24
P04	Added references	11.04.24
P03	Updated dr.tittle.openings and Int.layout	10.04.24
P02	Amended footprint	09.04.24
P01	Preliminary issue	04.04.24
Revision	Description	Date



KAY PILSBURY THOMAS ARCHITECTS
STUDIO CULLINAN AND ABLE ARCHITECTS LTD.
HONEYLANDS RADWINTER SAFFRON WALDEN ESSEX
CB10 2TJ | 01799 599208 | info@kpt.co.uk | kpt.co.uk

Client
The Door UK Ltd

Project
Temple Dinsley
Preston, Hitchin, Hertfordshire, SG4 7RT

Drawing title
**Proposed GA ~ West Spur,
Pavilion**

Purpose of issue
Planning

Job no.	Status	Scale @ A2
641	S0	1:100

Checked by
ST

Date
07.06.24

Revision
P07

Drawing number
641-KS-06-MB-DR-A-12090