

DO NOT SCALE OFF THIS DRAWING
DO NOT SUBSTITUTE ANY OF THE PRODUCTS
OR MATERIALS.

1. This is a planning drawing and is intended for this use only; it must not be used for construction.
2. All dimensions are in MM and should be checked on site prior to commencement of work; do not scale off this drawing.
3. This drawing is to be read in conjunction with all other relevant information.
- 3.Discrepancies between drawings and information to be referred to Architect without delay.

Please refer to the following documents:

641-KS-XX-XX-SH-A-90103 Materials as Existing and Proposed

641-KS-XX-XX-SH-A-90104 Temple Dinsley General Repair
Notes Methodology



P03	KPT Planning Issue	10.07.24
P02	KPT Preliminary Issue	29.06.24
P01	Preliminary Issue	15.04.24
Revision	Description	Date



KAY PILSBURY THOMAS ARCHITECTS
STUDIO C ABA L
HONEYLANDS RADWINTER SAFFRON WALDEN ESSEX
CB10 2TJ | 01799 599208 | info@kpt.co.uk | kpt.co.uk

Client
The Door UK Ltd

Project
**Temple Dinsley
Preston, Hitchin,
Hertfordshire, SG4 7RT**

Drawing title
**Existing GA Elevations:
Main Building ~ 2, 4, 5, 6**

Purpose of issue
Planning

Job no. Status Scale @ A0
641 S0 1:100

Checked by
ST

Date Revision
15.05.24 P03

Drawing number
641-KS-04-MB-DR-A-02002




A Existing GA Elevations ~ West Elevation 2
02010



C Existing GA Elevations ~ East Elevation 4
02010



B Existing GA Elevations ~ West Elevation 6
02010

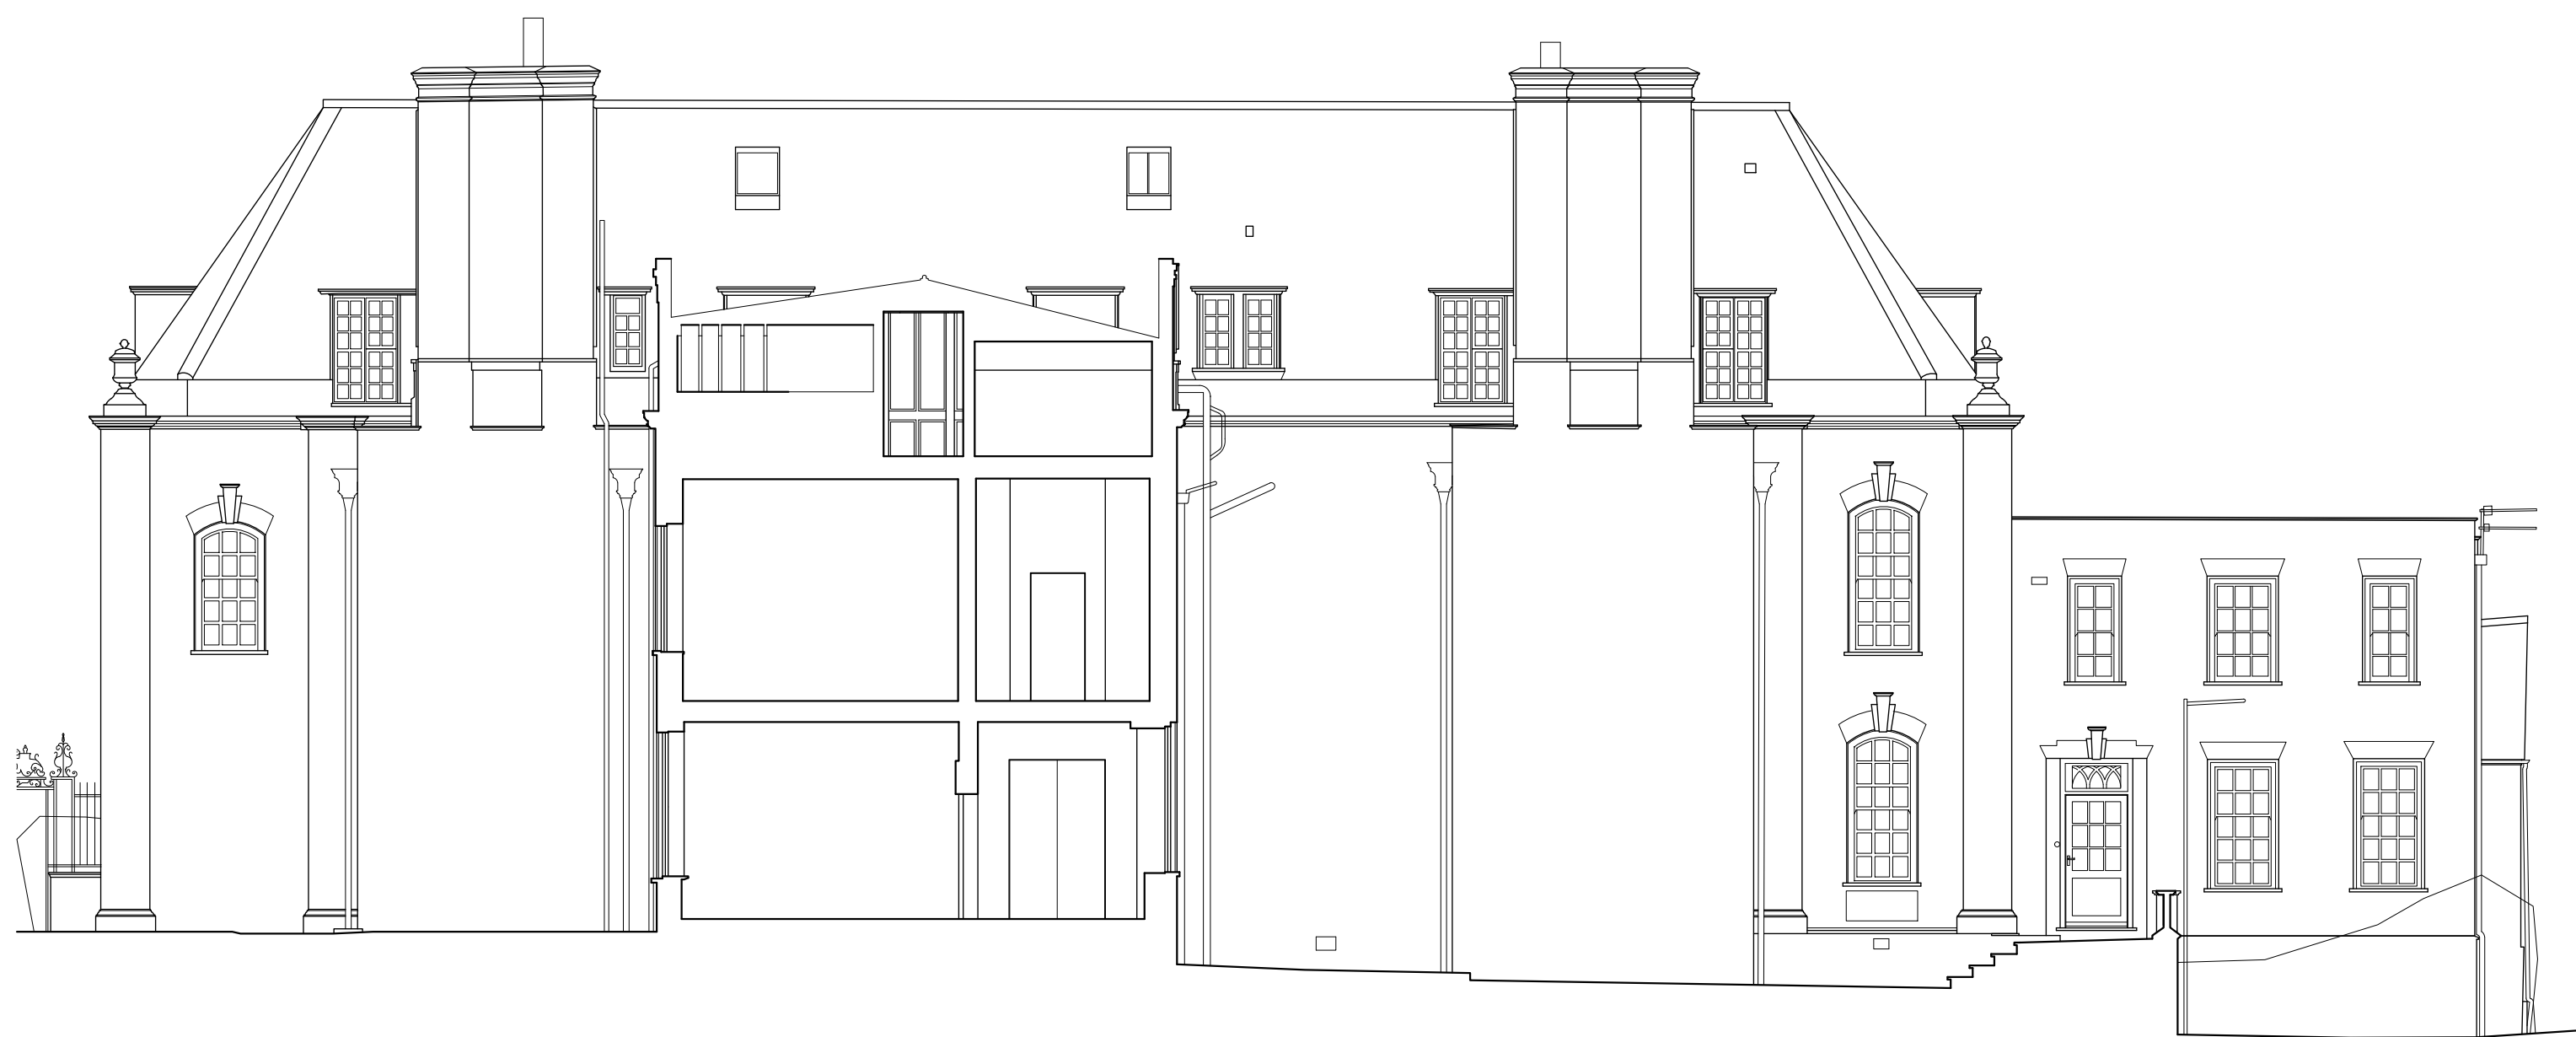

D Existing GA Elevations ~ East Elevation 5
02010