



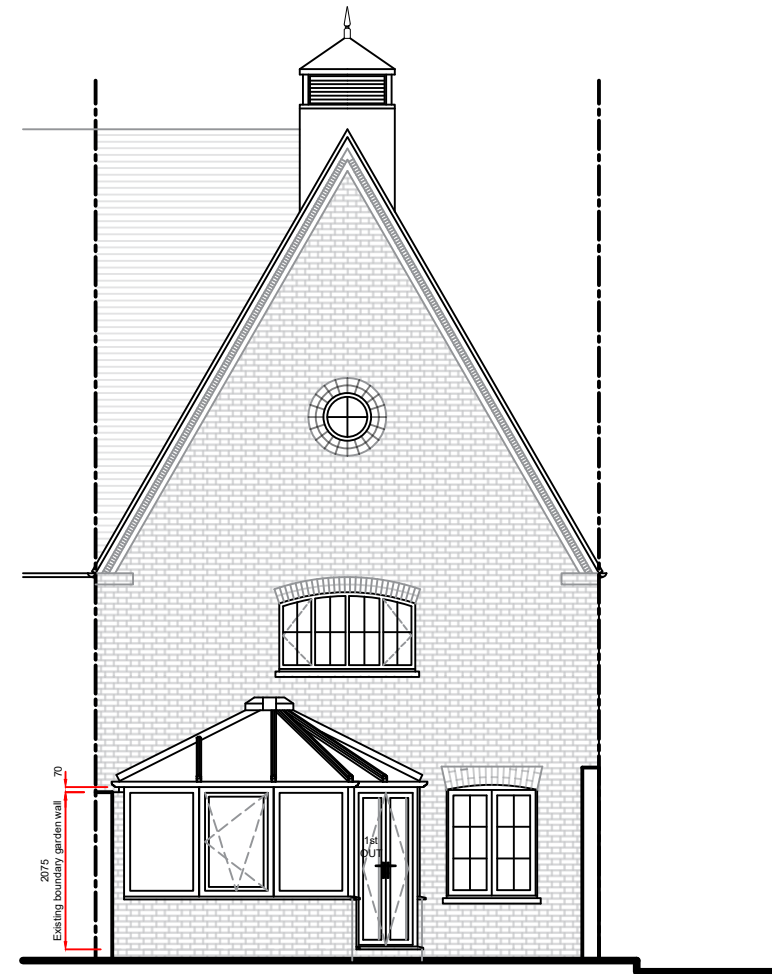

Rear Elevation

Product Specification:
Roof:
Roof Type: Aluminium Rafter with PVCu Capping
Roof Glazing: Solarroof Glass
Obscure Glass: N/A
Roof external colour: WHITE
Roof Internal colour: WHITE
Frames/Doors:
Frame type: High Impact PVCu Mainframe
External Colour : WHITE
Internal Colour : WHITE

Rev.	Date	Description	Initials

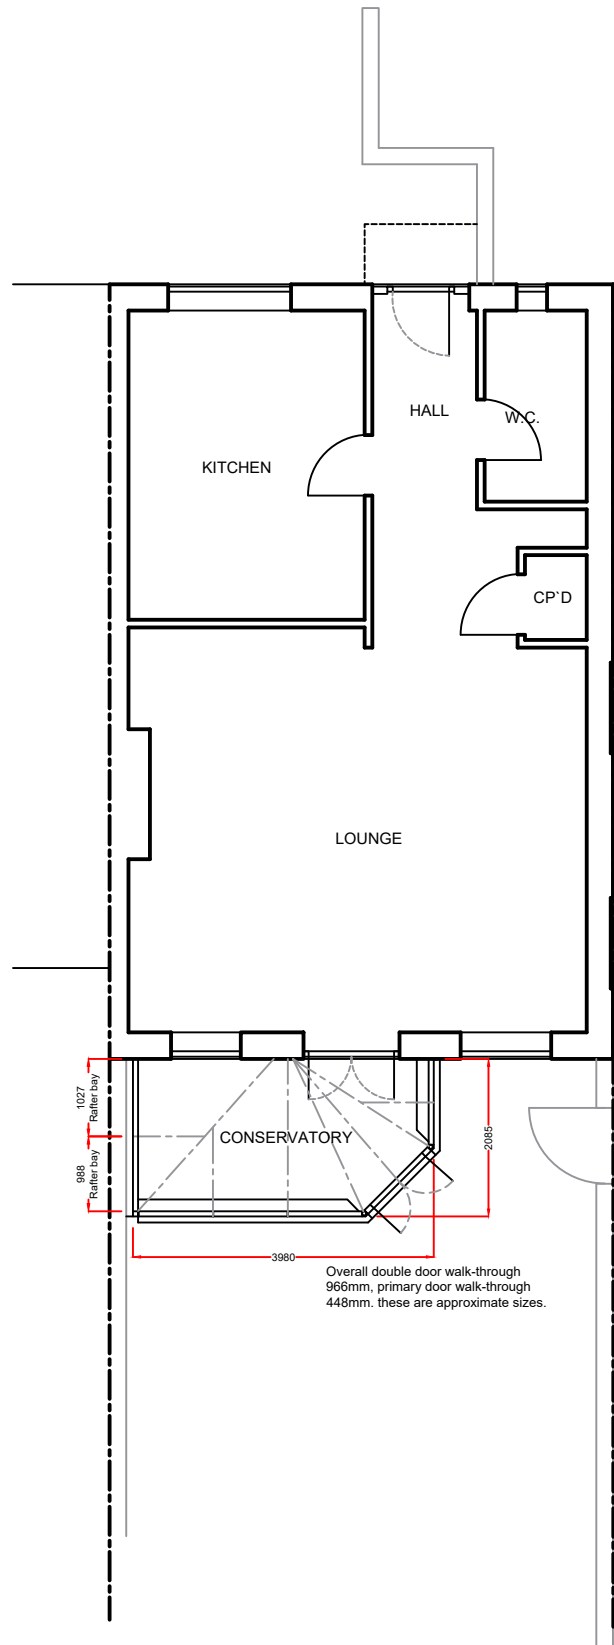

TELEPHONE: 0800 093 3015

V04 September 2024

Drawing title: **Proposed Plan and Rear Elevation**

Contract No. : **900-16762** | **Page 3 of 4**

Proposed: **PVCu Conservatory**
At: **1 SEVEN ROES MALTING**
PARK ST.
BALDOCK
HERTFORDSHIRE. SG7 6YJ

Drawers initials: **SDr** | Scale : **1:100** | Date: **18/07/25**

Notes:
All glazing to be toughened glass.
90° restrictors to door.
Existing physical barrier to remain
These drawings are the property of Anglian Home Improvements and must not be used, distributed, loaned or copied without the express permission of Anglian Home Improvements.
All dimensions are in millimetres (mm) unless noted otherwise.
Do not use for base laying purposes
Produced on A3 paper

Existing base:
As all building works are not included within our contract Anglian Home Improvements do not accept any further responsibility and do not provide additional guarantee of the existing base beyond that of the existing guarantee under a separate contract. The company's responsibilities are therefore limited to supplying and installing the Living space in accordance with these plans in this instance.

4 3 2 1 0 1:50 Scale Bar 1:100 0 1 2 3 4 5 6 7 8 9 10