



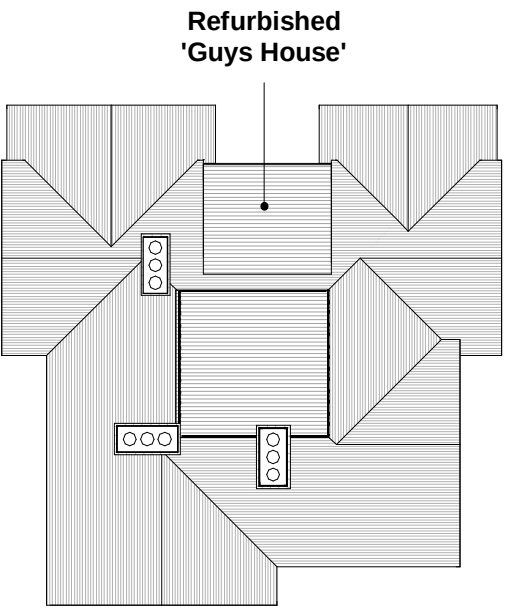

Refurbished
'Guys House'

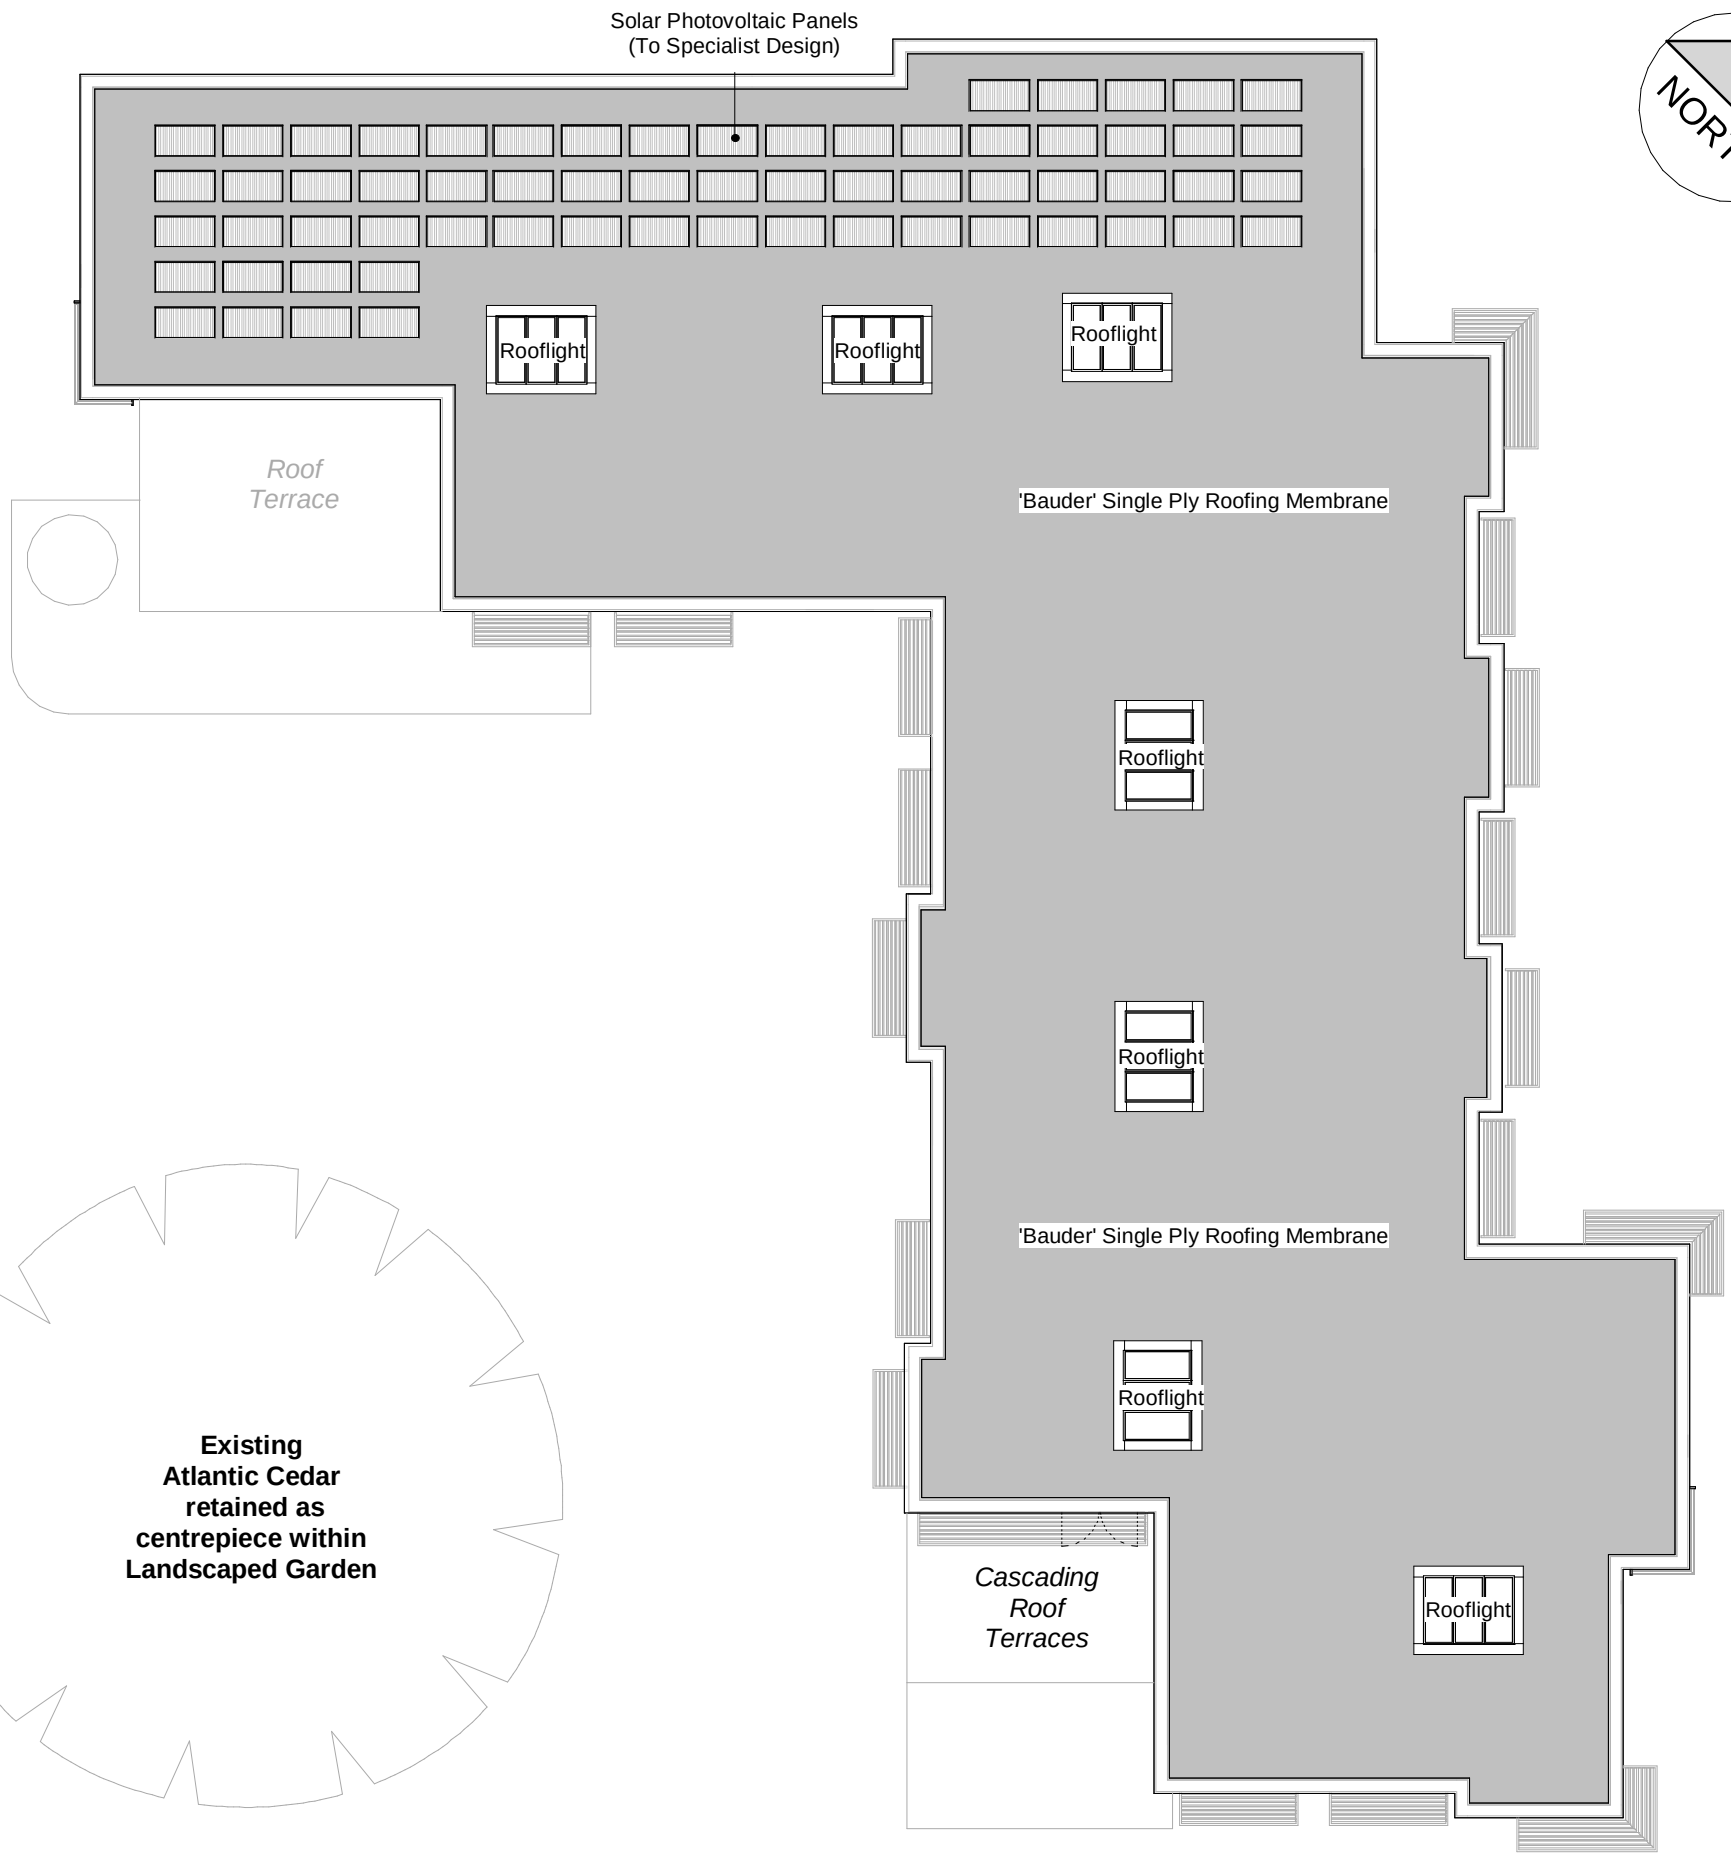

Solar Photovoltaic Panels
(To Specialist Design)

Roof
Terrace

'Bauder' Single Ply Roofing Membrane

Rooflight

Rooflight

Rooflight

Rooflight

Rooflight

'Bauder' Single Ply Roofing Membrane


Rooflight

Cascading
Roof
Terraces


Rooflight



Existing
Atlantic Cedar
retained as
centrepiece within
Landscaped Garden

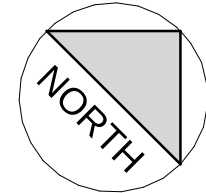

1 Roof Plan
1 : 200

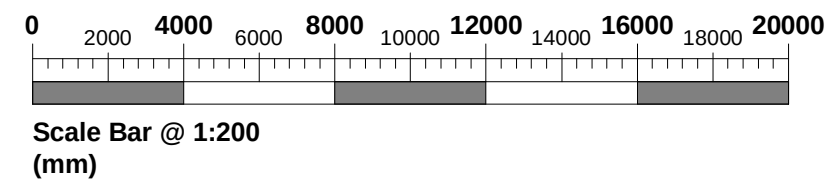

HEALTH AND SAFETY RISK ASSESSMENT CONSEQUENCE TABLE		Consequences				
		1 Insignificant	2 Minor	3 Moderate	4 Major	5 Catastrophic
Likelihood	Almost Certain 5	5	10	15	20	25
	Likely 4	4	8	12	16	20
	Possible 3	3	6	9	12	15
	Unlikely 2	2	4	6	8	10
	Rare 1	1	2	3	4	5

A	General update for Detailed Planning Submission	GDC	30/10/24
Rev	Description	Auth	Date
REVISION			

STAMP
PLANNING

PROJECT STATUS
Developed Design

DRAWING TITLE
Roof Plan

PROJECT
Guysfield Care Home
at Willian Road, Willian,
Letchworth
for Caring Homes Group
Ltd

DATE CREATED 21/06/24	DESIGNER GDC	SCALE @ A3 1 : 200
--------------------------	-----------------	-----------------------

ORIGINATOR PROJECT NUMBER 4870

ISO DOCUMENT REF. 4870-ORA-01-ZZ-DR-A-32102	REV A
--	----------

A: Pitreavie Drive,
Dunfermline, KY11 8UH
T: 01383 621621
W: oliverandrobb.co.uk

Members:
David M Tibbs Gary D Caudrey Graeme S Gallagher