

HEALTH AND
SAFETY RISK
ASSESSMENT
CONSEQUENCE
TABLE

Likelihood		Consequences				
		1 Insignificant	2 Minor	3 Moderate	4 Major	5 Catastrophic
Almost Certain	5	5	10	15	20	25
Likely	4	4	8	12	16	20
Possible	3	3	6	9	12	15
Unlikely	2	2	4	6	8	10
Rare	1	1	2	3	4	5

SCHEDULE OF FINISHES

1. Zinc Cladding
Grey
2. Facing Brick
Red-Multi to match
Existing
3. Brick Detailing
Dentil Course to match
Existing

For Proposed Plans
Refer to Drawing:

4870-ORA-02-ZZ-DR-A-32100

For New Care Home Proposals
Refer to Drawings:

4870-ORA-01-ZZ-DR-A-32100
4870-ORA-01-ZZ-DR-A-32101
4870-ORA-01-ZZ-DR-A-33210
4870-ORA-01-ZZ-DR-A-33211

Rev	Description	Auth	Date
REVISION			

PLANNING

PROJECT STATUS
Developed Design

DRAWING TITLE
Guys House -
Proposed Elevations

PROJECT
Guysfield Care Home at
Willian Road, Willian,
Letchworth for
Caring Homes Group Ltd

DATE CREATED
13/11/24

DESIGNER
GDC

SCALE @ A2
1 : 100


ORIGINATOR PROJECT NUMBER
4870

ISO DOCUMENT REF.
4870-ORA-02-ZZ-DR-A-33210

REV



1 Proposed South-West Elevation (As Existing)
1 : 100

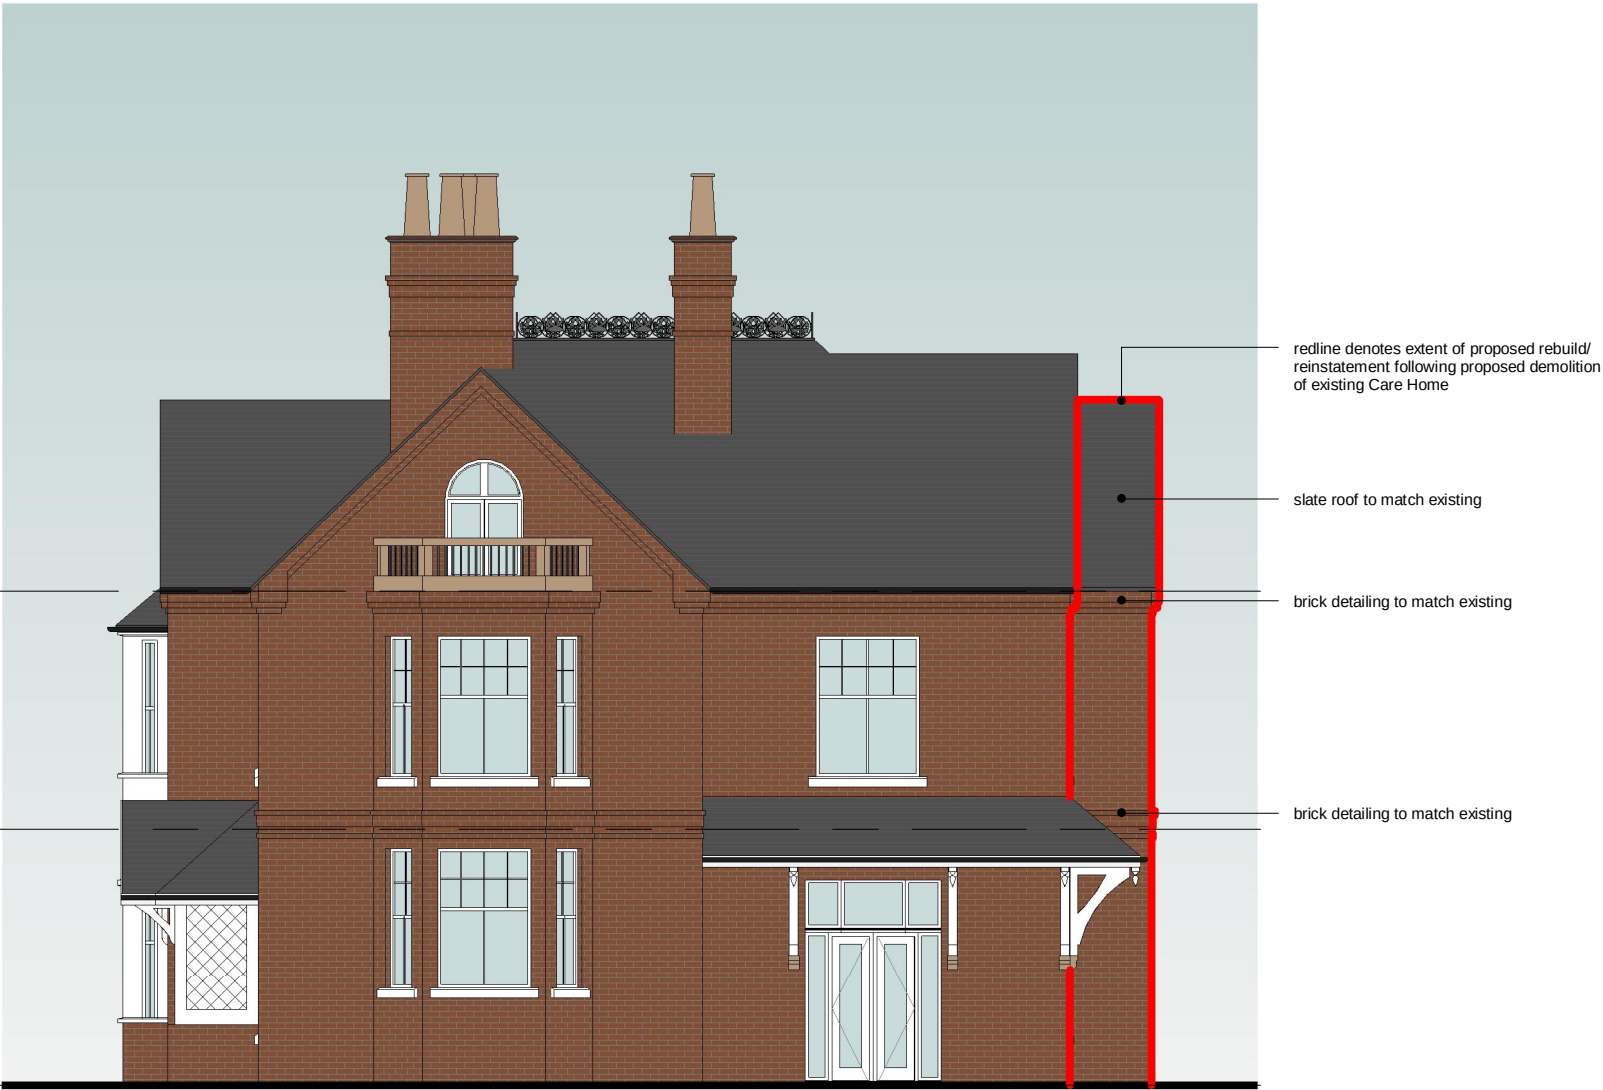

2 Proposed South-East Elevation
1 : 100



3 Proposed North-East Elevation
1 : 100



4 Proposed North-West Elevation
1 : 100

