



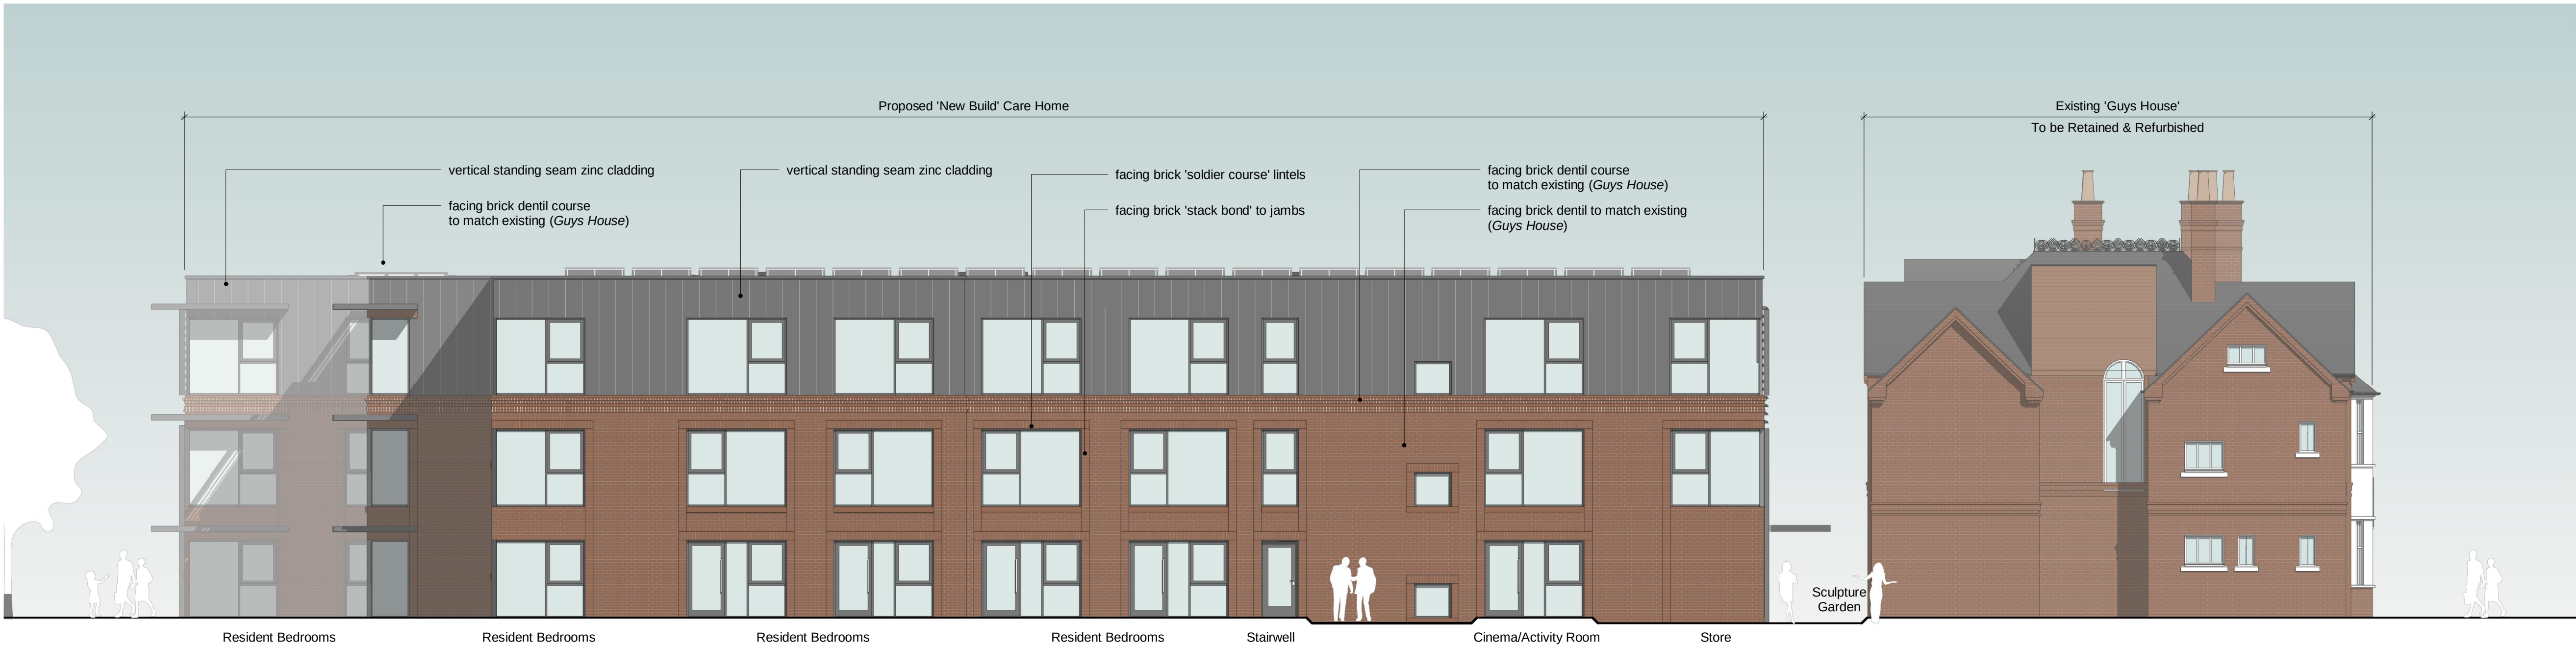

1 North-West Elevation
1:100



2 South - West Elevation
1:100

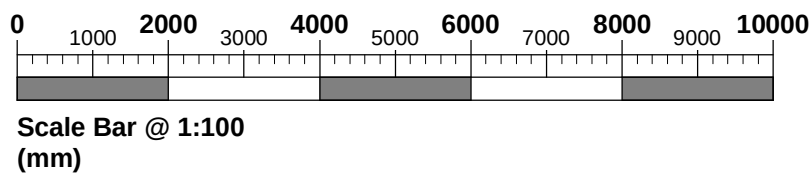

HEALTH AND SAFETY RISK ASSESSMENT CONSEQUENCE TABLE		Consequences				
		Insignificant	Minor	Moderate	Major	Catastrophic
Likelihood	Almost Certain 5	5	4	3	2	1
	Likely 4	4	3	2	1	0
	Possible 3	3	2	1	0	0
	Unlikely 2	2	1	0	0	0
	Rare 1	1	0	0	0	0

SCHEDULE OF FINISHES

1. Zinc Cladding
Grey
2. Facing Brick
Red-Multi to Match Existing
3. Decorative Brick Detailing
Dentil Course to Match Existing

Rainwater Goods: PPC Aluminium (Grey)

Eaves/Soffits: PPC Aluminium (Grey)

Door/Windows: Alu-Clad Timber (Grey)

Rev	Description	Auth	Date
E	General update for Detailed Planning Submission	GDC	30/10/24
D	Updated in response to NHDC Building Conservation Consultee Feedback/Comments	GDC	12/09/24
C	Updated to Planning Status	AN	05/06/24
B	General update for Pre-Application Advice submission	GDC	27/09/23
A	Minor amendments following Client Review Meeting 12/05/23	GDC	15/06/23

STAMP	PLANNING
-------	----------

PROJECT STATUS	Developed Design
----------------	------------------

DRAWING TITLE	Proposed Elevation Sheet 2 of 2
---------------	---------------------------------

PROJECT	Guysfield Care Home at Willian Road, Willian, Letchworth for Caring Homes Group Ltd
---------	---

DATE CREATED	DESIGNER	SCALE @ A1
01/06/23	GDC	As indicated

ORIGINATOR PROJECT NUMBER	4870
---------------------------	------

ISO DOCUMENT REF.	REV.
4870-ORA-01-ZZ-DR-A-33211	E

ora architects
A: Pitreavie Drive,
Dunfermline, KY11 8UH
T: 01383 621621
W: oliverandrobbs.co.uk
Members: David M Tibbs Gary D Caudrey Graeme S Gallagher