



BIM Transmittal Disclaimer
McBains Ltd makes no express or implied warranties with respect to the character, function, or capabilities of the data (inclusive of 3rd party data incorporated within), or the suitability of the data for any particular purpose beyond those originally intended by McBains Ltd. Please refer to our standard terms and conditions for further details.

NOTE:
ALL BATHROOMS & ENSUITE WINDOWS TO
HAVE OBSCURED GLASS.

REFER TO EXTERNAL MATERIALS PLAN FOR SPECIFIC
MATERIALS, WINDOWS COLOURS AND DOOR COLOURS.

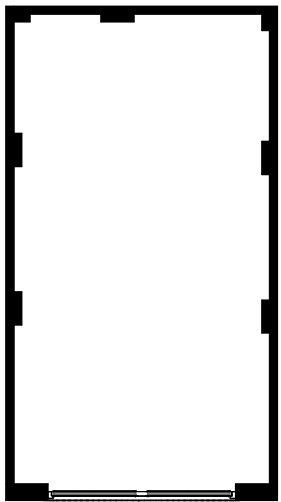


Single Garage

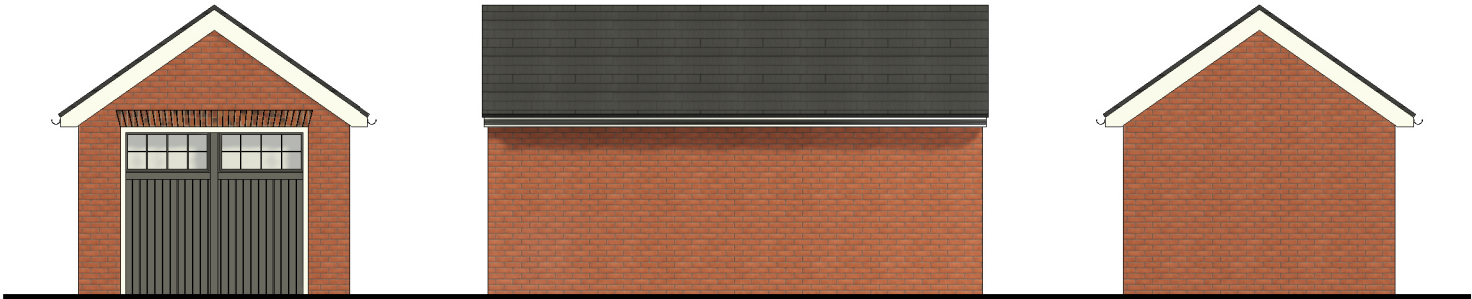


Front Elevation

Side Elevation

Rear Elevation

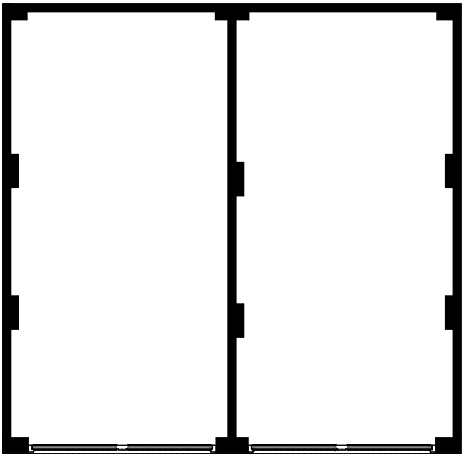


Twin Garage

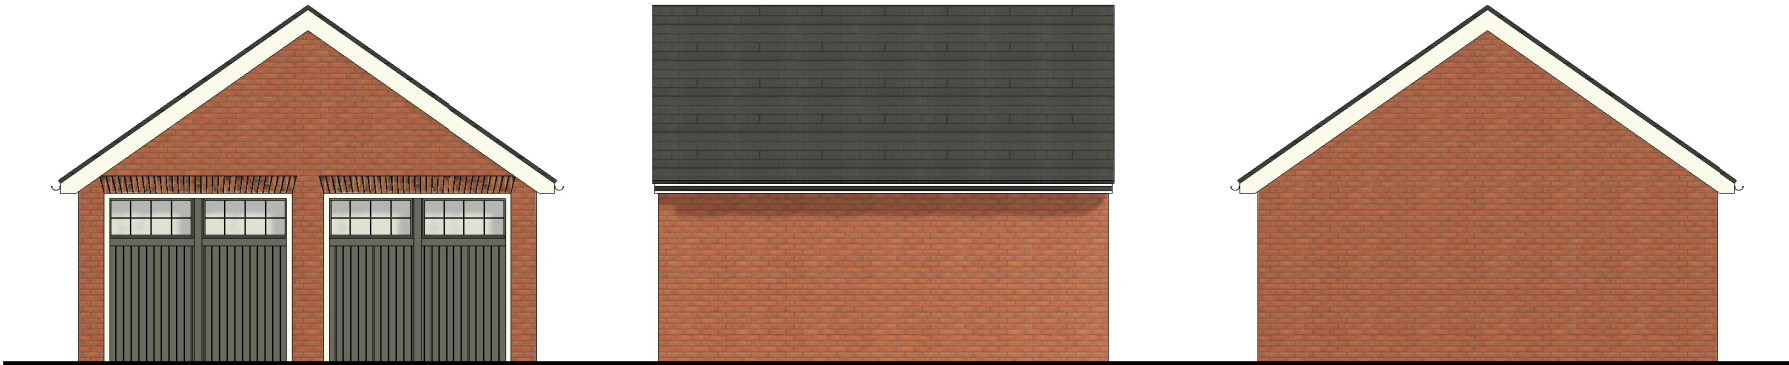

Front Elevation

Left Elevation

Rear Elevation

 

P01 Issued for planning		03.08.2026		JP	POR
Rev	Rev Description	Rev Date	Drawn By	Checked By	
JP	EC				POR
Drawn By	Reviewed By				Approved By
100293	JUL '26				1 : 100 @ A3
MCB Number	Date Created				Scale @ A3

McBains Ltd
5th Fl, 26 Finsbury Square London EC2A 1DS
+44 (0)20 7786 7900
mcbains.co.uk

Client

Project
Land at Highover Farm
Hitchin
Phase 2a

Drawing Title
Housetype Plans & Elevations
Garages

ARCHITECTURE

Drawing / Document Reference							Status	
HIT100293 - MCB - ZZ - ZZ - DR - A - 0170							S4 - P01	
Project	Originator	PRD	SPR	FRM	Discipline	Number	Status	Revision