


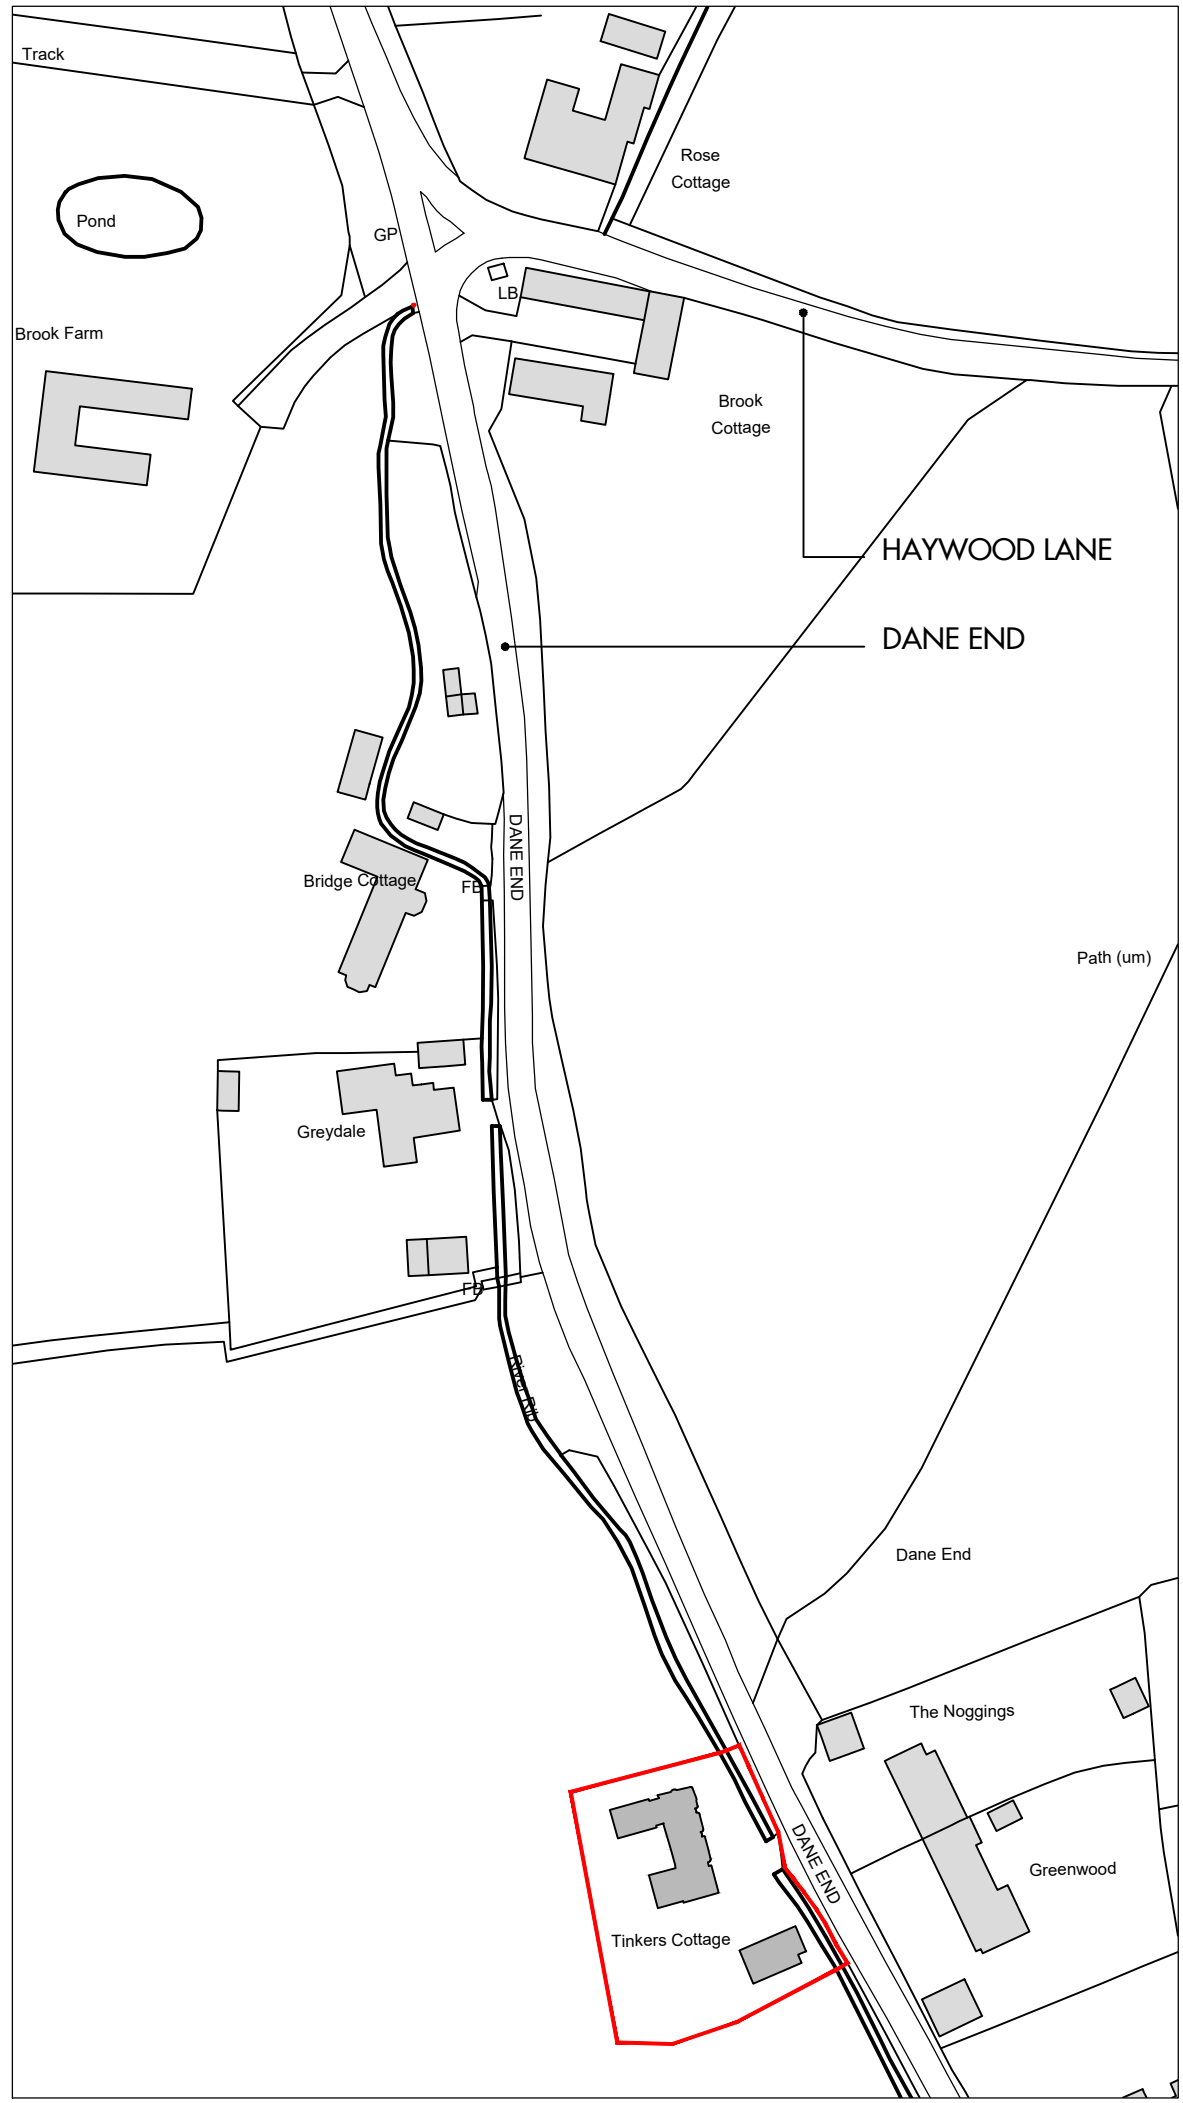
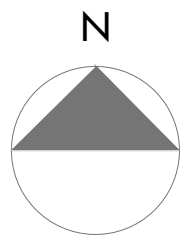


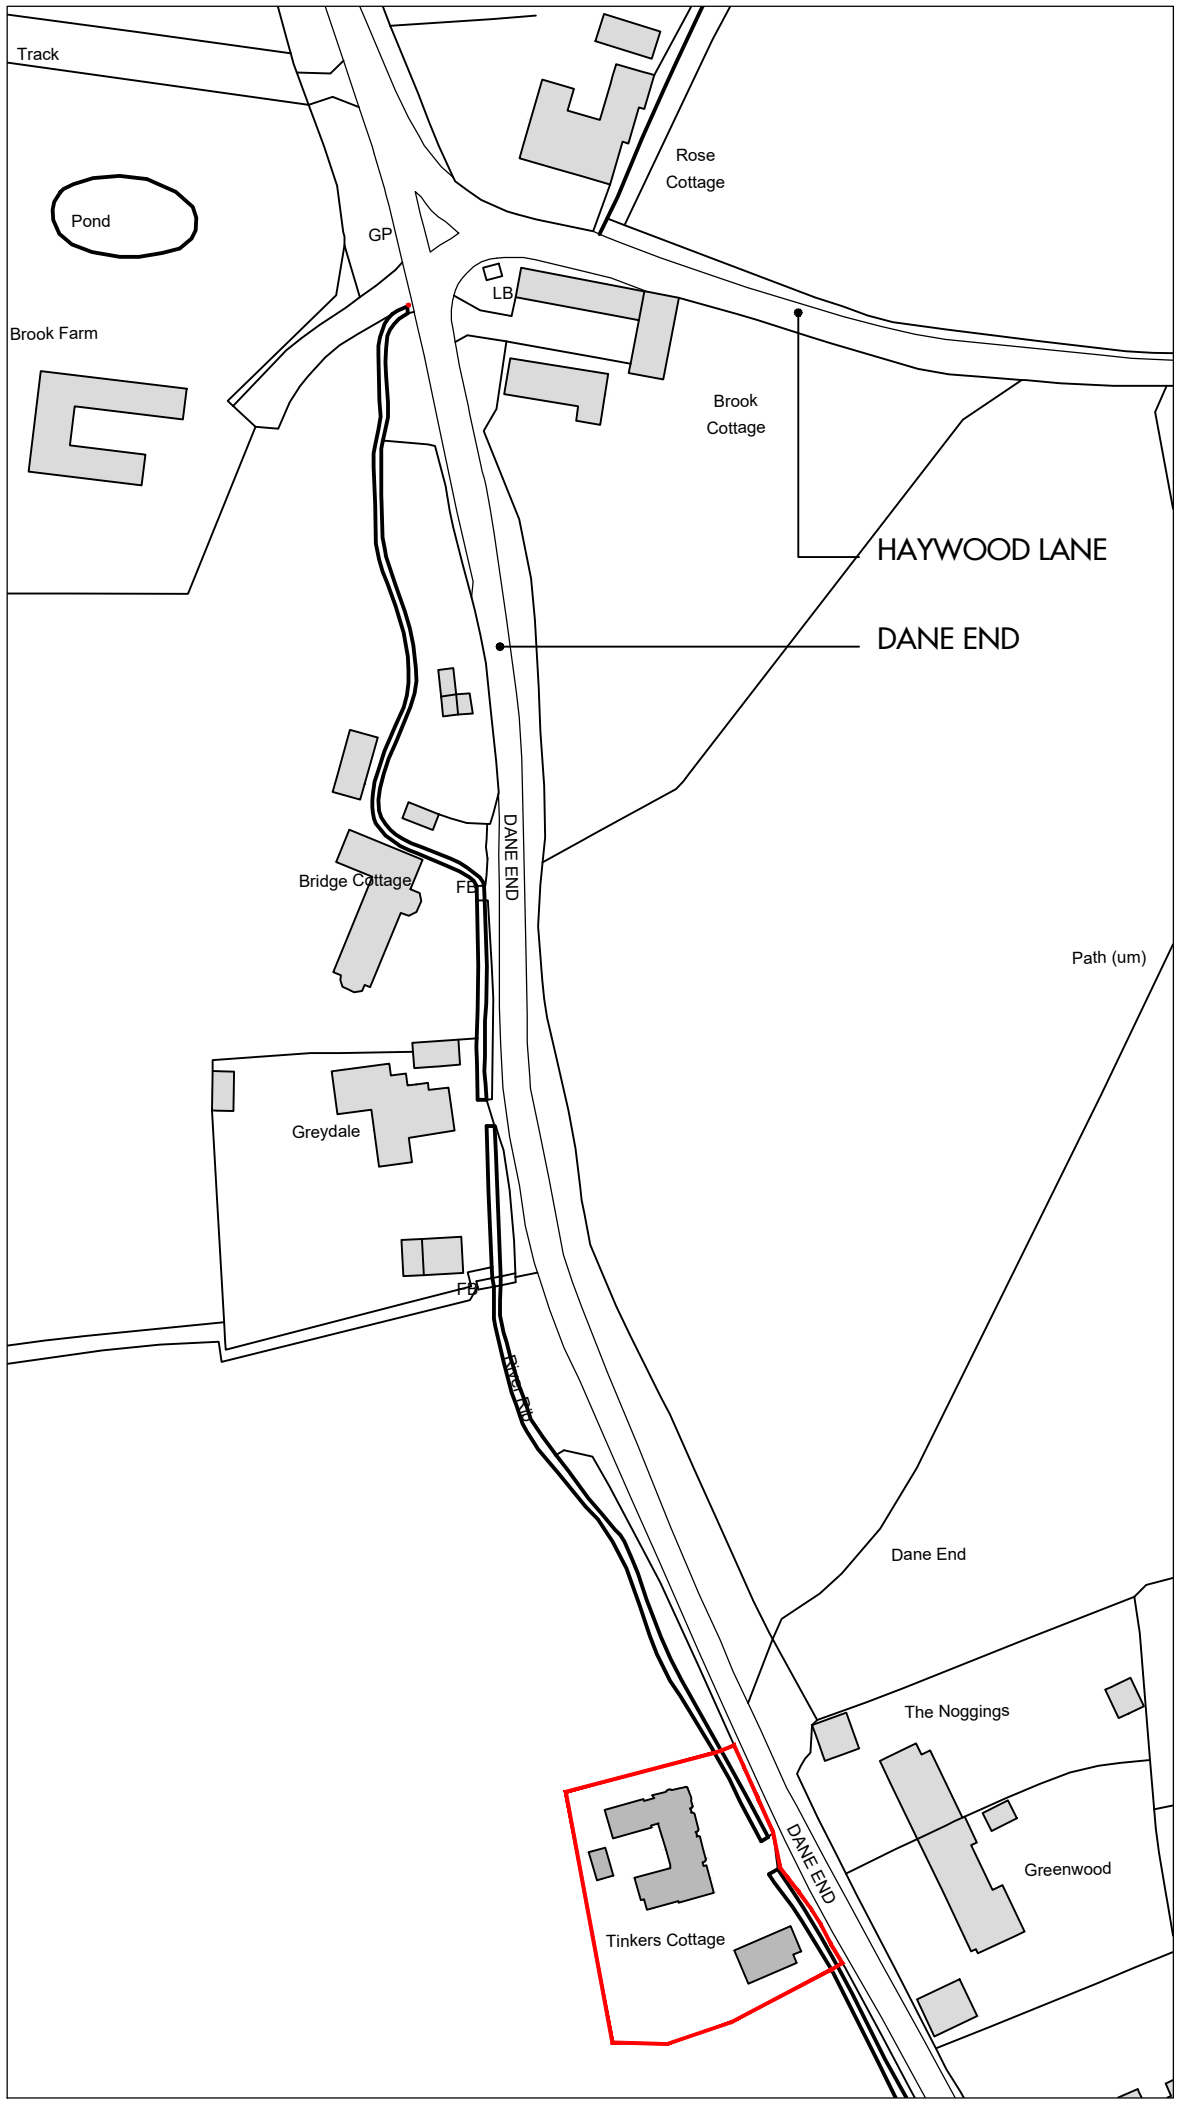

Existing Location Plan
Scale 1:1250

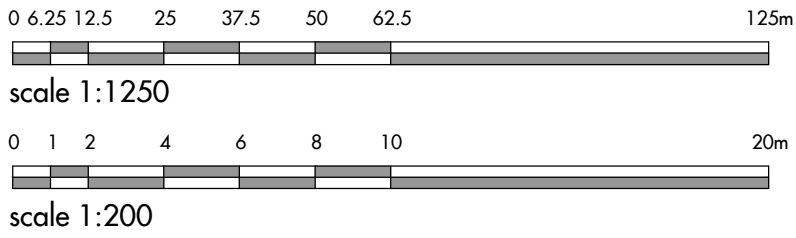

Proposed Location Plan
Scale 1:1250

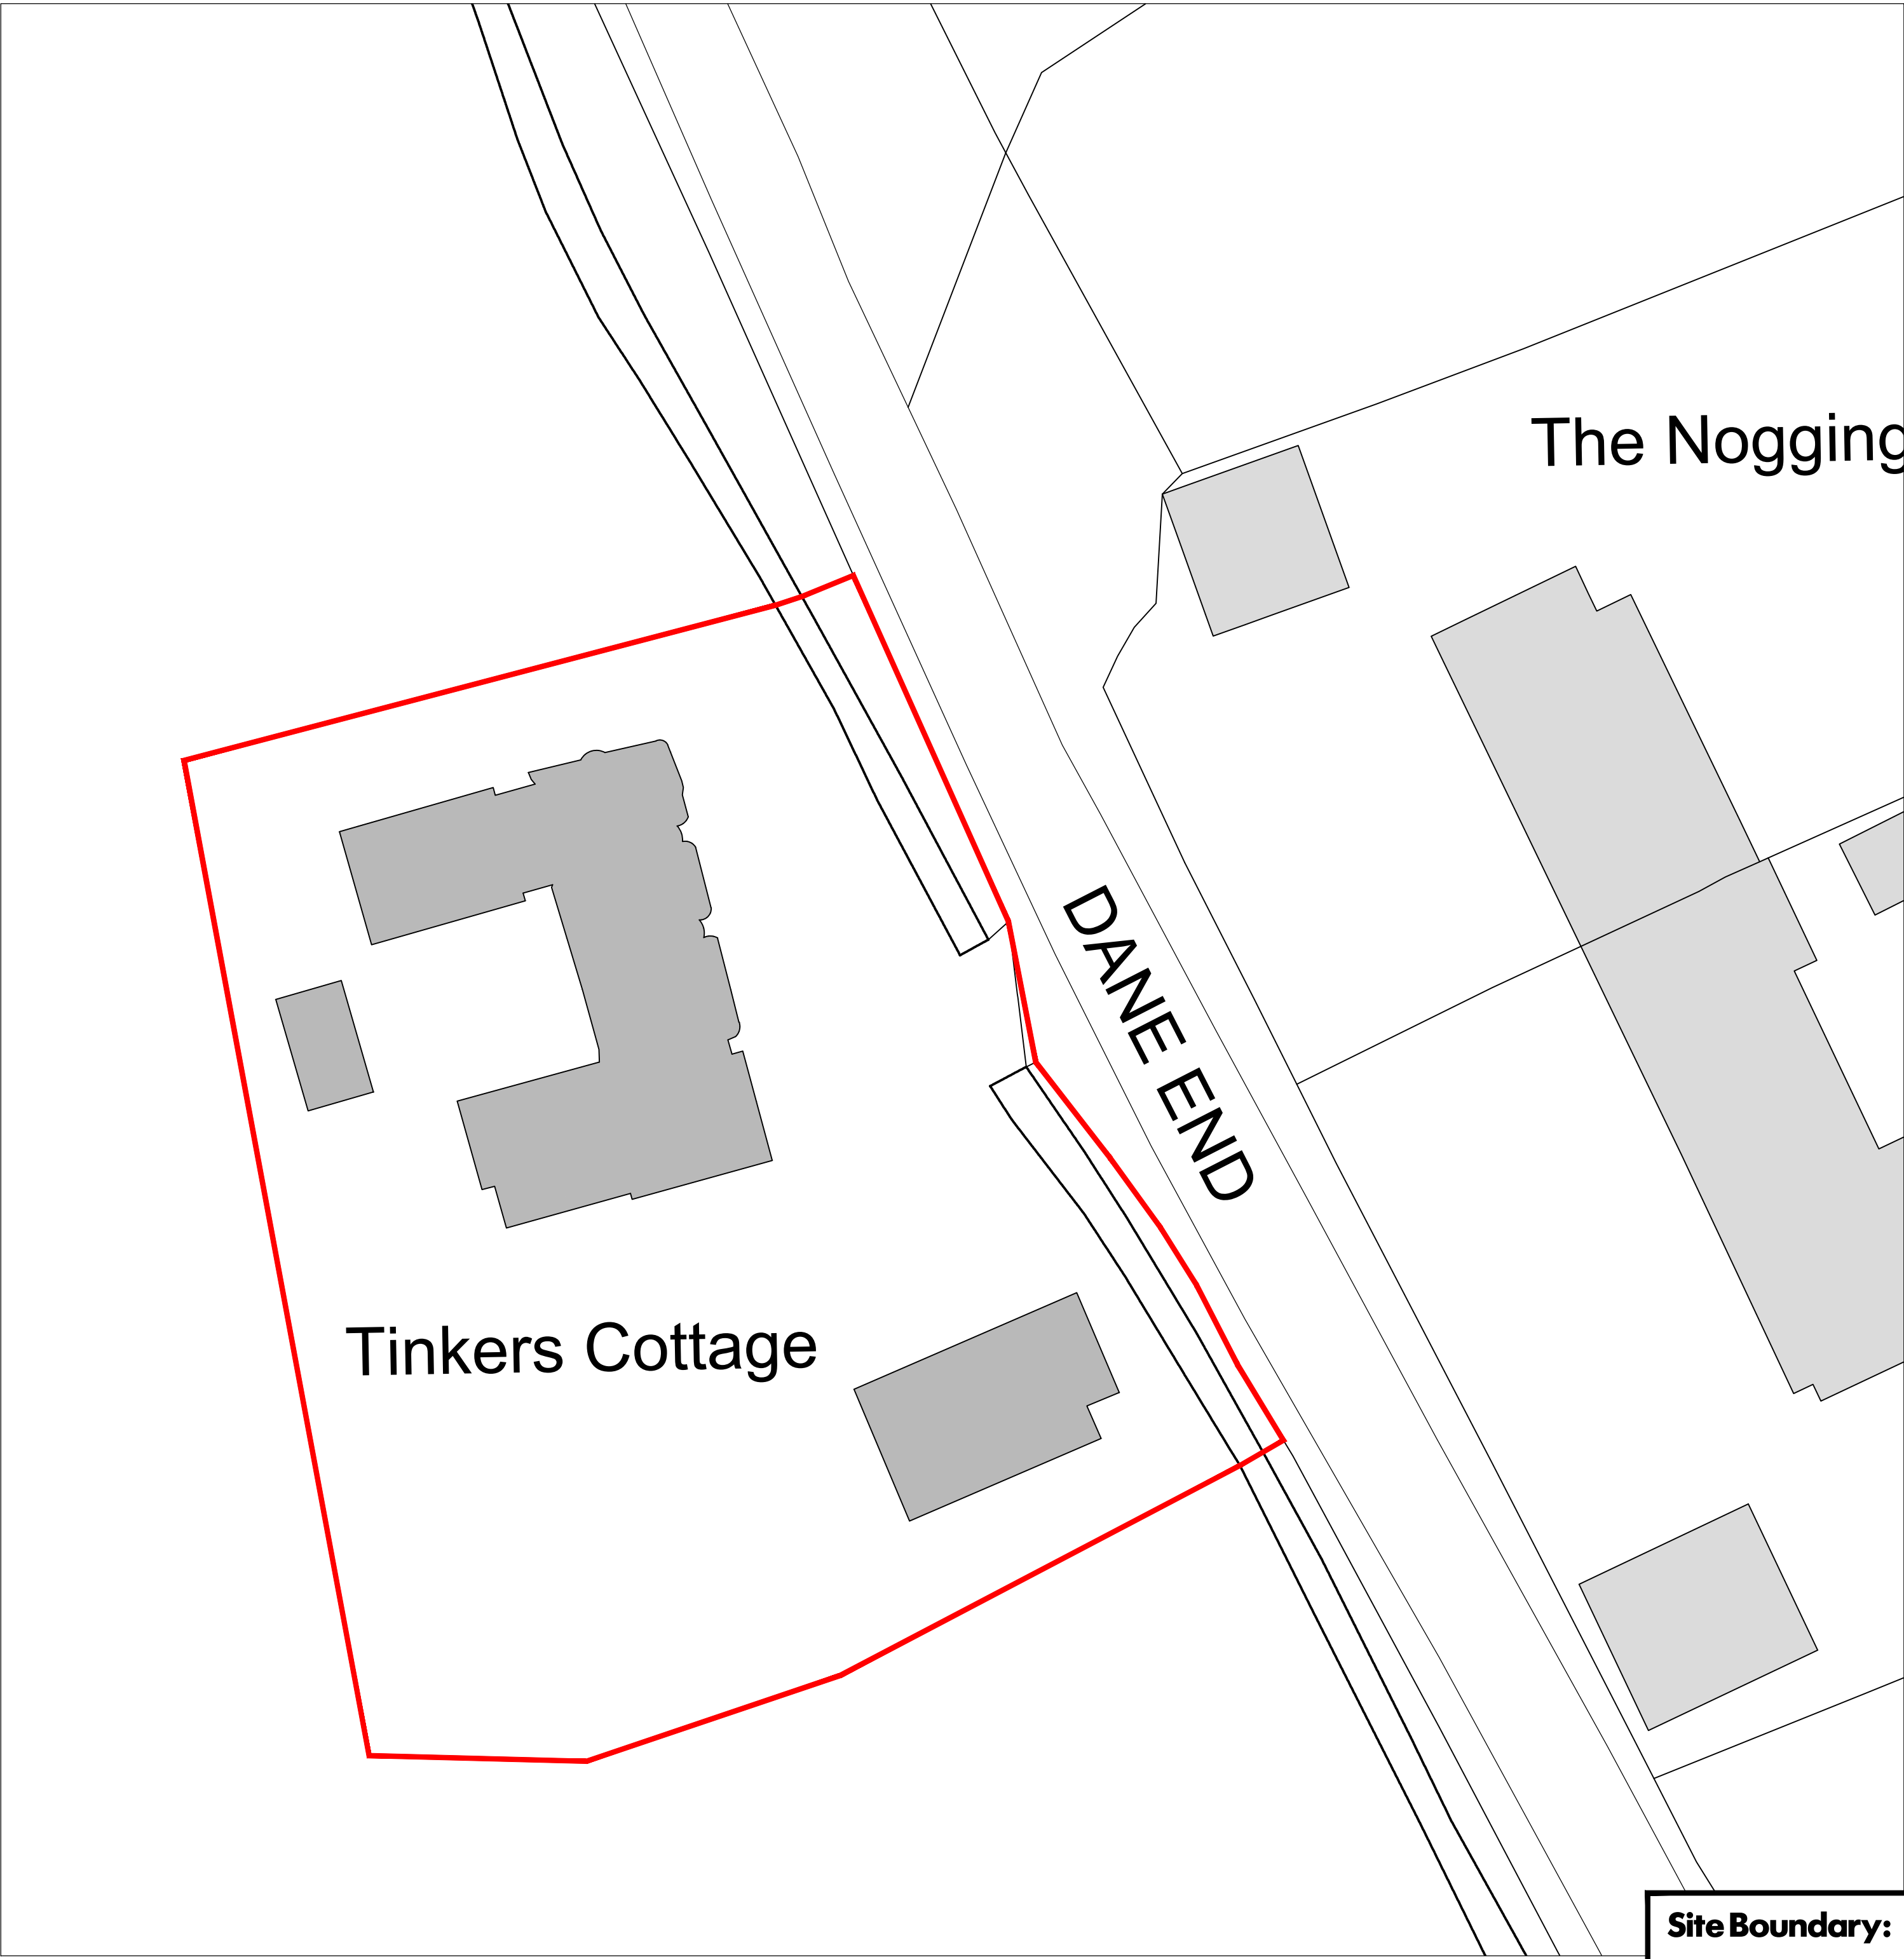

Proposed Block Plan
Scale 1:200

Site Boundary:

- Site boundary referenced from OS Map
- Site boundary assumed and indicated as shown based on interpretation of Land Registry site plan.
- Should exact clarification of boundary be required then a third party boundary professional must be appointed.

- Notes**
1. Drawing used for the status indicated only
 2. All dimensions and setting out shall be checked and confirmed and any discrepancies to be reported to the Architect prior to commencement of any work
 3. All work and materials to be in accordance with current statutory legislation, relevant codes of practice and British Standards
 4. Drawing to be read in accordance with relevant consultants and sub-contractors drawings and specifications
 5. This drawing is the property of Clear Architects Ltd and is not to be used in whole or in part without written consent

No	Revision	Date	Drawn By	Checked By	Drawing Status
-	Issued to planning	25/11/10	JN	-	Planning

Scale	Sheet
varies	A1

Drawn By	Checked By
JN	AB

Project	
Tinkers Cottage Dane End, Therfield Royston SG8 9RH	
Title	
Block & Location Plans	
Drawing No.	
452-PL-01	
Rev	Date
-	Nov-25

clear.

The Studio
38 Church Hill
Loughton
Essex, IG10 1LA

Tel +44 (0)208 502 5585
www.cleararchitects.co.uk

© Clear Architects Ltd