


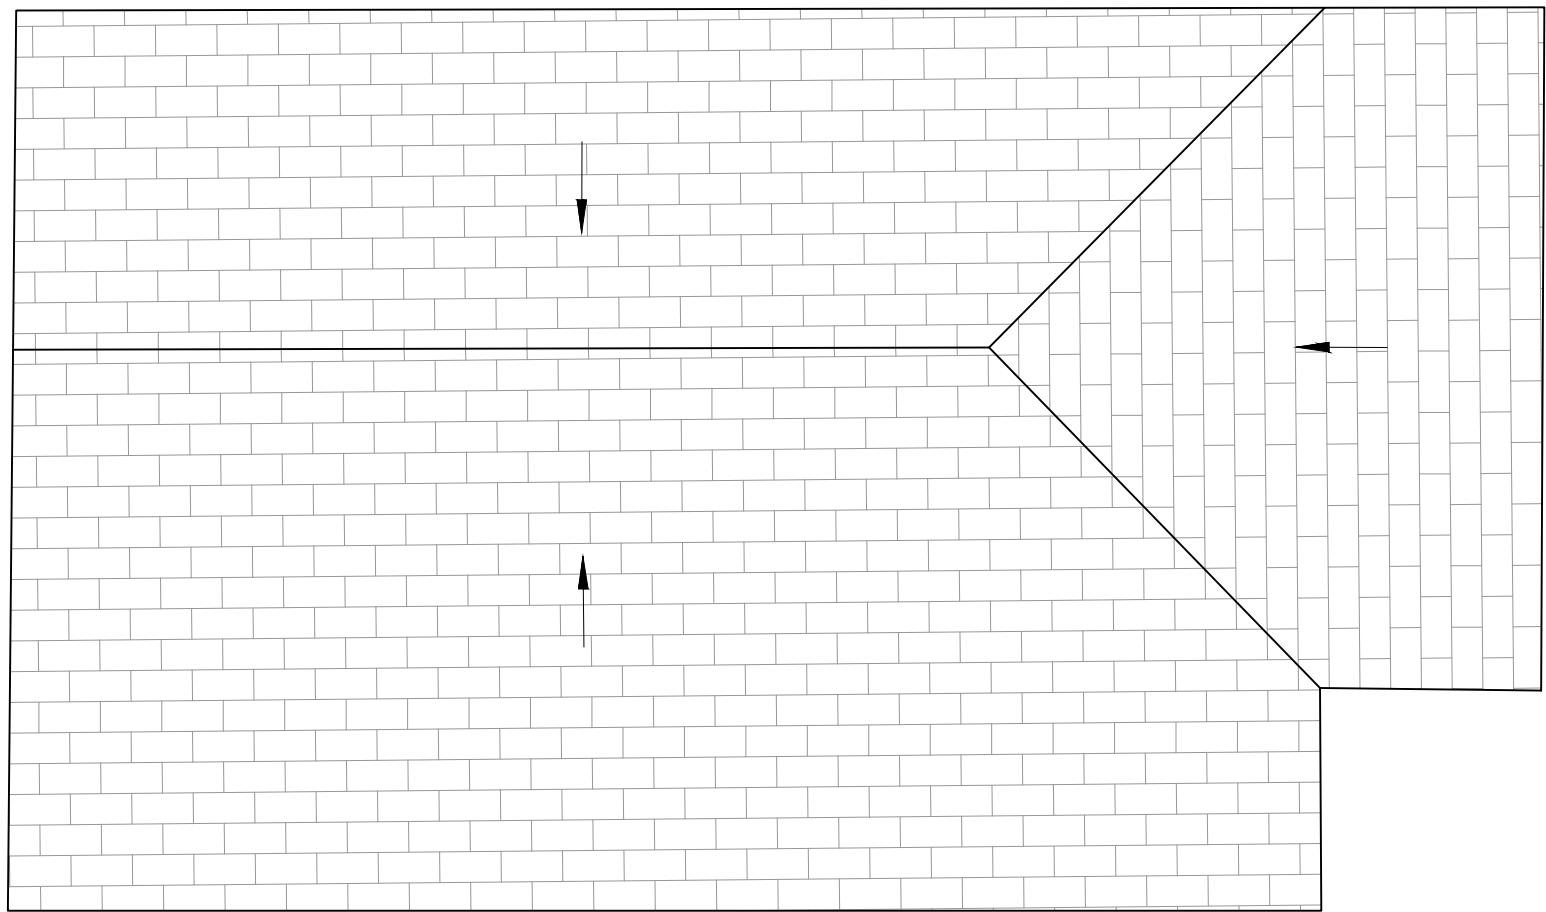


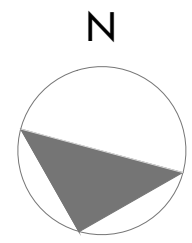


Roof Plan

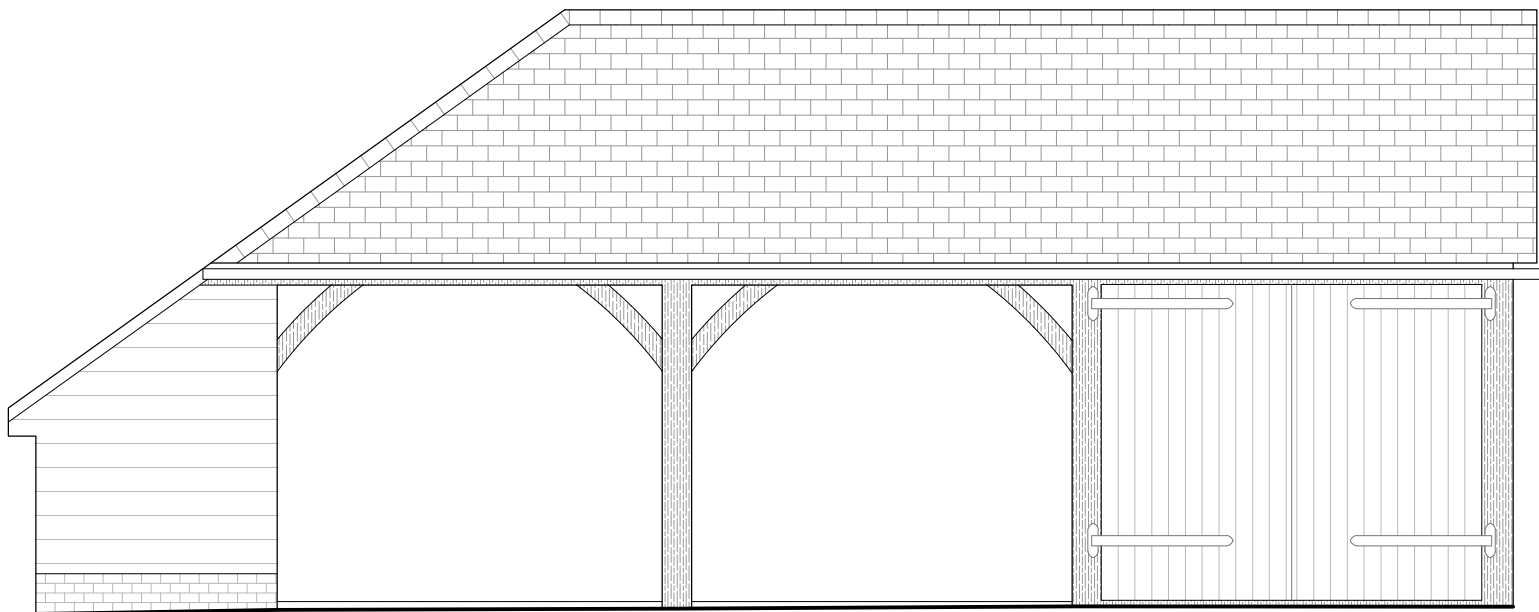


Northern (Front) Elevation

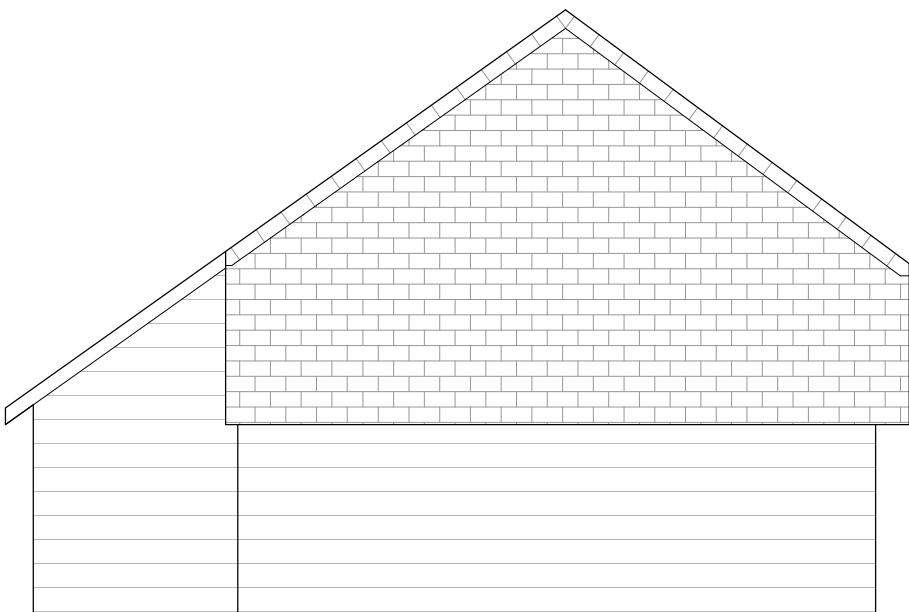

Eastern Elevation

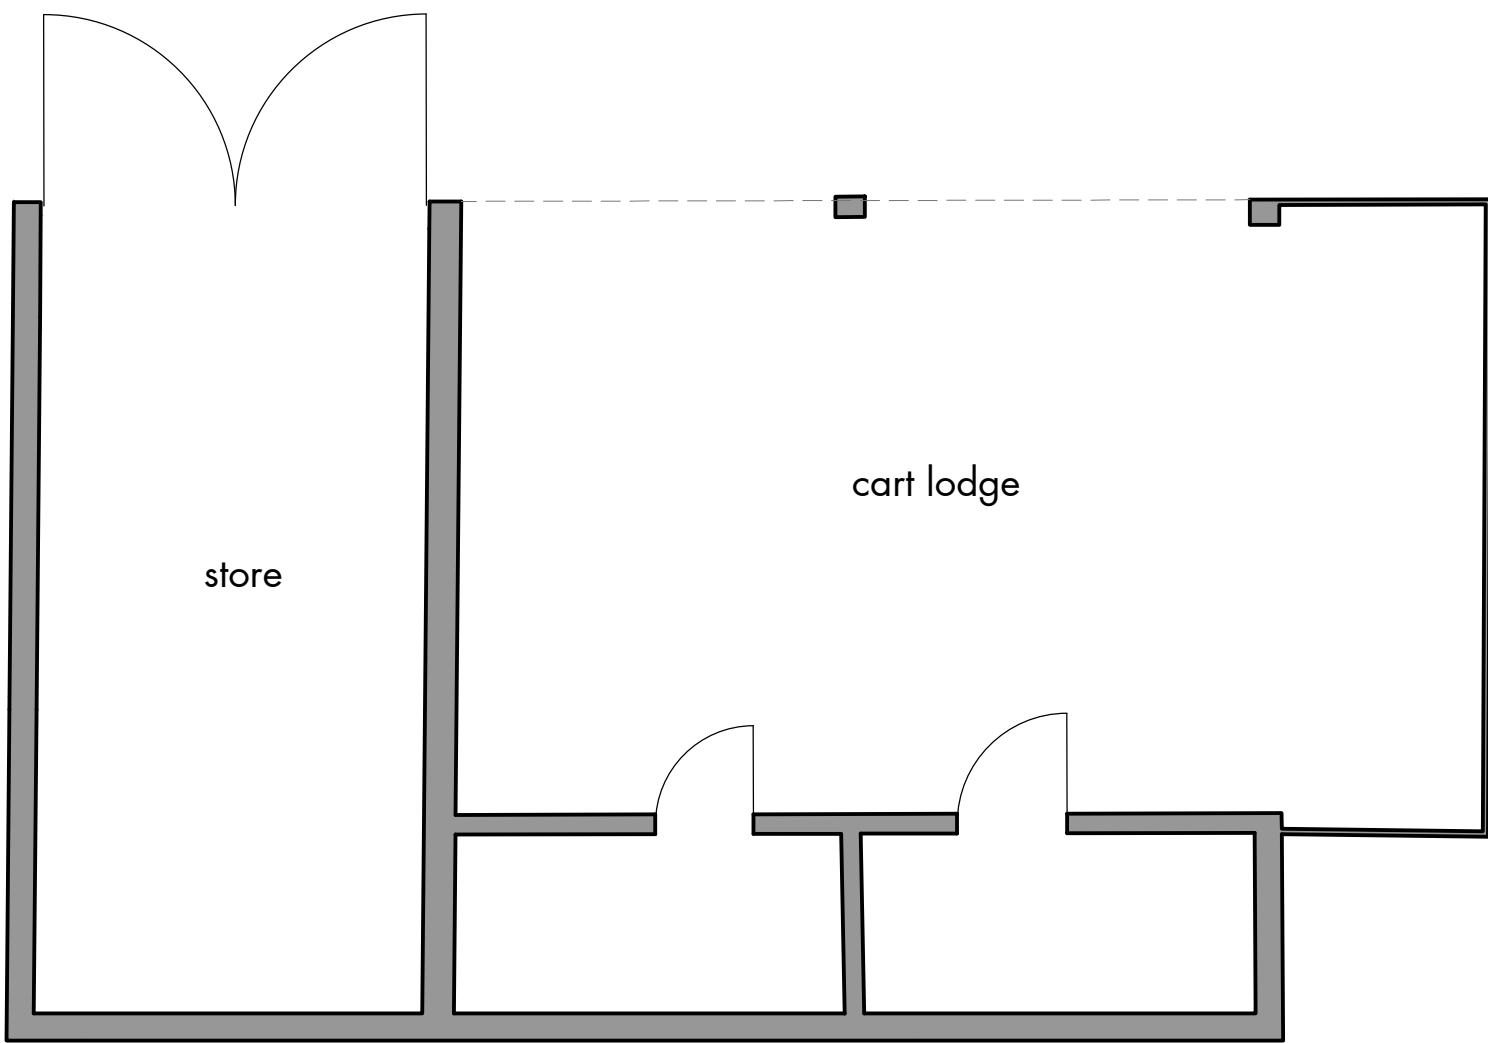


Ground Floor Plan

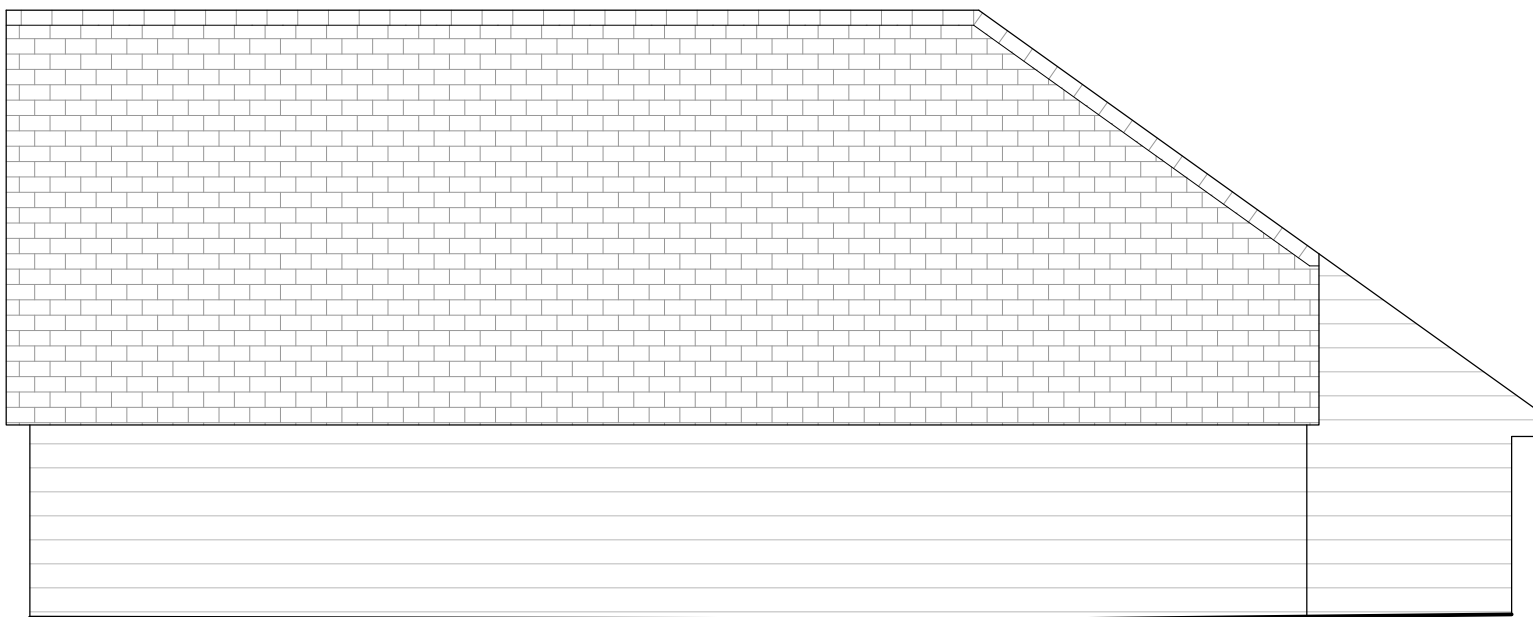

Southern (Rear) Elevation



Western Elevation

 

Notes


1. Drawing used for the status indicated only

2. All dimensions and setting out shall be checked and confirmed and any discrepancies to be reported to the Architect prior to commencement of any work

3. All work and materials to be in accordance with current statutory legislation, relevant codes of practice and British Standards
4. Drawing to be read in accordance with relevant consultants and sub-contractors drawings and specifications

5. This drawing is the property of Clear Architects Ltd and is not to be used in whole or in part without written consent

Key plan

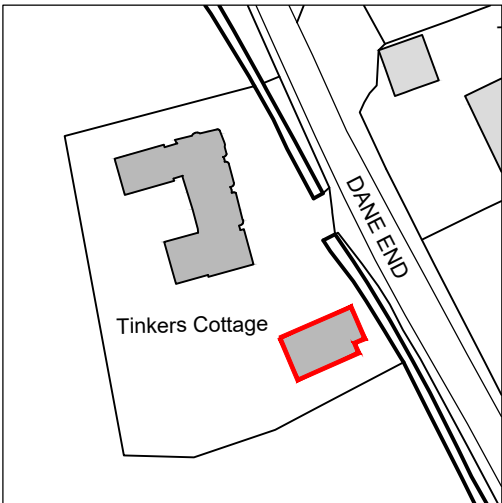

No	Revision	Date	Drawn By	Checked By	Drawing Status
-	Issued to planning	25/11/10	JN	-	Planning
		Scale	Sheet		
		1:50	A1		
		Drawn By	Checked By		
		JN	AB		

Project	
Tinkers Cottage	
Dane End, Therfield	
Royston	
SG8 9RH	
Title	
Pre-Existing Garage Plans	
Drawing No.	
452-EX-05	
Rev	Date
-	Nov-25

clear.

The Studio
38 Church Hill
Loughton
Essex, IG10 1LA

Tel +44 (0)208 502 5585
www.cleararchitects.co.uk

© Clear Architects Ltd