


KEY
1. Existing slab tiled patio with timber edge trim. Single step to grass garden.

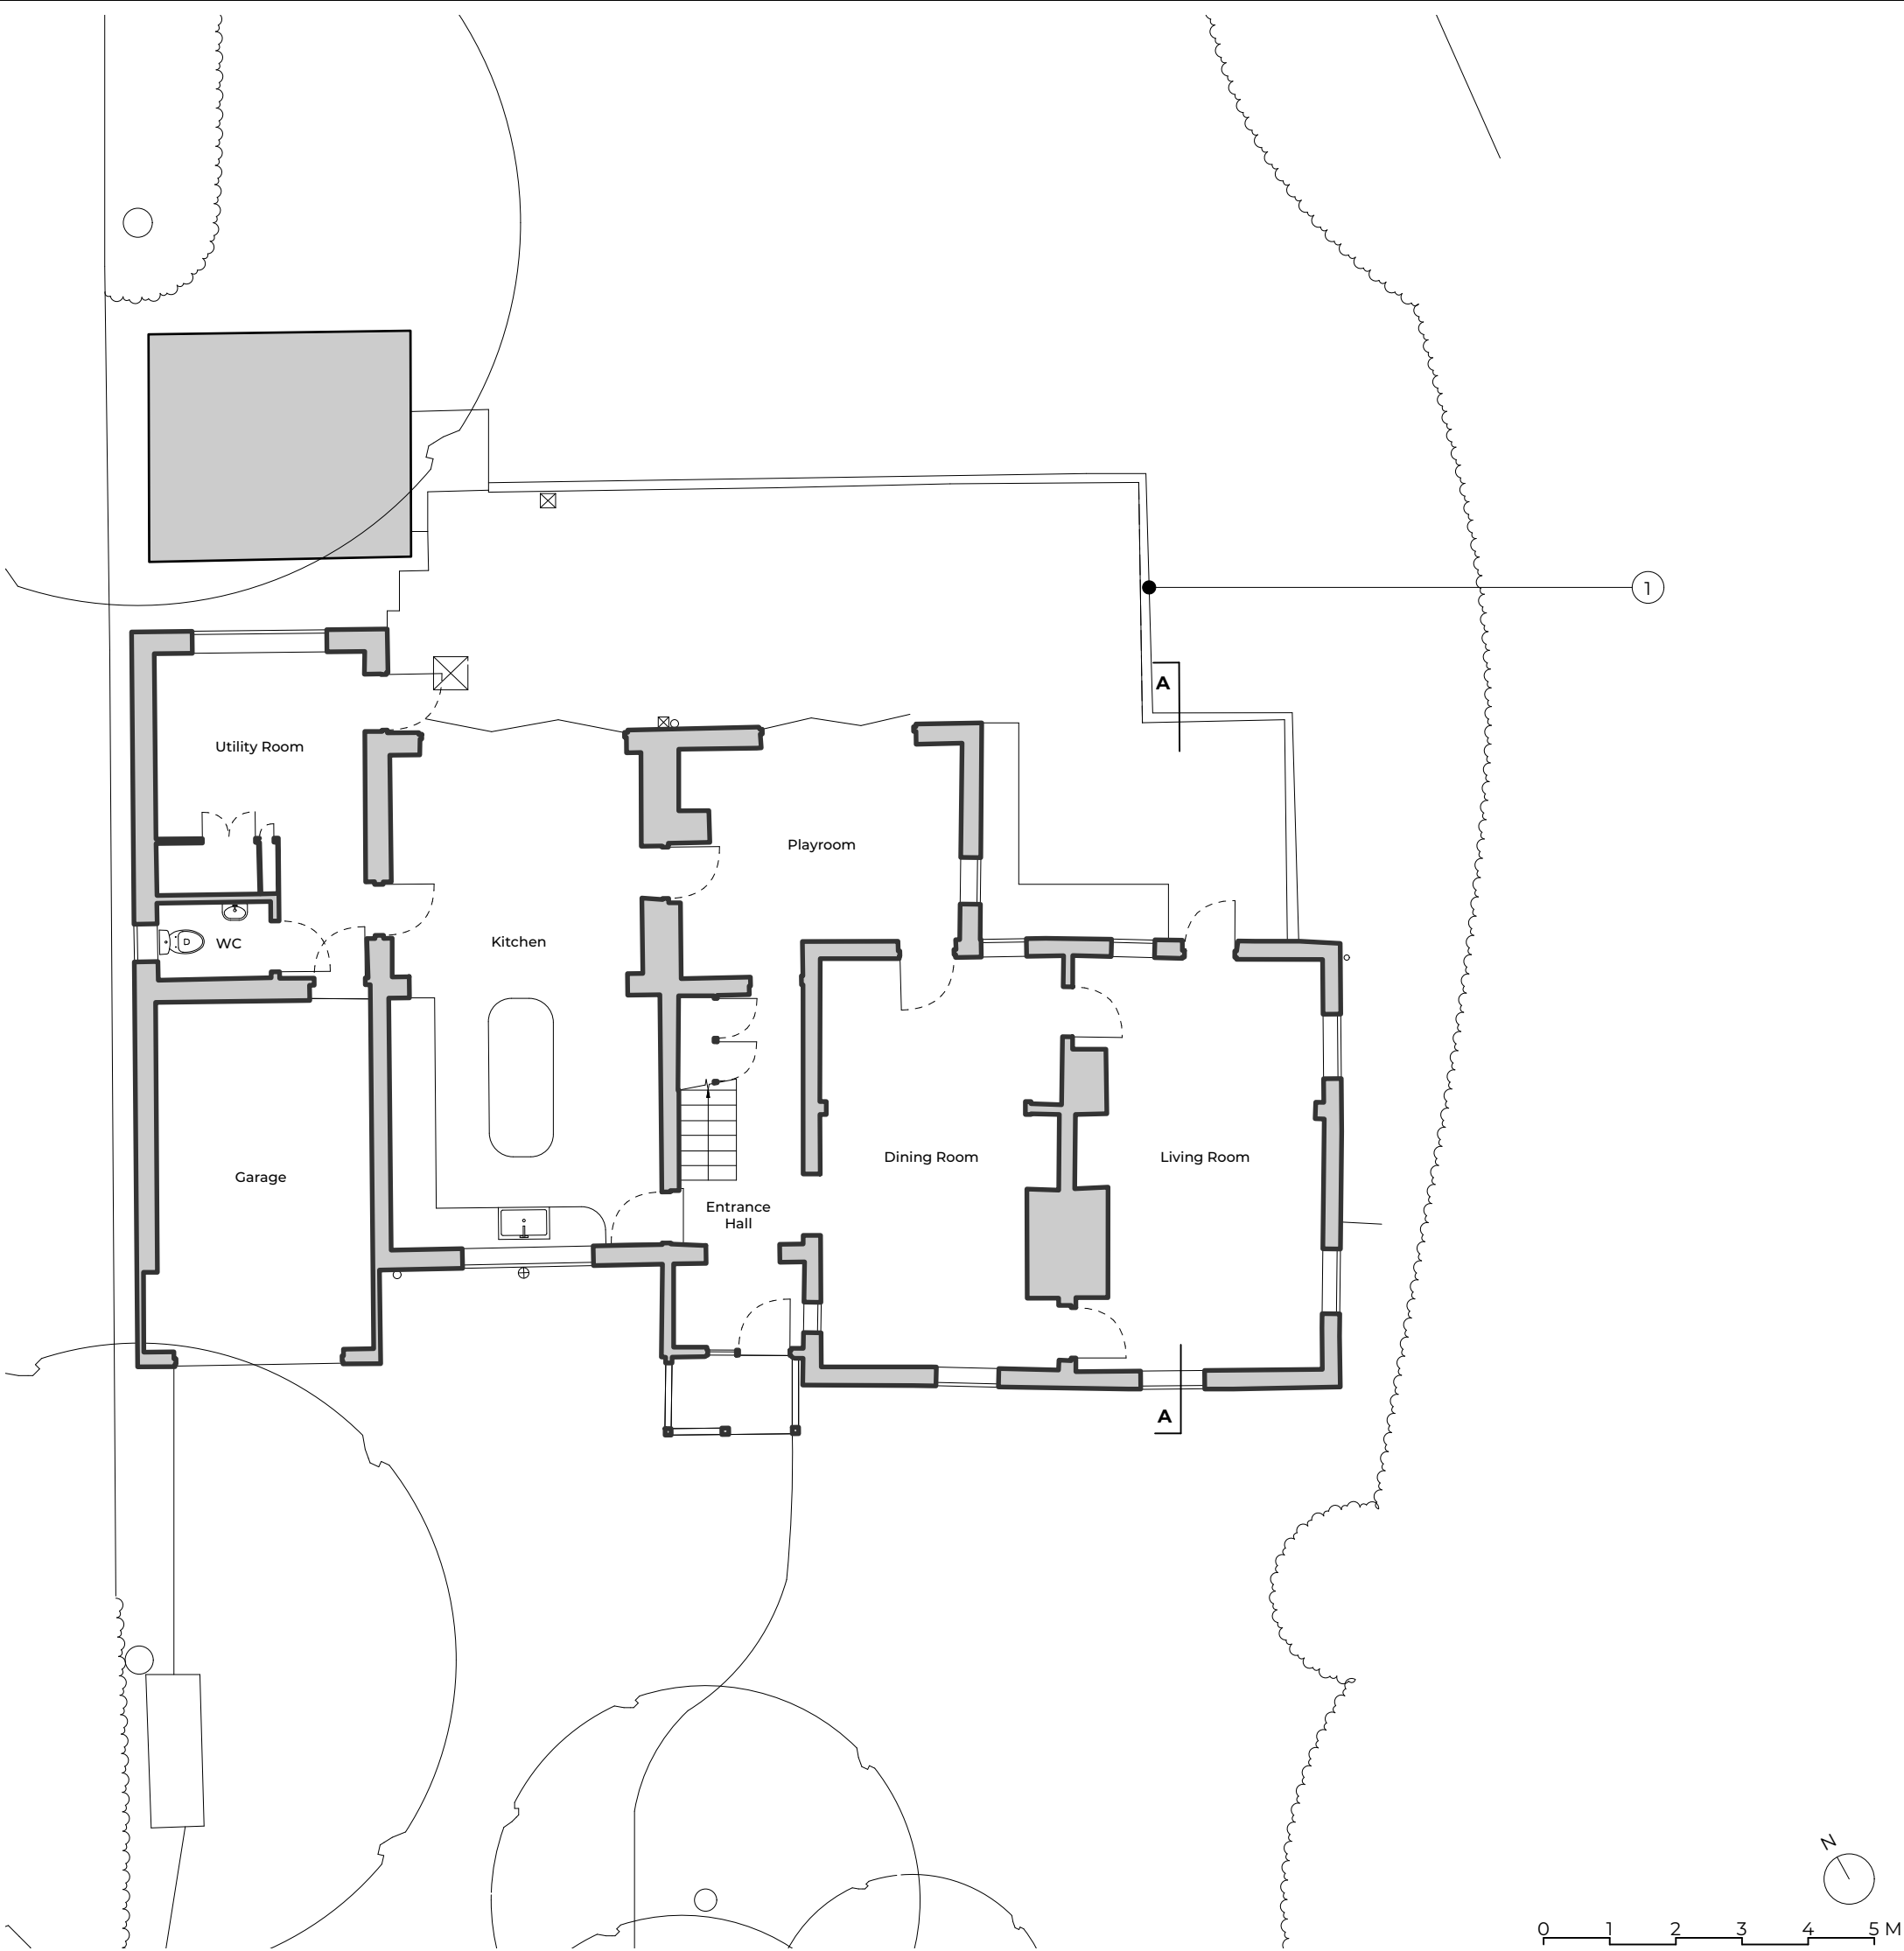

P2	10/11/2025	PLANNING ISSUE - REVISED COMMENTS	HD
P1	10/10/2025	PLANNING ISSUE	HD
/	18/09/2025	PRELIMINARY ISSUE	HD

Rev	Date	Amendments	Check
-----	------	------------	-------

PLANNING ISSUE	
JOB TITLE WINDRUSH, RABLEY HEATH	
DRAWING TITLE EXISTING GROUND FLOOR PLAN	DWG NO. PO2
SCALE 1:100 @ A3	JOB NO. 716