



KEY


- 1. New external wall - timber clad and rendered to match existing house.
- 2. New side window to family bathroom to provide natural light and ventilation.

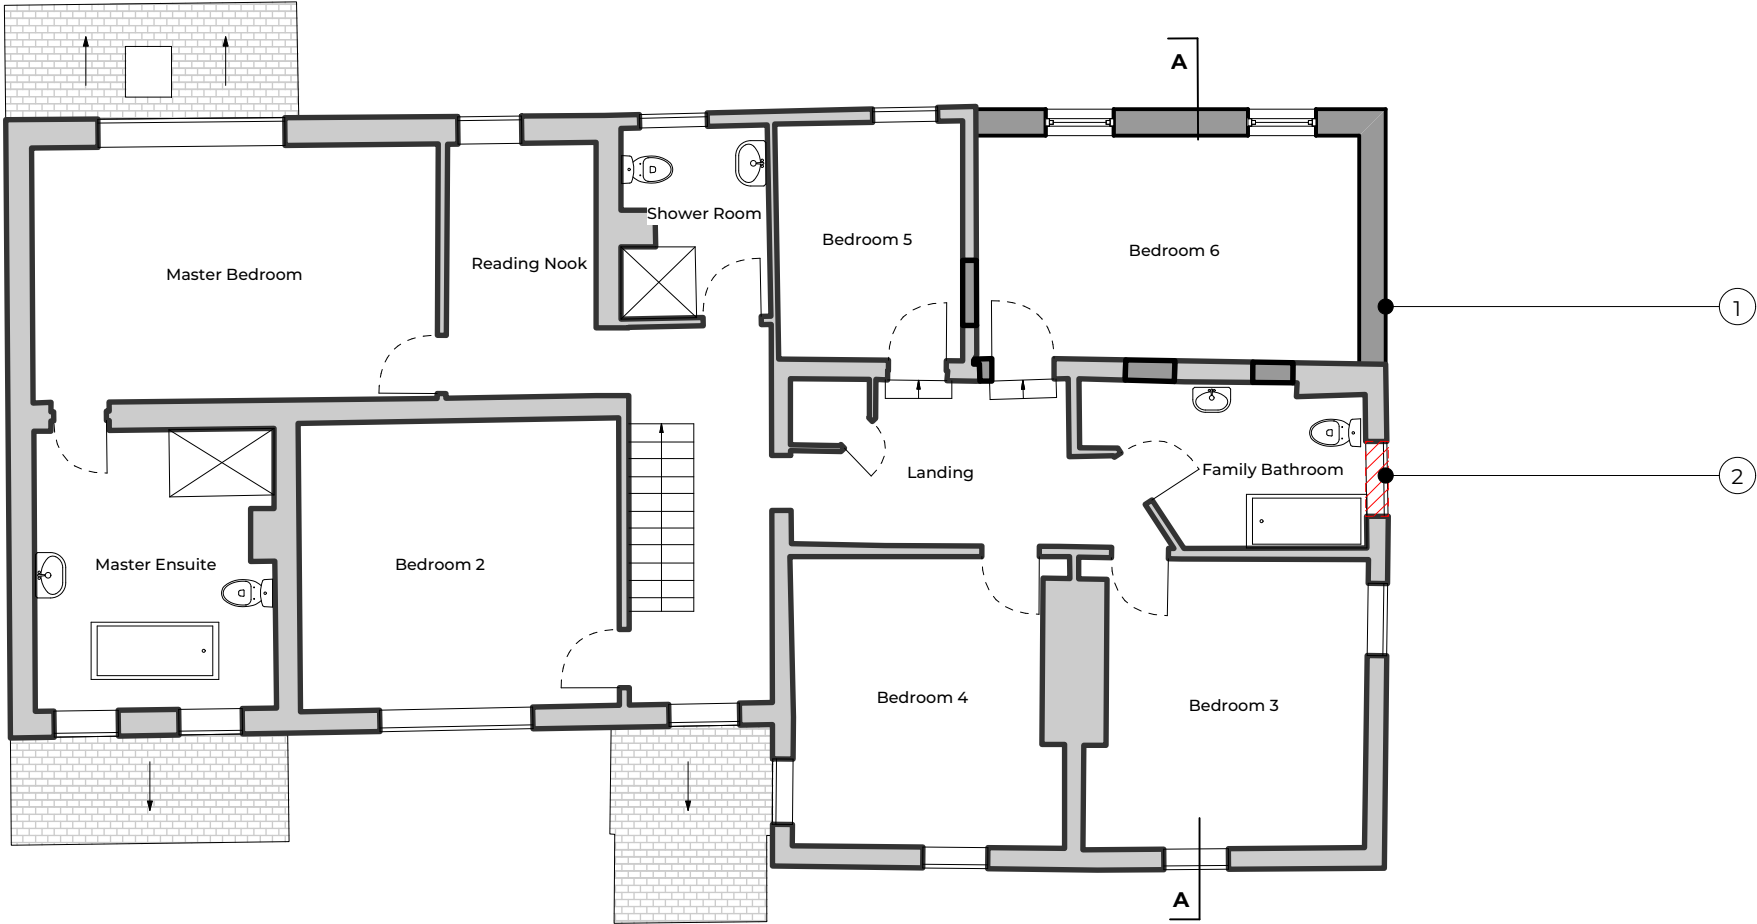

First Floor Plan
1:100

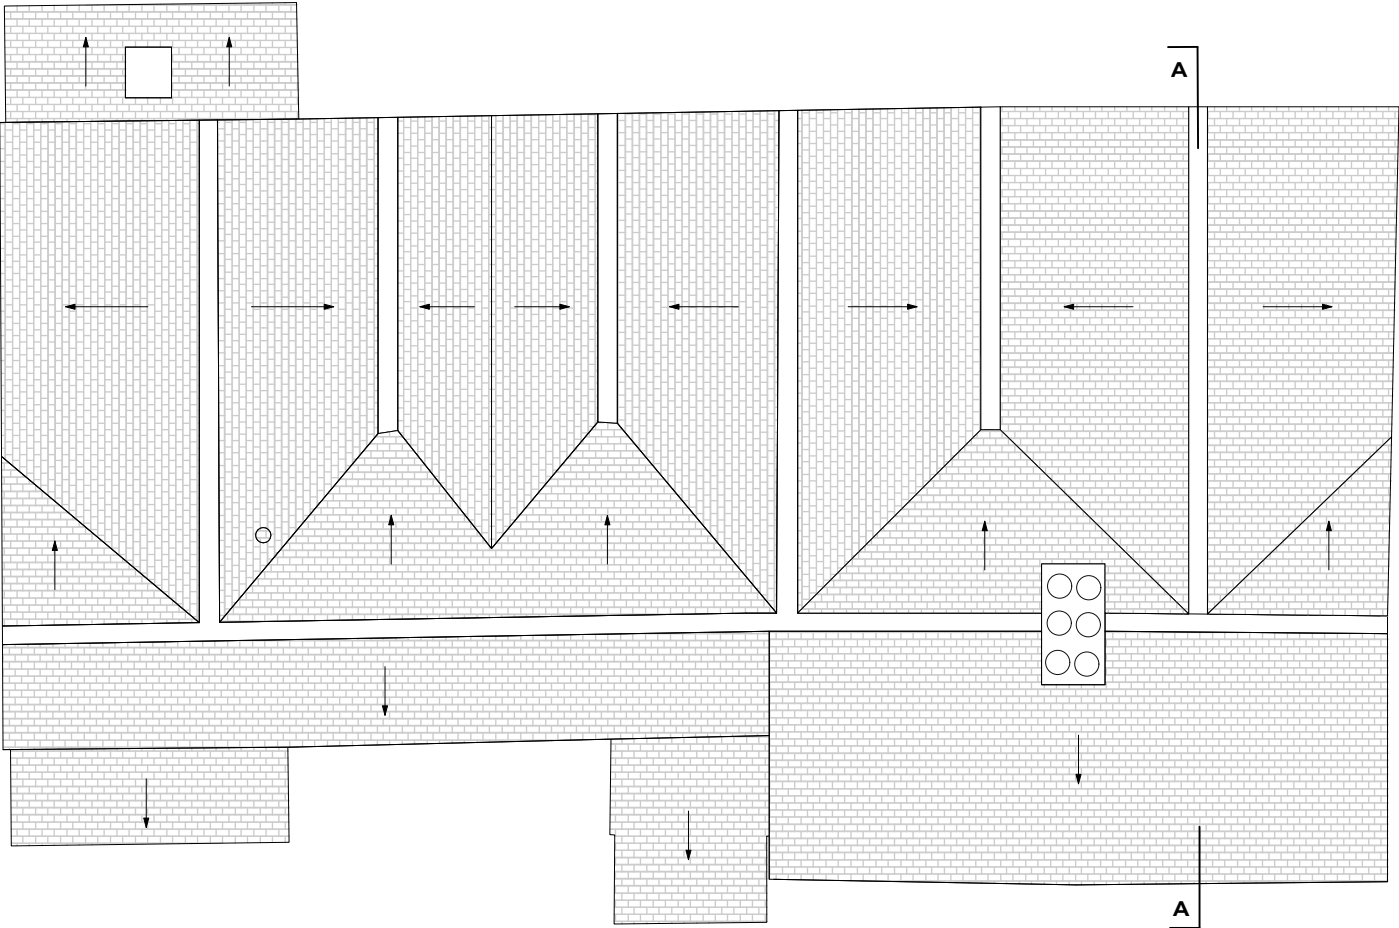

Roof Plan
1:100

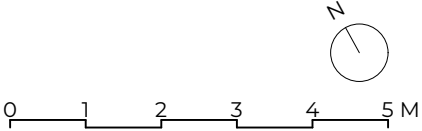

P2	10/11/2025	PLANNING ISSUE - REVISED COMMENTS	HD
P1	10/10/2025	PLANNING ISSUE	HD
/	18/09/2025	PRELIMINARY ISSUE	HD

Rev	Date	Amendments	Check
-----	------	------------	-------

PLANNING ISSUE			
JOB TITLE			
WINDRUSH, RABLEY HEATH			
DRAWING TITLE		DWG NO.	
PROPOSED FIRST FLOOR & ROOF PLANS		P06	
SCALE		JOB NO.	
1:100 @ A3		716	