


KEY

- 1. New external wall - timber clad and rendered to match existing house.
- 2. New corner sliding doors to garden - powder coated aluminium.
- 3. Existing rear wall to be removed to open up between rooms.
- 4. Existing patio increased. (Dotted line shows existing edge).

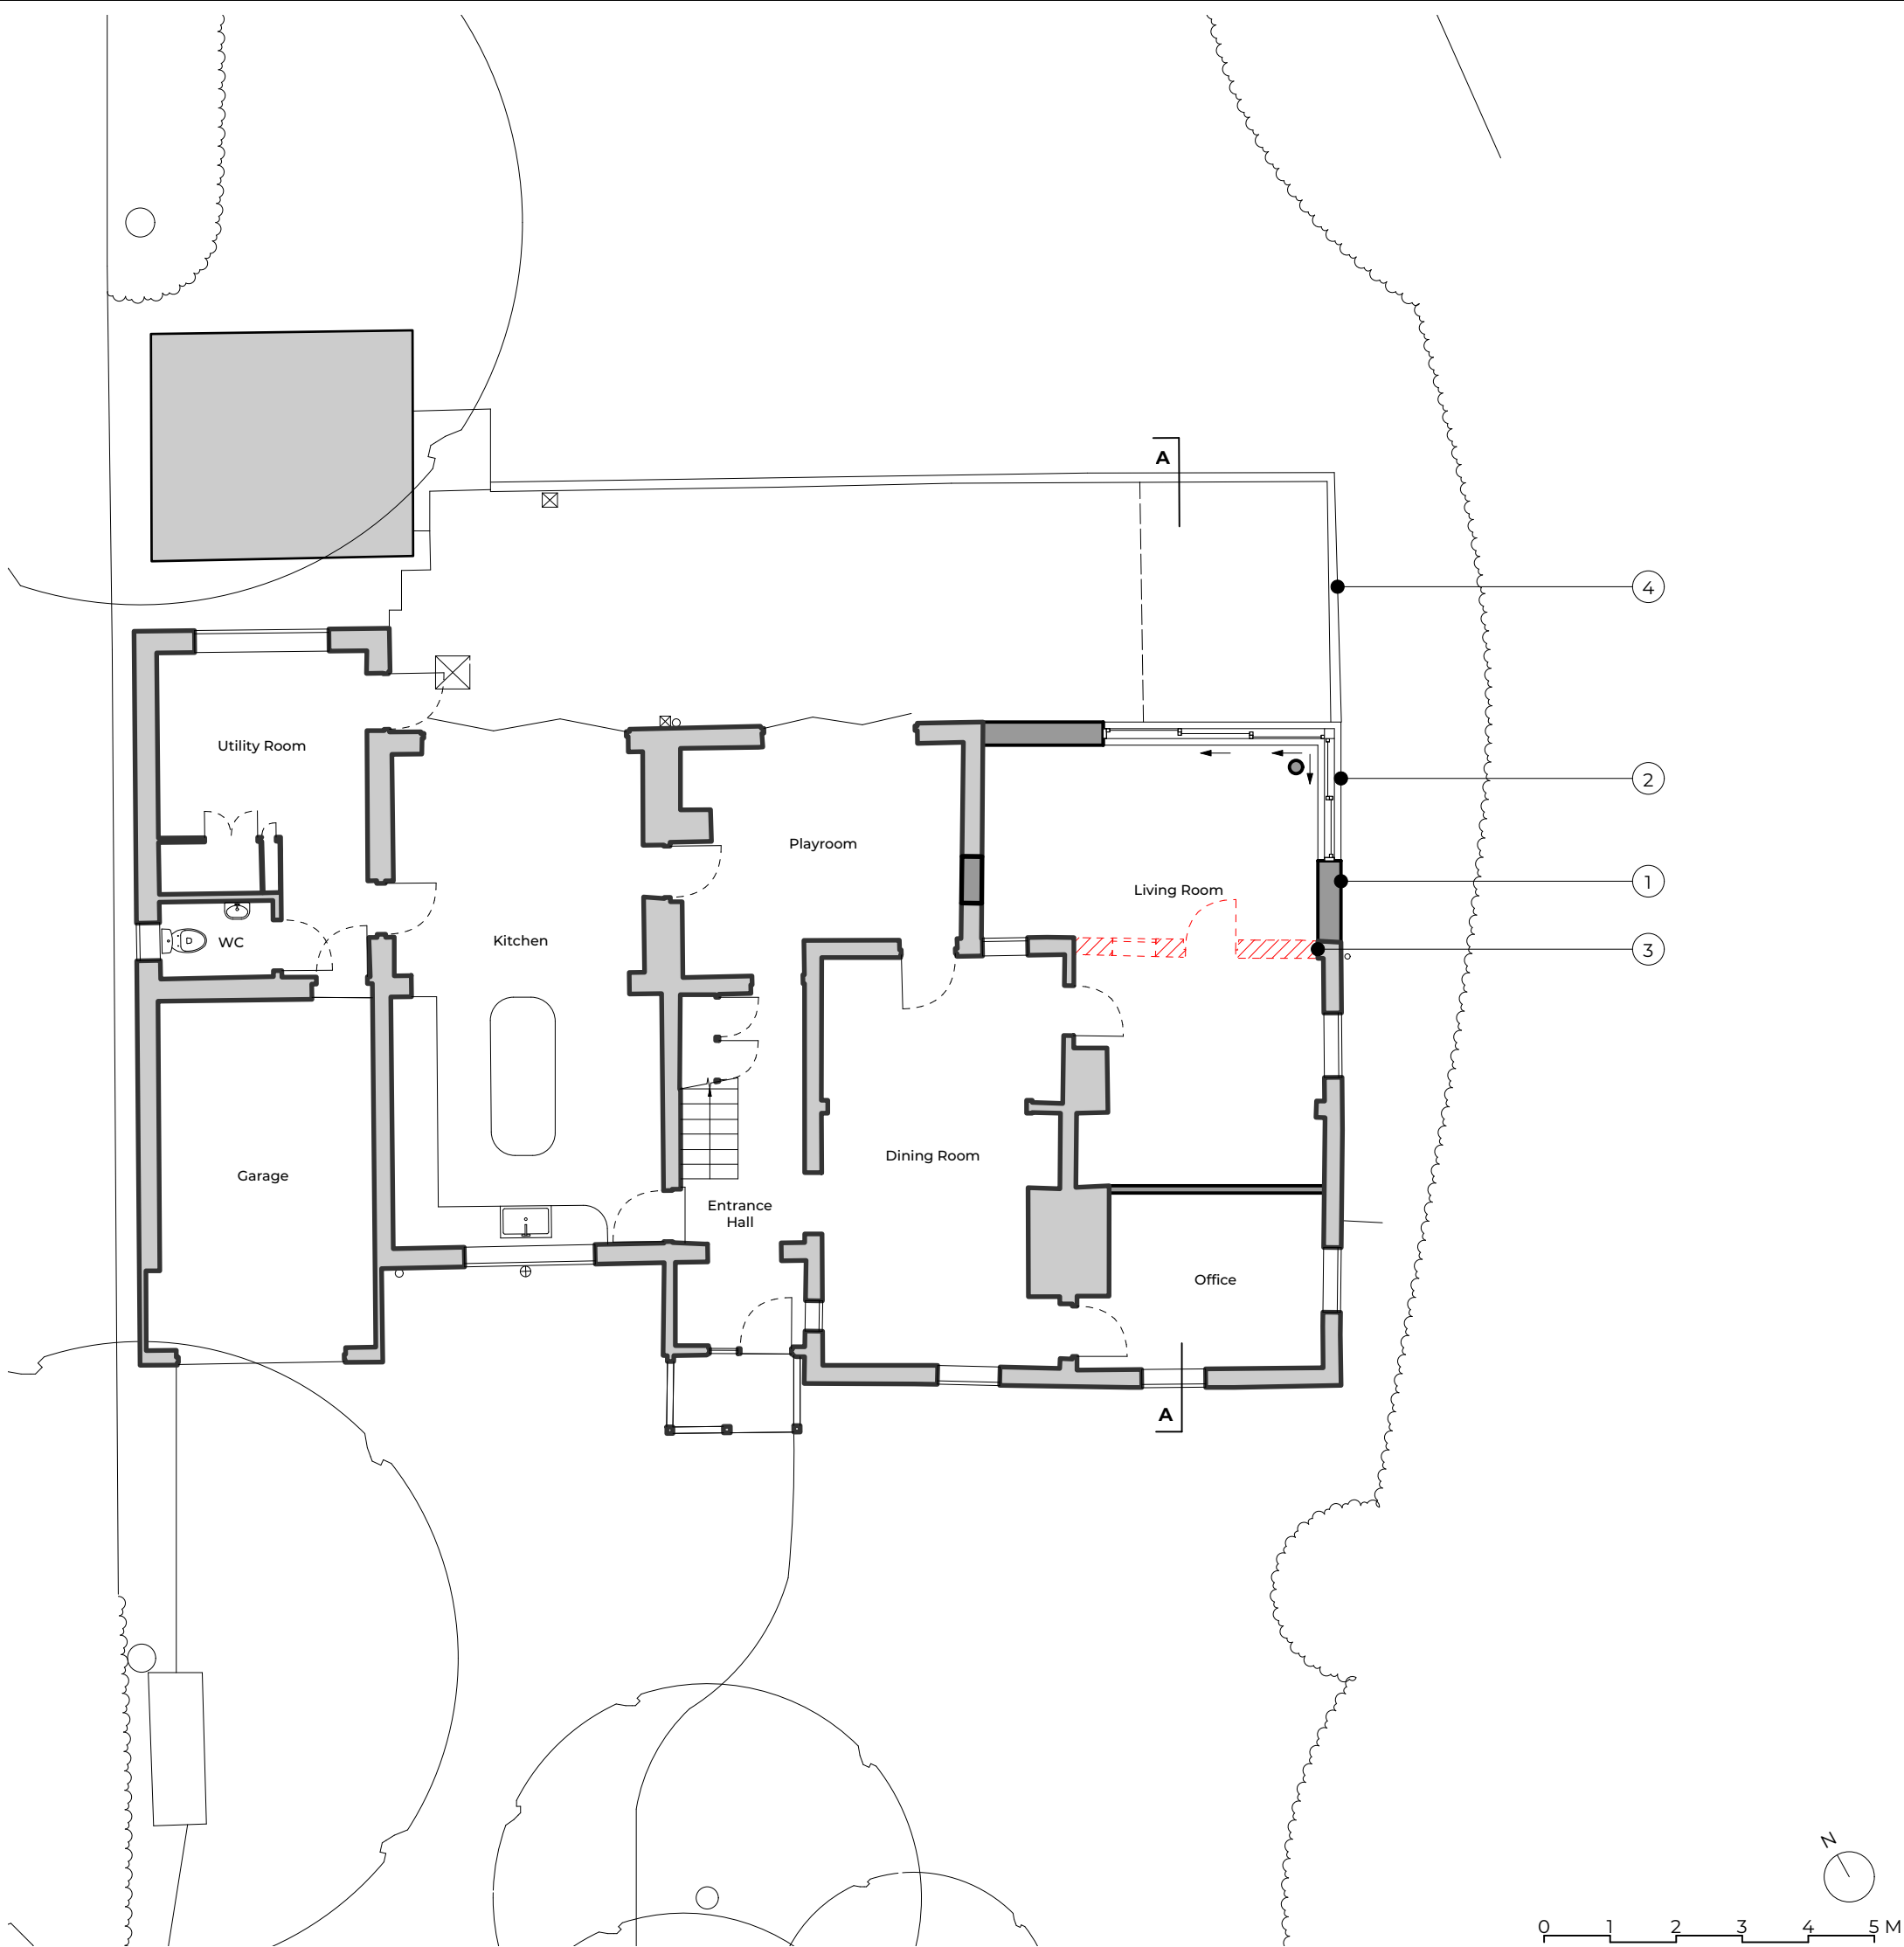

P2	10/11/2025	PLANNING ISSUE - REVISED COMMENTS	HD
P1	10/10/2025	PLANNING ISSUE	HD
/	18/09/2025	PRELIMINARY ISSUE	HD

Rev	Date	Amendments	Check
-----	------	------------	-------

PLANNING ISSUE	
JOB TITLE WINDRUSH, RABLEY HEATH	
DRAWING TITLE PROPOSED GROUND FLOOR PLAN	DWG NO. PO5
SCALE 1:100 @ A3	JOB NO. 716