




NORTH WEST ELEVATION
Scale 1:100

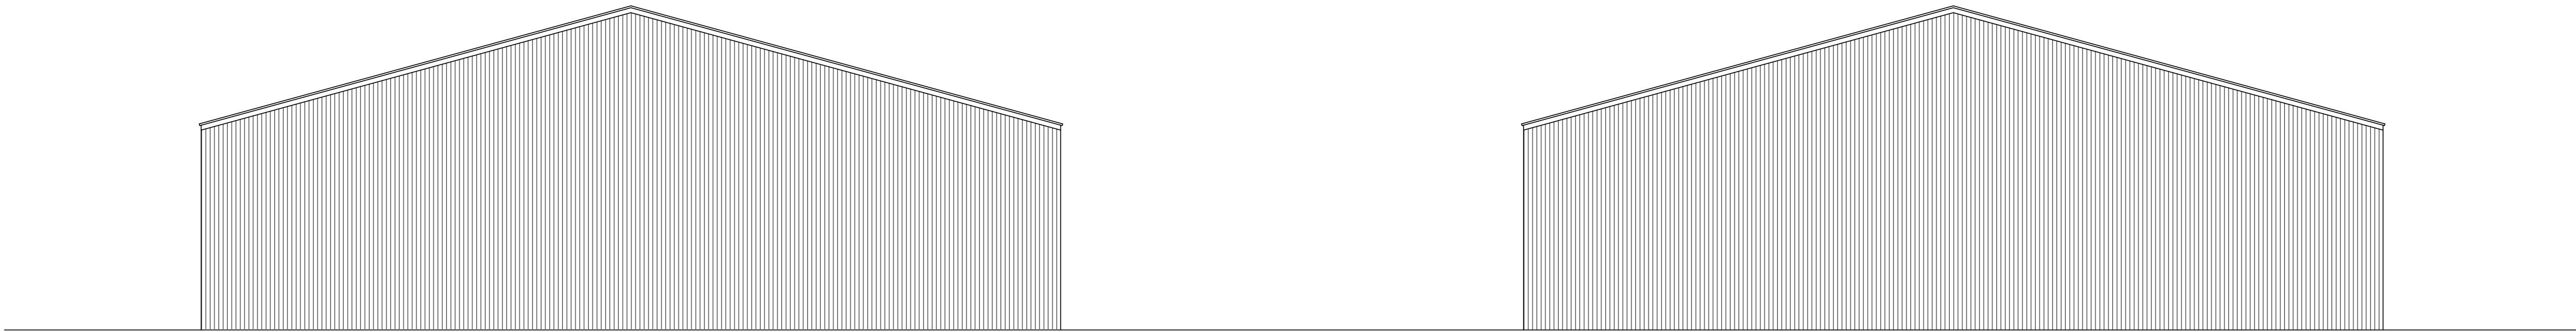

SOUTH WEST ELEVATION
Scale 1:100

NORTH EAST ELEVATION
Scale 1:100

PROPOSED




Regulated by RICS

NOTES:

1. Use written dimensions only. All dimensions to be checked on site and any discrepancies reported to ACORUS immediately. If in doubt ask.
2. Where relevant, significant hazards have been identified on the drawing. Hazards which should be obvious to a competent contractor or unforeseeable have not been identified.
3. This drawing is confidential and remains the exclusive property of ACORUS.
4. Ordnance Survey Paper Map Copying Licence Number: 100039456.

© ACORUS Rural Property Services Ltd.

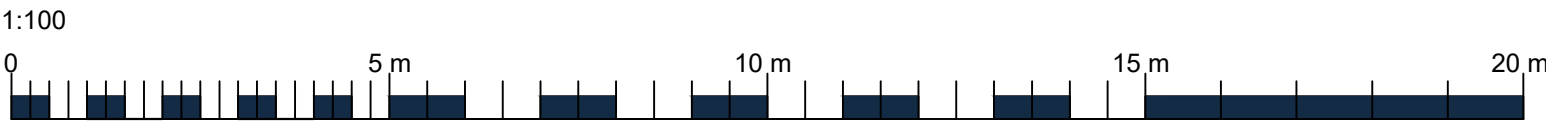

Rev.	Date	Amendment	Drawn	Checked
PROJECT				
FARR				
LAND OFF ASHWELL ROAD				
SG7 5JX				
TITLE				
PROPOSED BARN				
ELEVATIONS				
SCALE		DATE	DRAWN BY	CHECKED BY
AS SHOWN @A1		11/25	HK	SID
JOB NO.	DRAWING NO.	REVISION		
BB-25-082	100_03			



acorus

Planning. Design. Property.

acorus.co.uk