



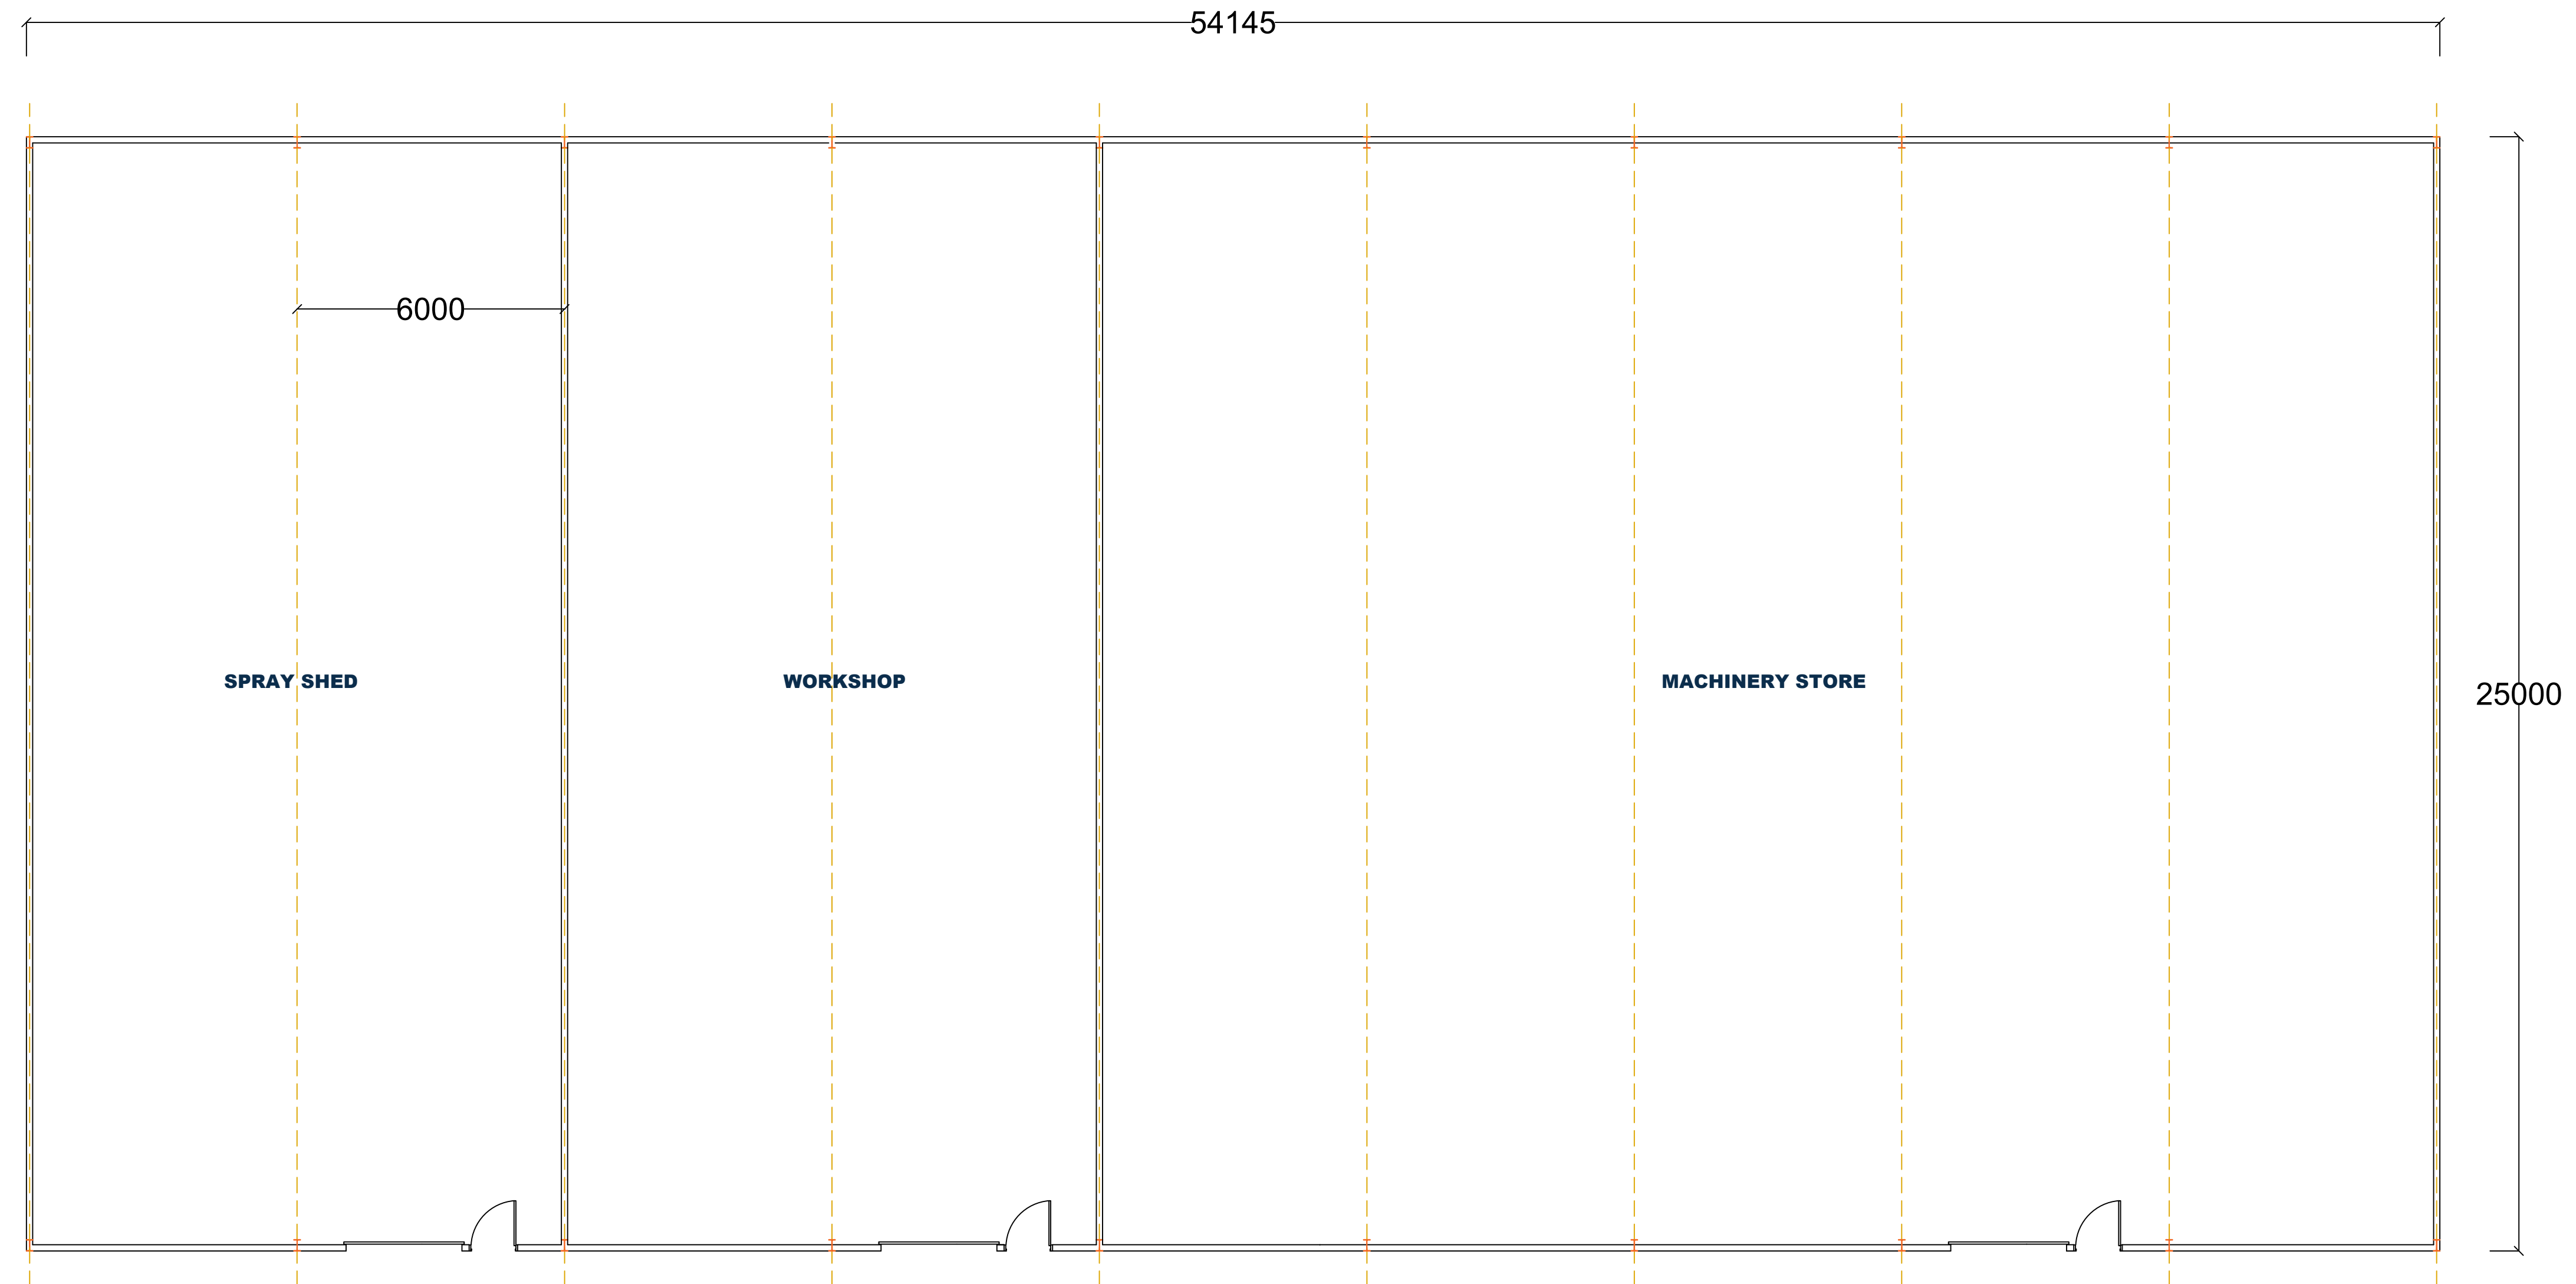

FLOOR PLAN
Scale 1:100

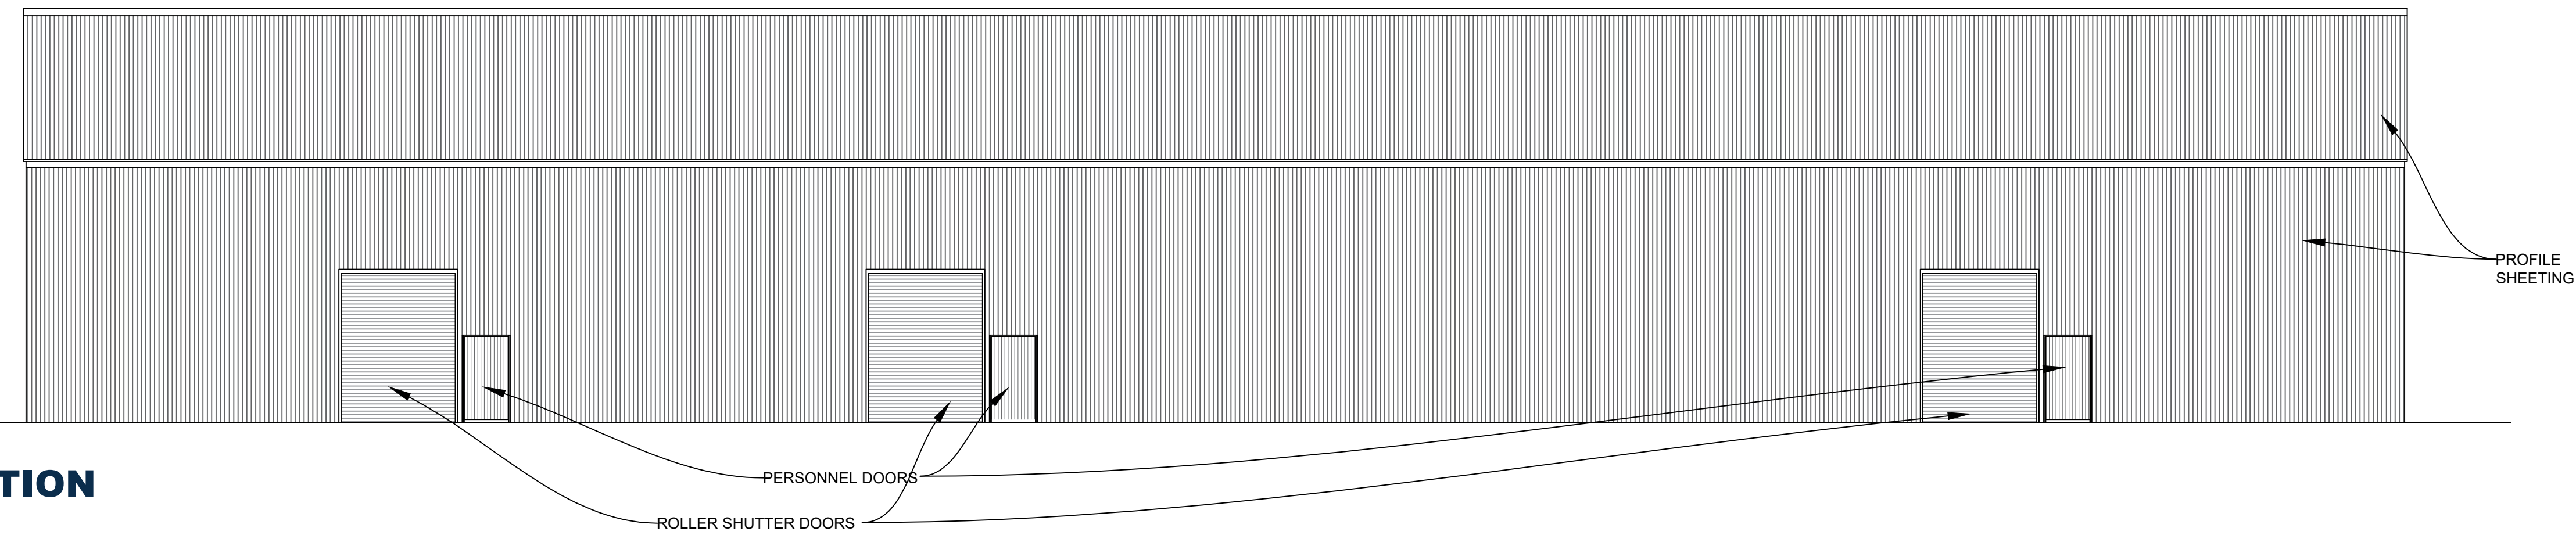


SOUTH EAST ELEVATION
Scale 1:100

PROPOSED



- NOTES:
1. Use written dimensions only. All dimensions to be checked on site and any discrepancies reported to ACORUS immediately. If in doubt ask.
 2. Where relevant, significant hazards have been identified on the drawing. Hazards which should be obvious to a competent contractor or unforeseeable have not been identified.
 3. This drawing is confidential and remains the exclusive property of ACORUS.
 4. Ordnance Survey Paper Map Copying Licence Number: 100039456.
- © ACORUS Rural Property Services Ltd.

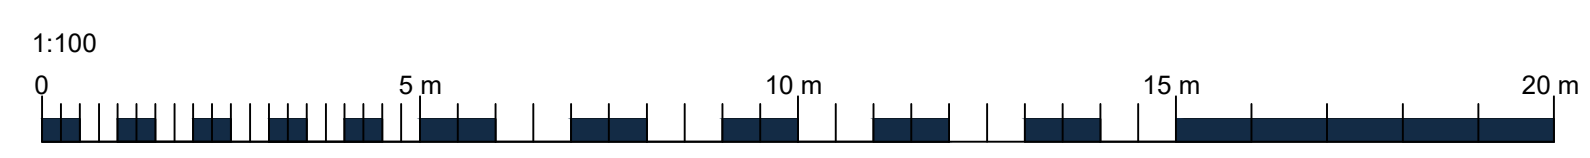

Rev.	Date.	Amendment.	Drawn	Checked
PROJECT				
FARR LAND OFF ASHWELL ROAD SG7 5JX				
TITLE				
PROPOSED BARN FLOOR PLAN & ELEVATION				
SCALE	DATE	DRAWN BY	CHECKED BY	
AS SHOWN @A1	11/25	HK	SID	
JOB NO.	DRAWING NO.	REVISION		
BB-25-082	100_02			

Planning. Design. Property.

acorus.co.uk