
 


This drawing is a print and must not be scaled from. Use only noted dimensions and check all measurements on site before proceeding with the works. Any queries regarding areas, levels or dimensions must be referred back to BBR Design Services Ltd. All dimensions of existing buildings to be verified on site.


This drawing is the copyright of BBR Design Services Ltd and shall not be in any way used or reproduced without their prior written consent.

All design and construction is to be in accordance with the Construction Design and Management (CDM) Regulations 2015, and HSE guidance.

 


Floor Plan

Scale 1:100

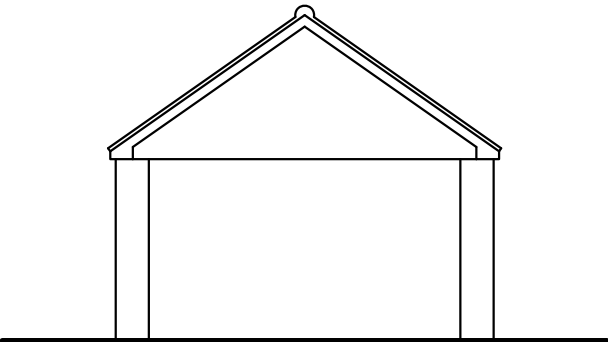


Front Elevation

Scale 1:100

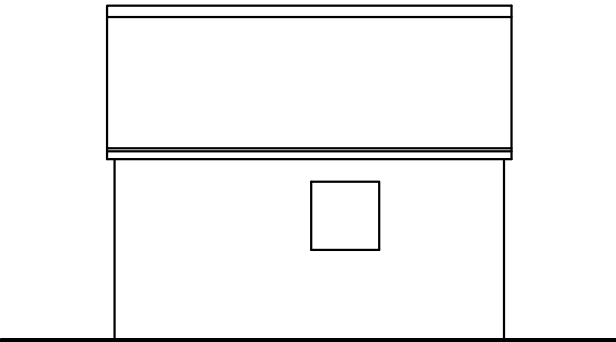


RH Side Elevation

Scale 1:100

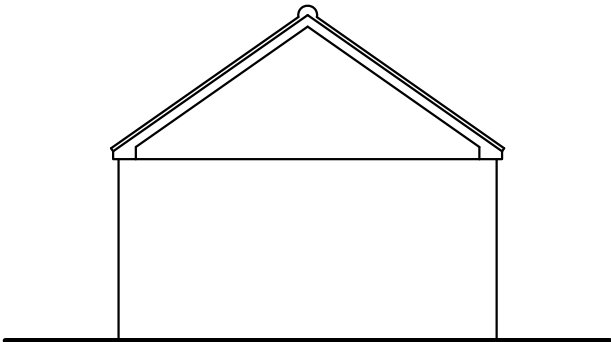

Rear Elevation

Scale 1:100

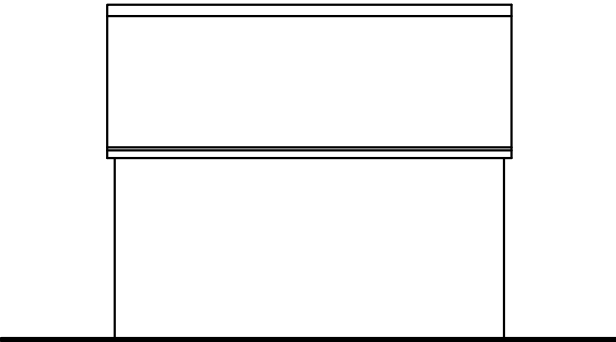

LH Side Elevation

Scale 1:100

-	-	-	-
Rev:	Date:	Note:	By:

FOR PLANNING



D E S I G N

01462 420800 | 01799 530097

info@bbr-design.co.uk

www.bbr-design.co.uk



Contract:
Hinxworth House
New Inn Road
Hinxworth, Baldock
Hertfordshire, SG7 5HG

Drawing Title:
Existing Garage Plans & Elevations

Scale: 1:100 @ A3
Drawn/check: rda

Job No: 21123
Date: December 2025

Drawing No: PL37
Revision: -
© BBR Design 2025