



- 1 Check All Dimensions On Site
- 2 Scale for Planning Purposes Only
- 3 All Dimensions in Millimetres
- 4 Drawing for the purpose stated. No other use authorised

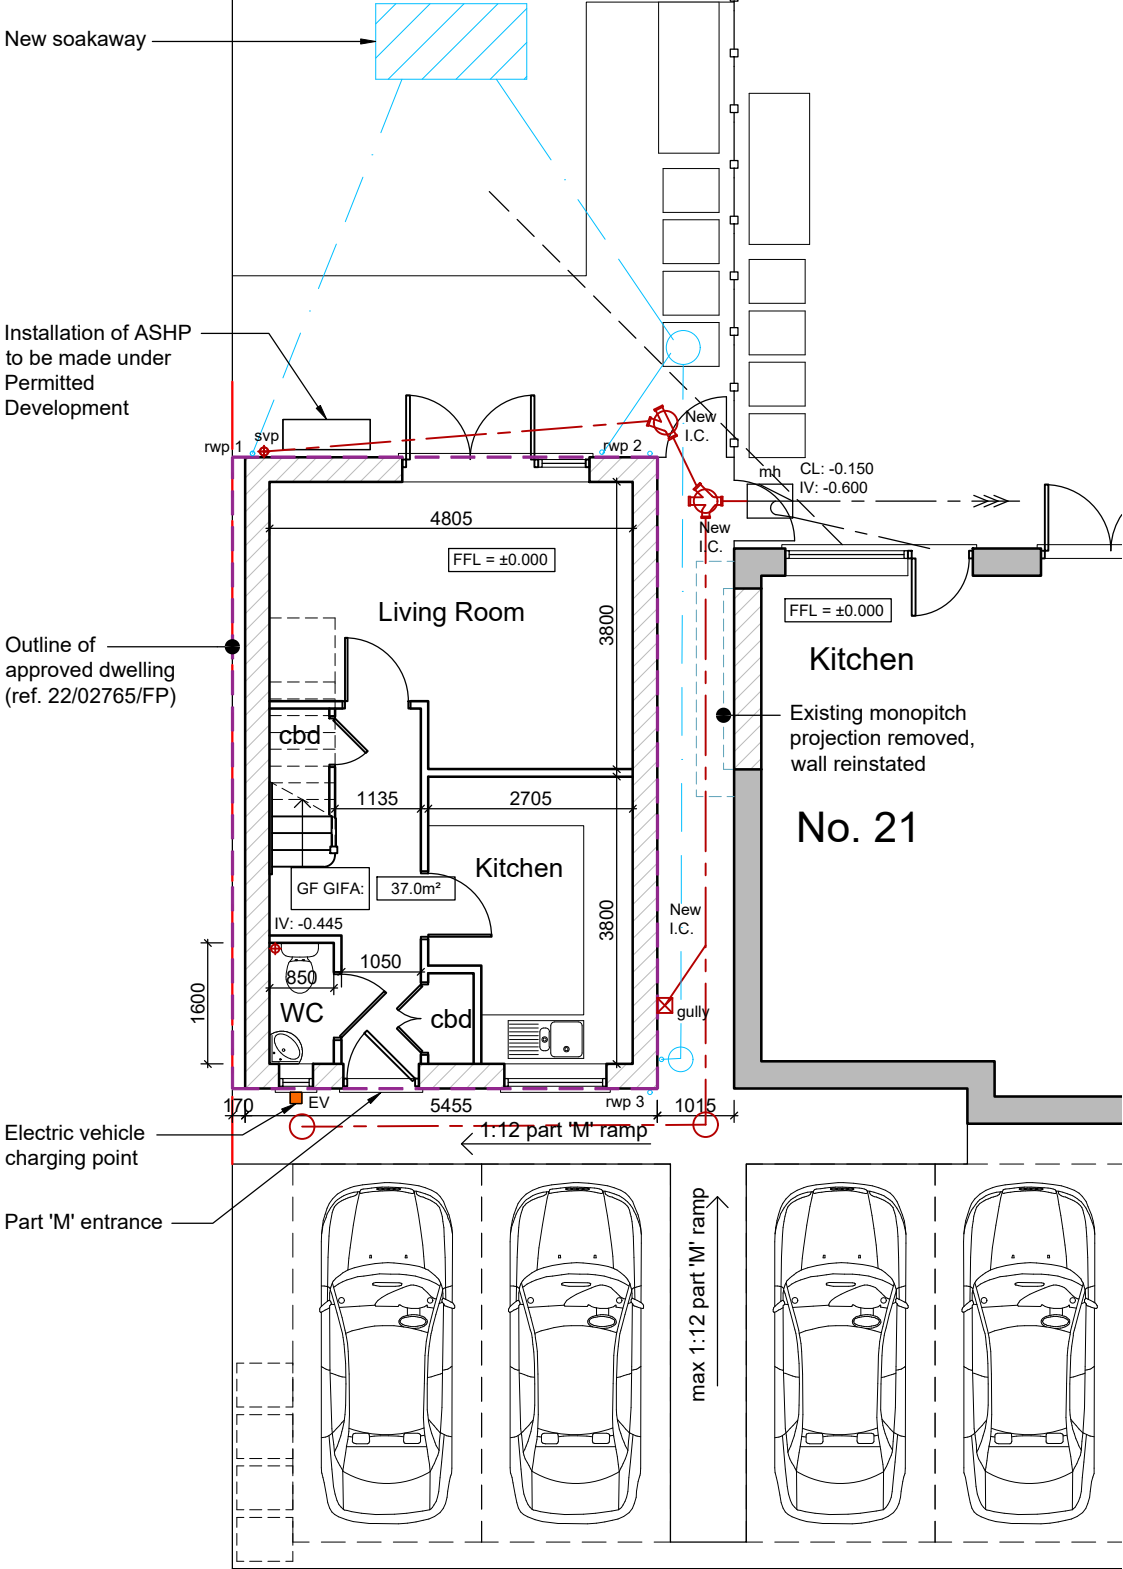

Ground Floor Plan
Scale - 1:100

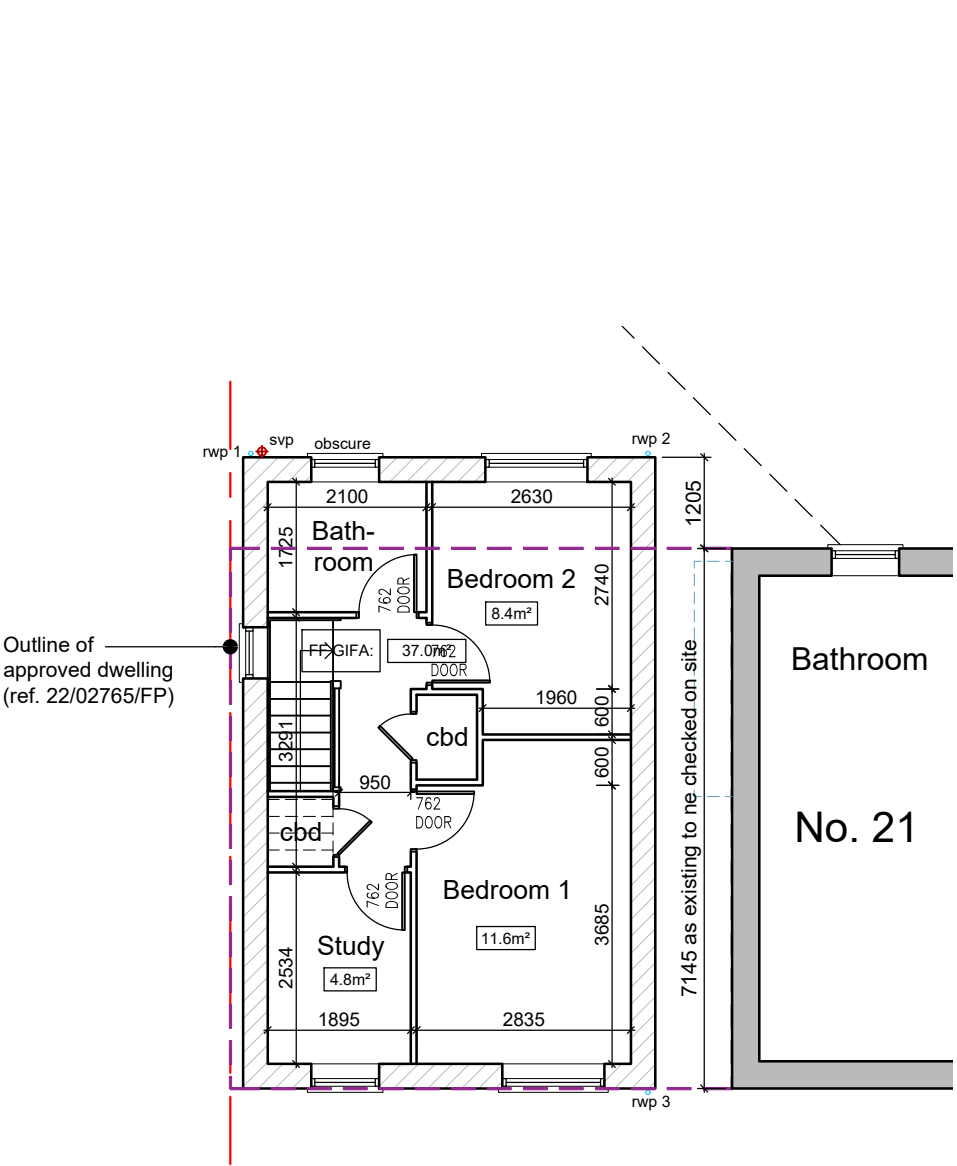


First Floor Plan
Scale - 1:100

GIFA	
Ground Floor	37.0m²
First Floor	37.0m²
Total	74.0m²

Room	Requirement*	Achieved
Master Bedroom	11.5m²	11.6m²
Bedroom 2	7.5m²	8.4m²
Storage	2.0m²	2.6m²

*as required by Nationally Described Space Standards

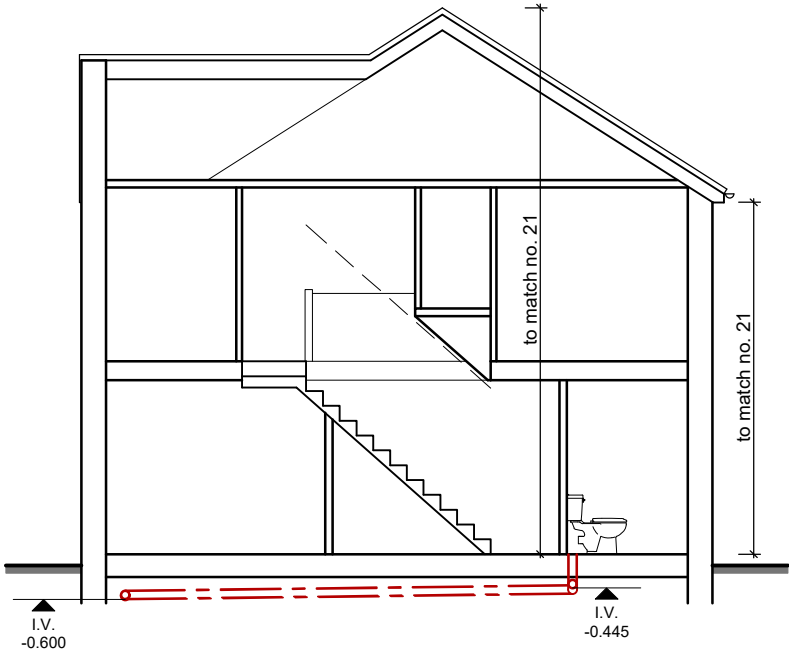

Typical Section
Scale - 1:100

Rev.	-	-
Rev.	Date	Description



Aubrey Technical Services[®]

Architectural Design Consultants

'The Loft' 61A Belswains Lane
Hemel Hempstead
Hertfordshire
HP3 9PP

Tel: 01442 247935
info@aubreytechnicalservices.co.uk
www.aubreytechnicalservices.co.uk

Project:
**Proposed Detached Dwelling adjacent to
21 St Katherines Close,
Ickleford, SG5 3XS**

Drawing Title:
Floor Plans and Typical Section as Proposed

Date: Jan 26	Scale: 1:100 @ A3	Drawing No: L1258/22	Revision: Rev. -
------------------------	-----------------------------	--------------------------------	----------------------------

