



- 1 Check All Dimensions On Site
- 2 Scale for Planning Purposes Only
- 3 All Dimensions in Millimetres
- 4 Drawing for the purpose stated. No other use authorised




Front Elevation
Scale - 1:100

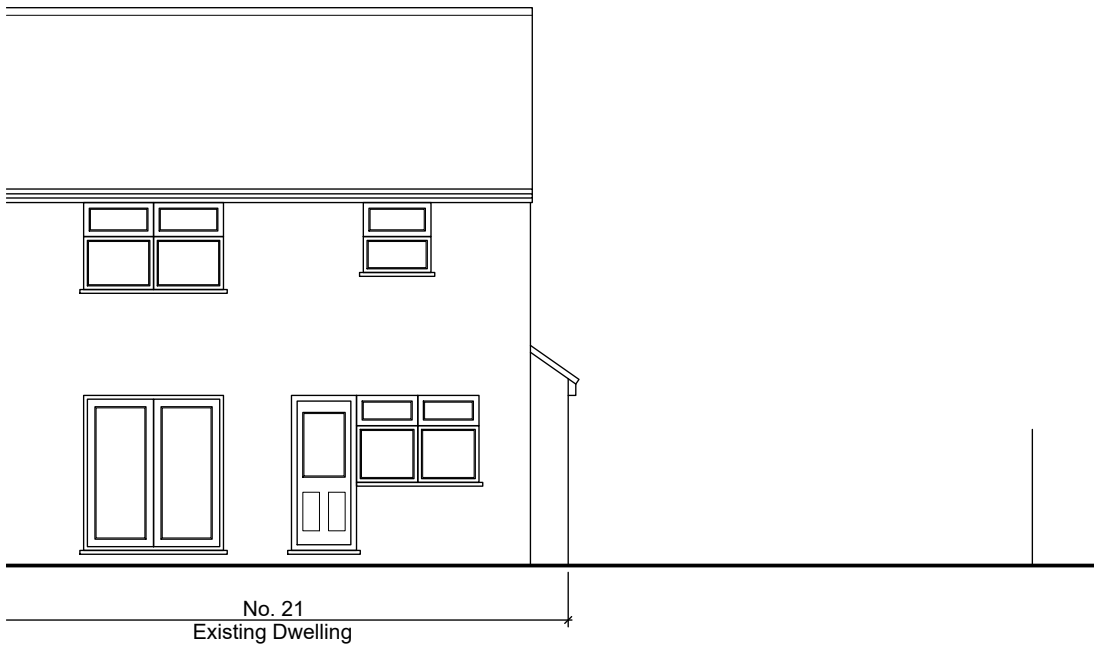

Rear Elevation
Scale - 1:100

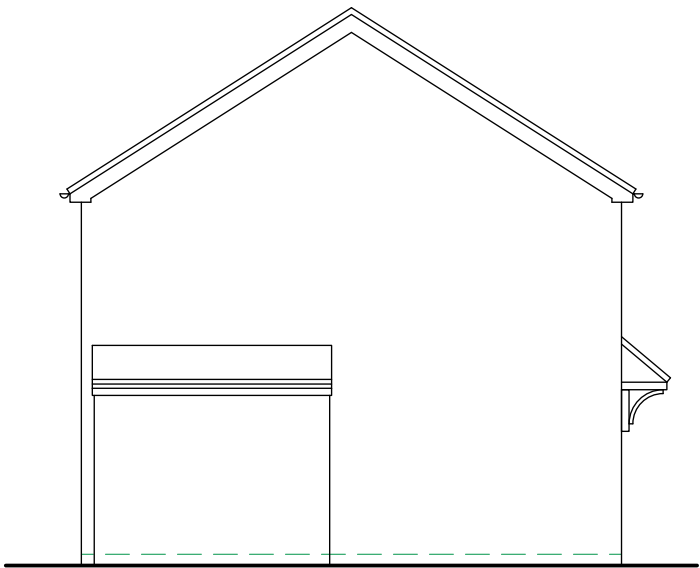

Side Elevation (facing Alotment Gardens)
Scale - 1:100

 

Rev.	-	-
Rev.	Date	Description



Aubrey Technical Services[©]
Architectural Design Consultants
'The Loft' 61A Belswains Lane
Hemel Hempstead
Hertfordshire
HP3 9PP
Tel: 01442 247935
info@aubreytechnicalservices.co.uk
www.aubreytechnicalservices.co.uk

Project:
**Proposed Detached Dwelling adjacent to
21 St Katherines Close,
Ickleford, SG5 3XS**

Drawing Title:
Elevations as Existing

Date: Jan 26	Scale: 1:100 @ A3	Drawing No: L1258/03	Revision: Rev. -
-----------------	----------------------	-------------------------	---------------------