


- 1 Check All Dimensions On Site
- 2 Scale for Planning Purposes Only
- 3 All Dimensions in Millimetres
- 4 Drawing for the purpose stated. No other use authorised

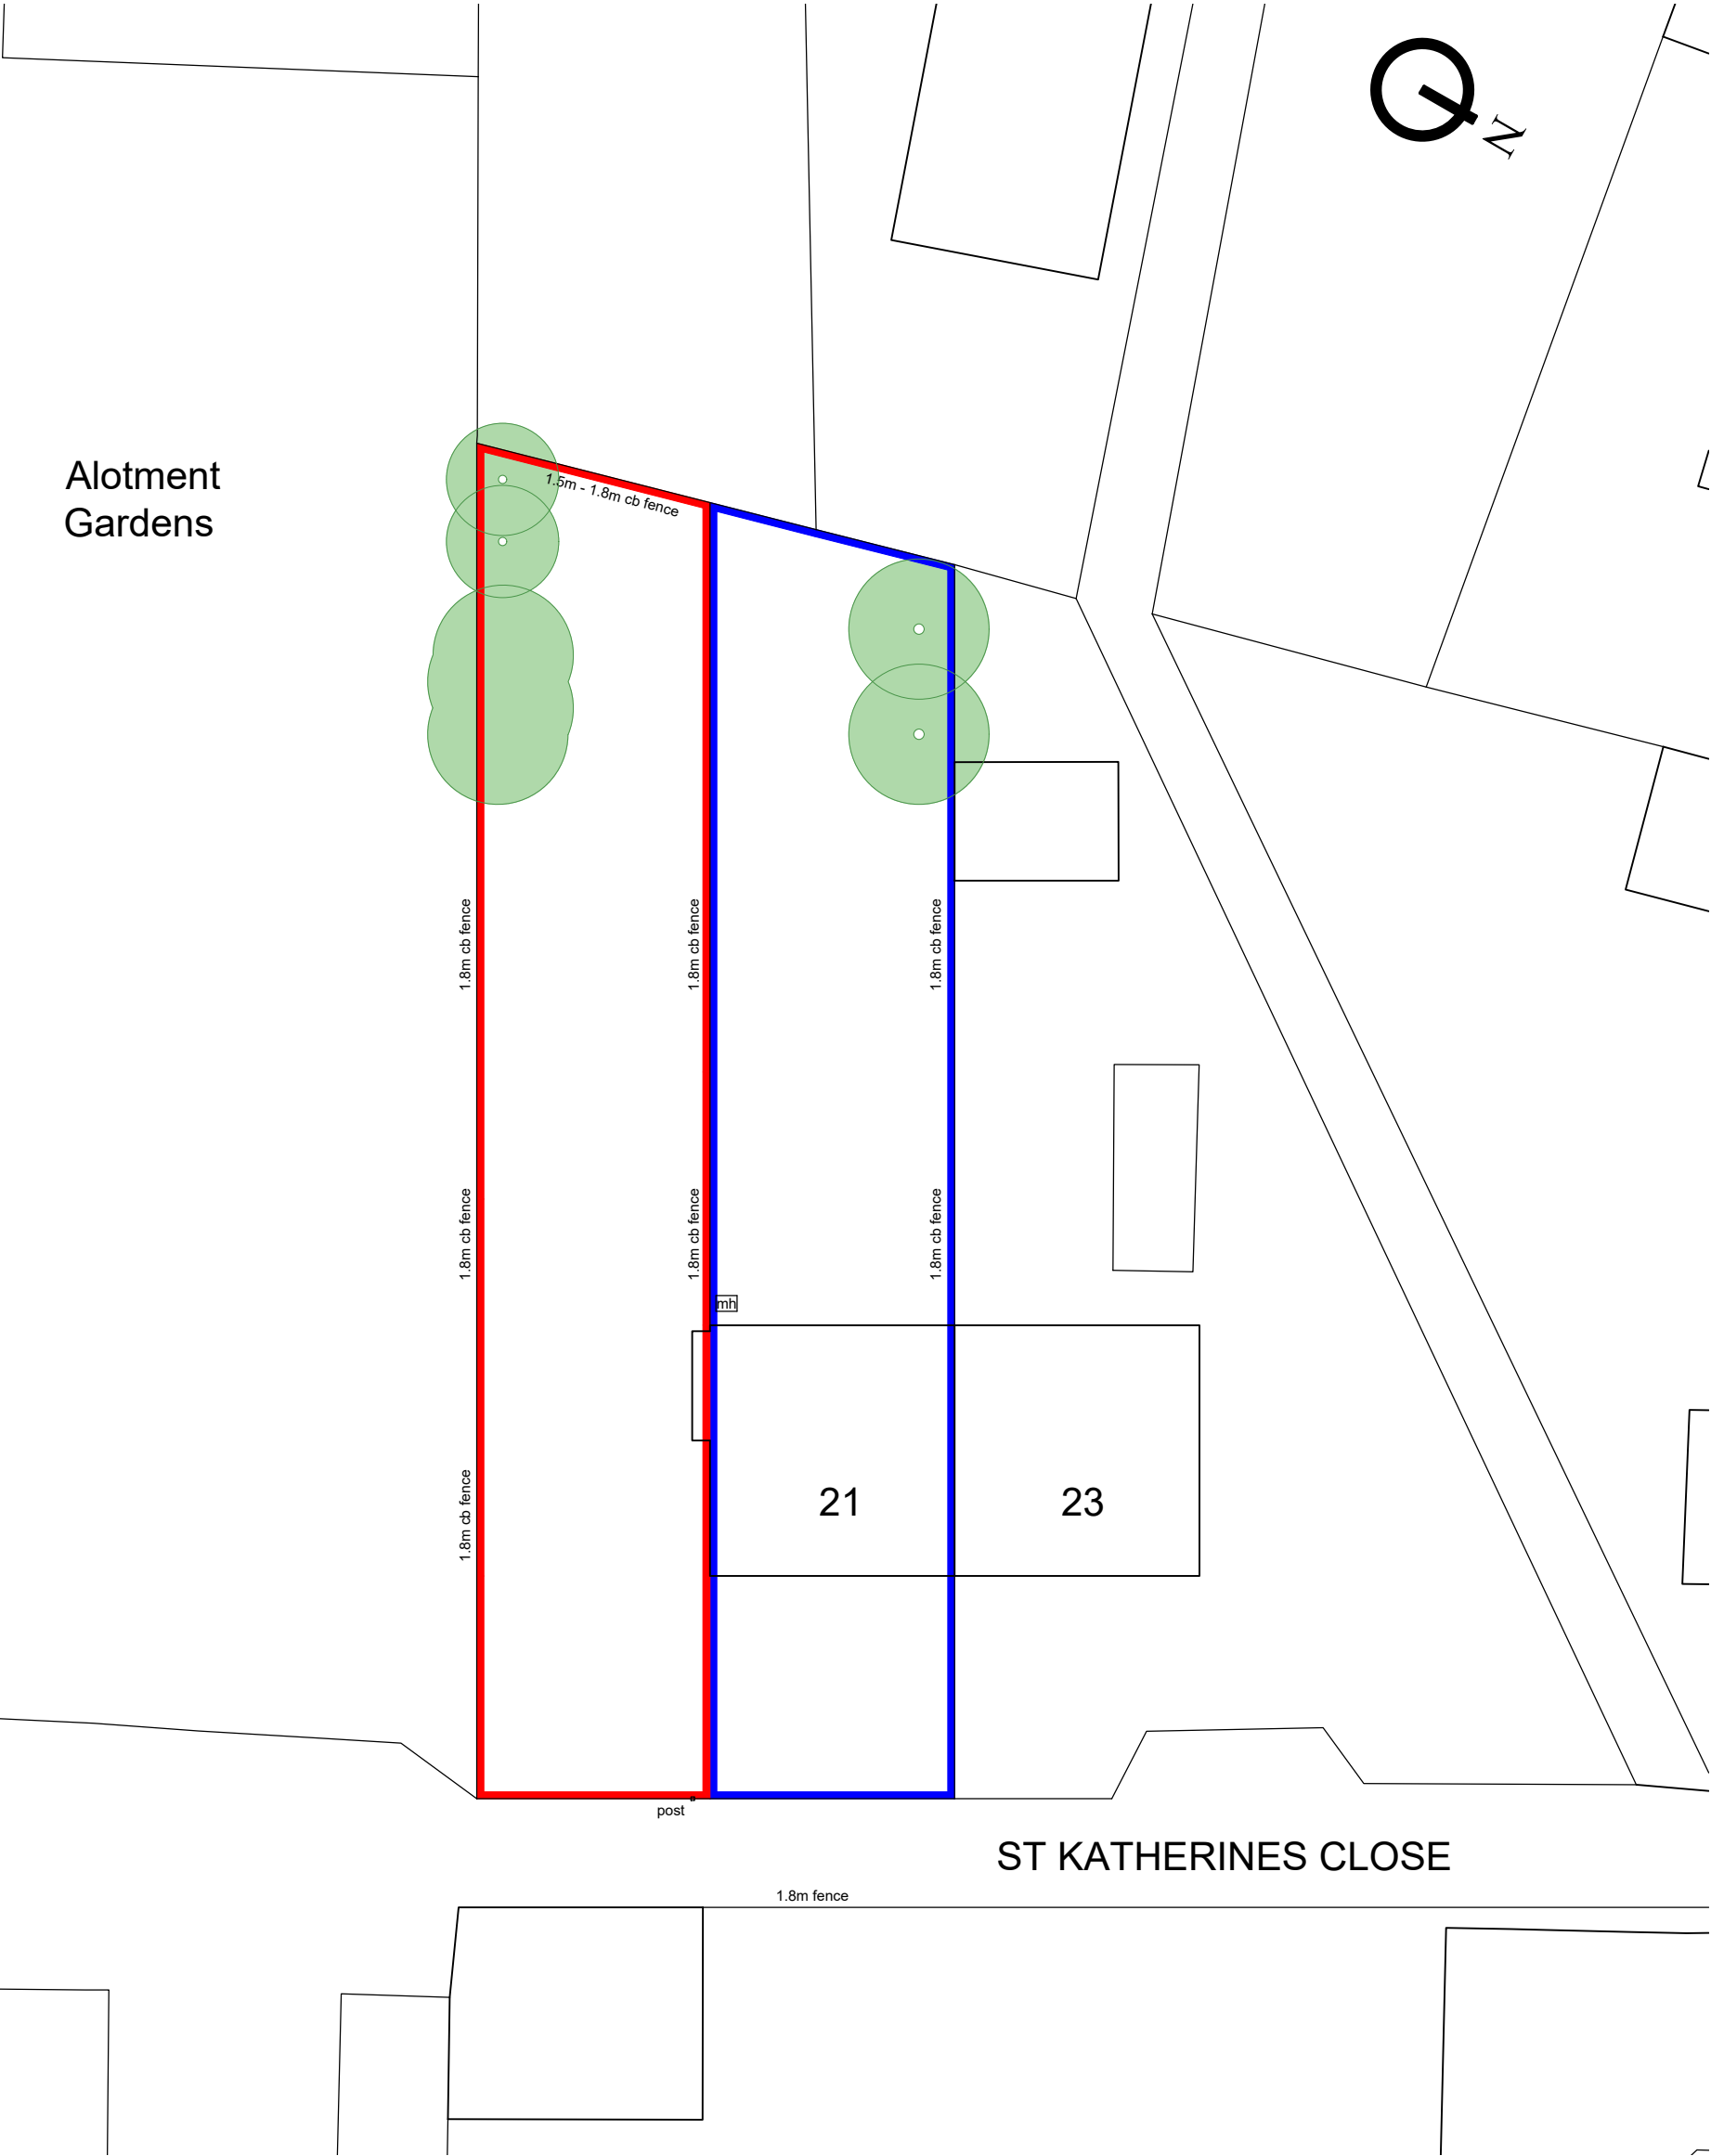

Rev.	-	-
Rev.	Date	Description




Aubrey Technical Services[®]
Architectural Design Consultants

The Loft 61A Belswains Lane
Hemel Hempstead
Hertfordshire
HP3 9PP

Tel: 01442 247935
info@aubreytechnicalservices.co.uk
www.aubreytechnicalservices.co.uk

Project:
Proposed Detached Dwelling adjacent to
21 St Katherines Close,
Ickleford, SG5 3XS

Drawing Title:
Site Plan as Existing

 

Date: Jan 26	Scale: 1:200 @ A3	Drawing No: L1258/01	Revision: Rev. -
-----------------	----------------------	-------------------------	---------------------

EXISTING