





FRONT ELEVATION




REAR ELEVATION

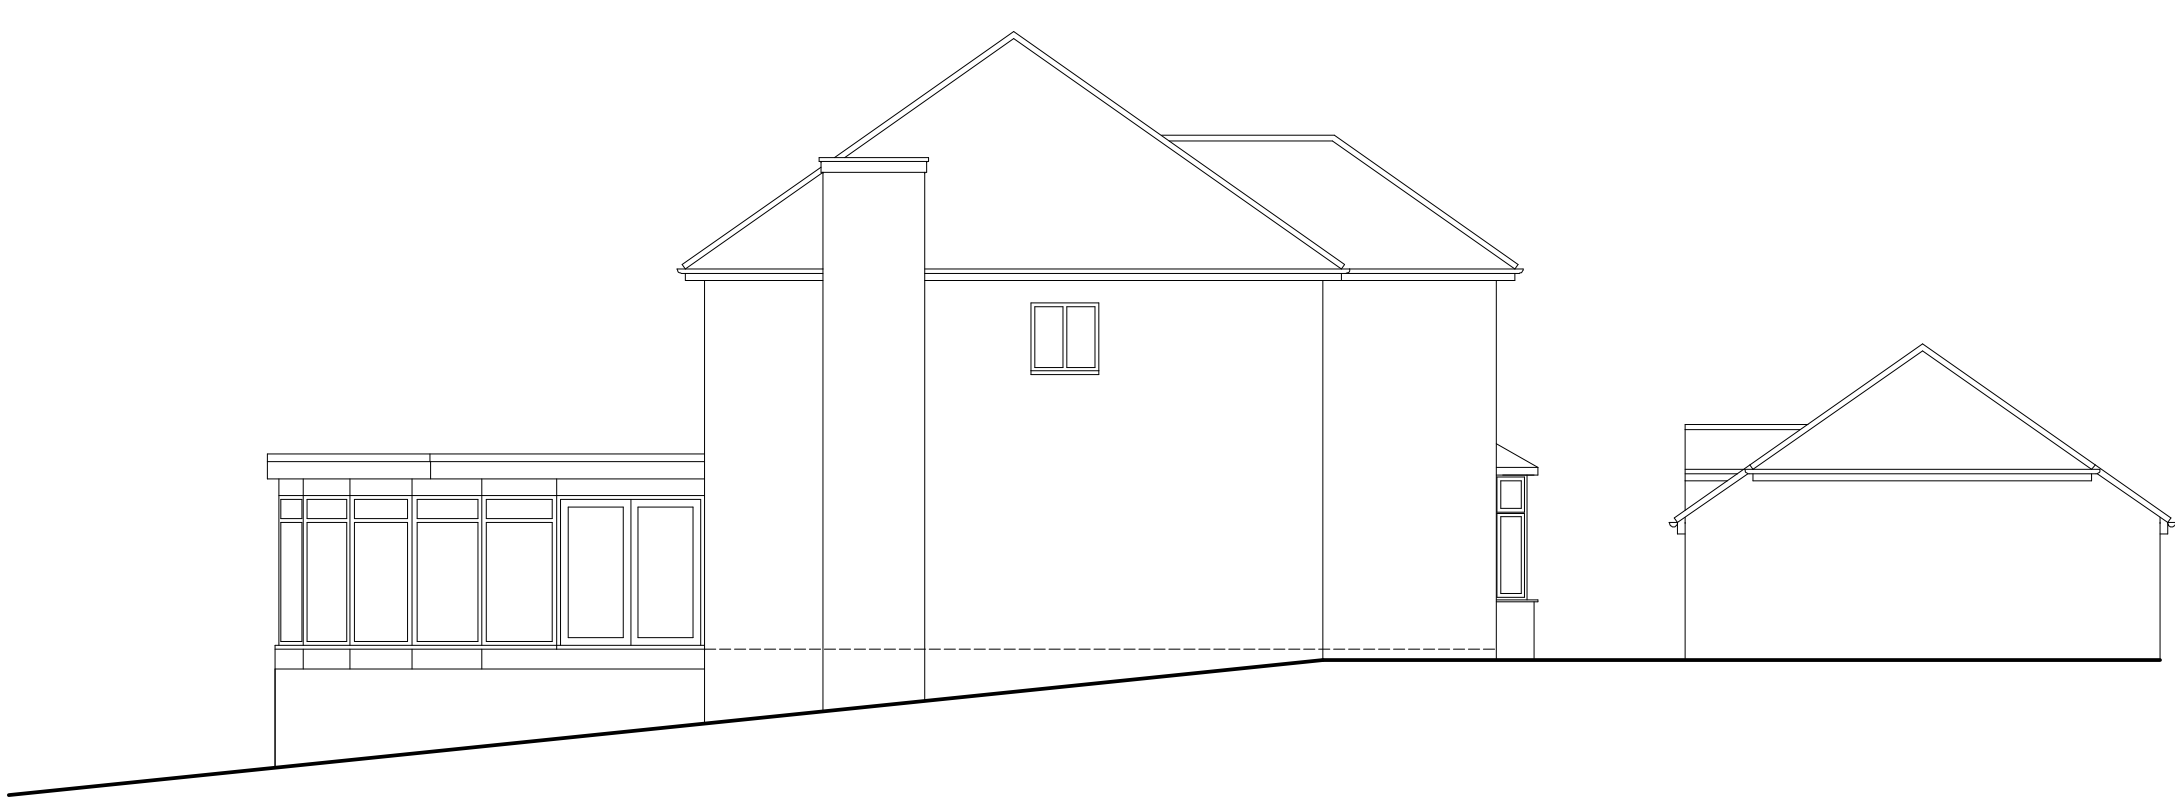



SIDE ELEVATION

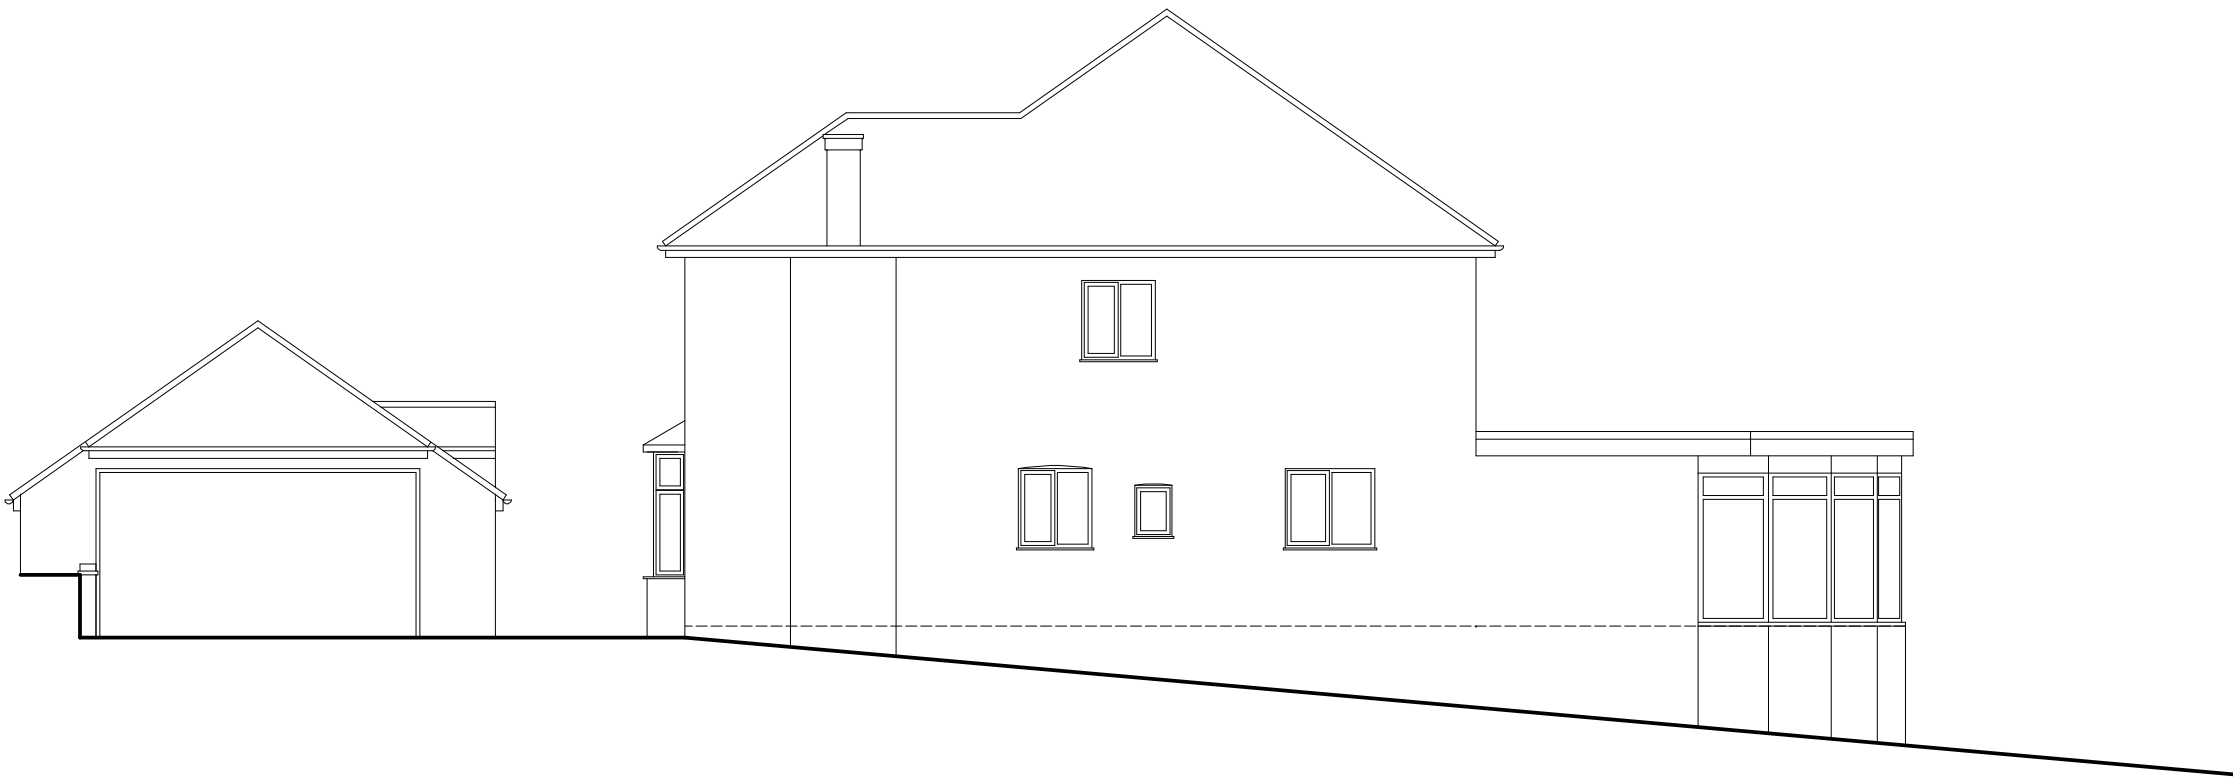




SIDE ELEVATION

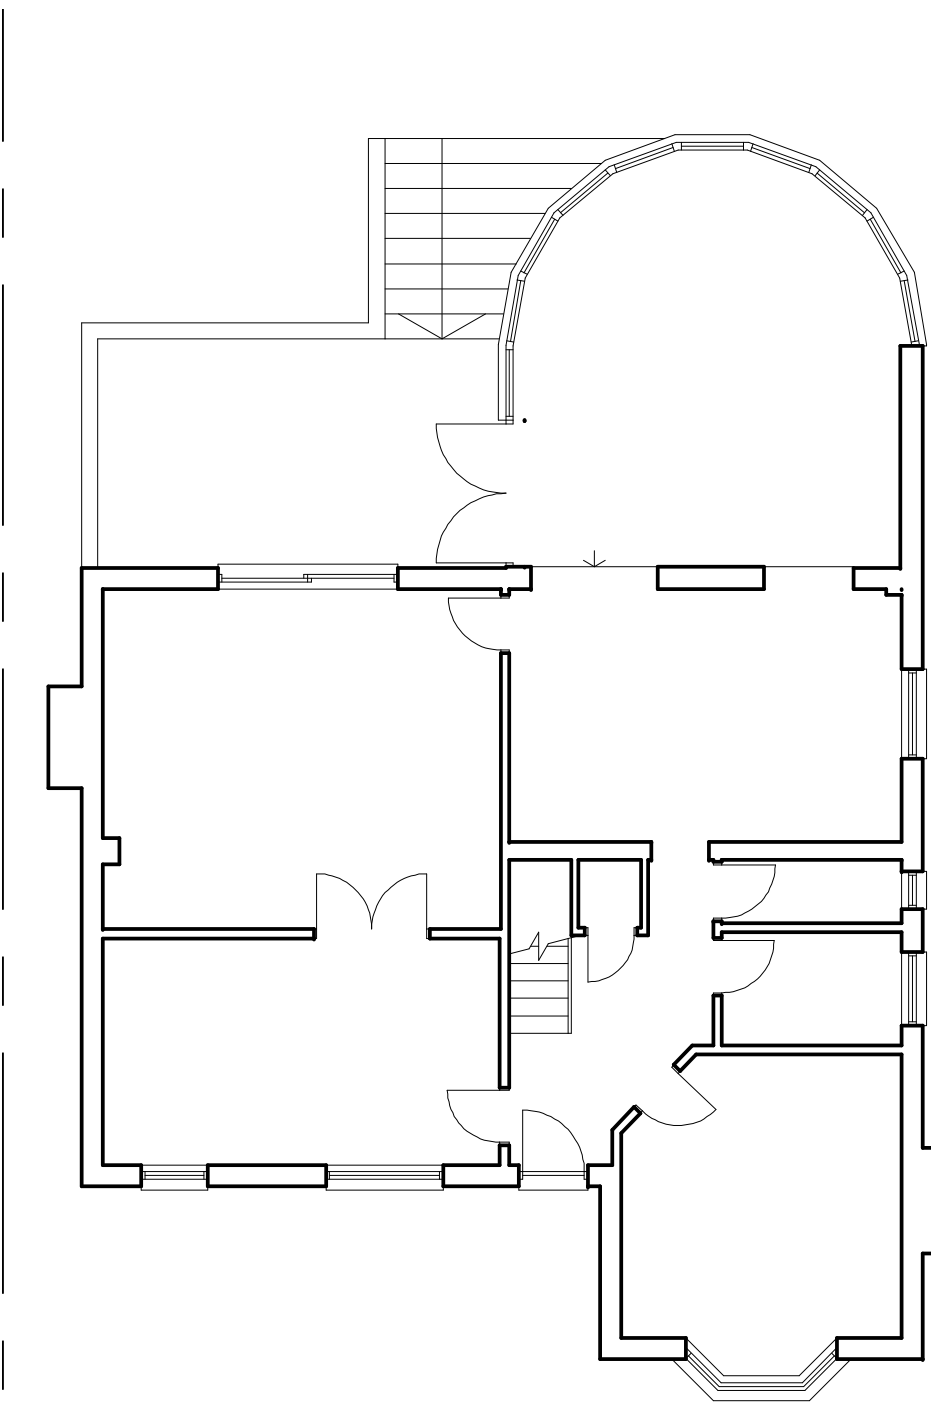


GROUND FLOOR PLAN

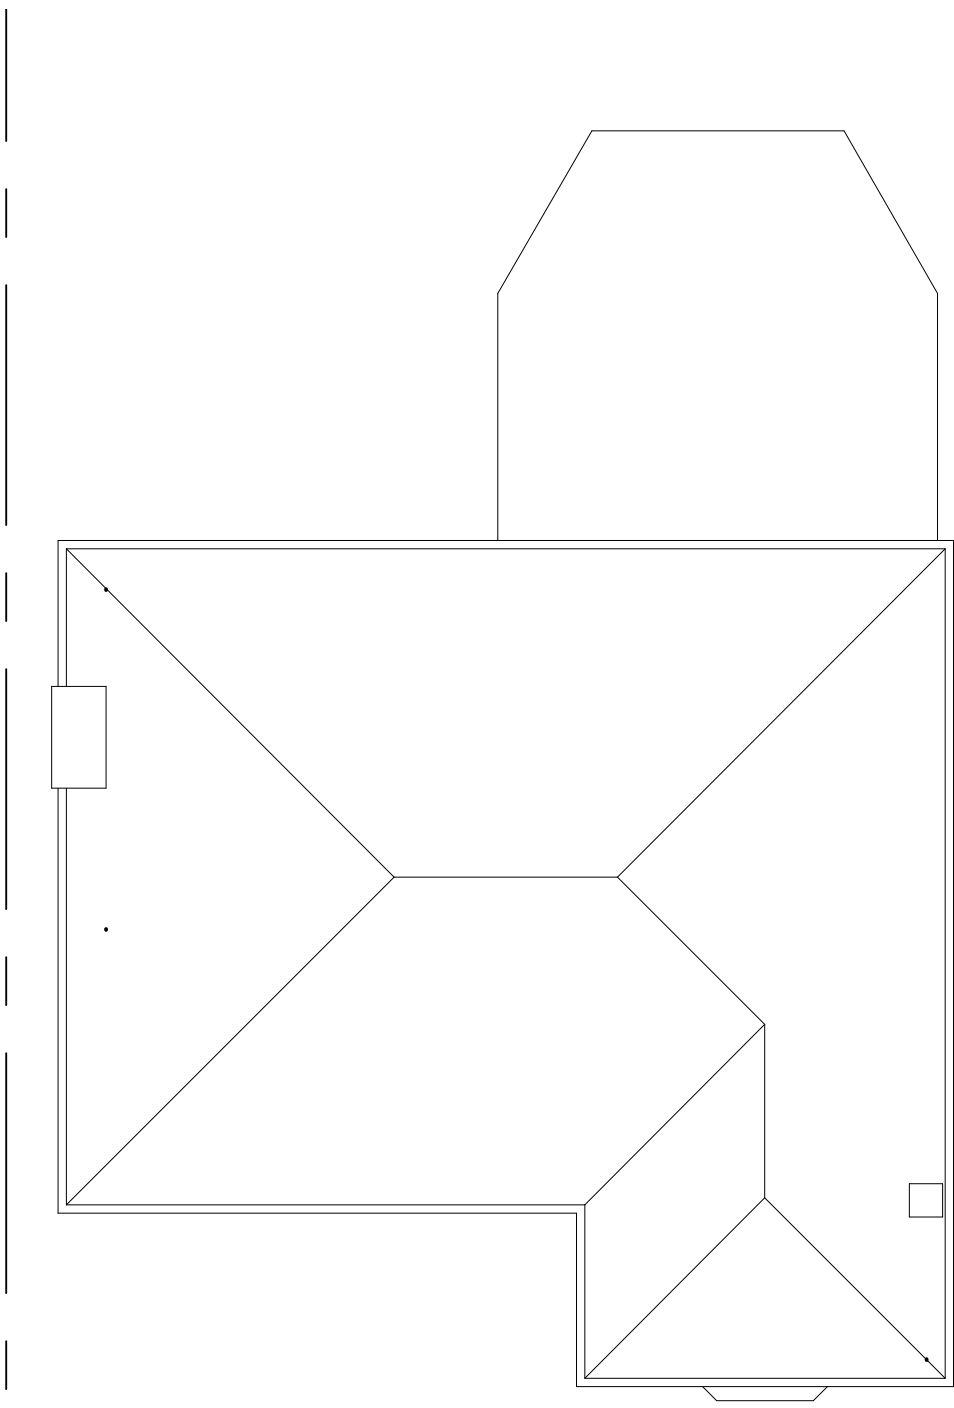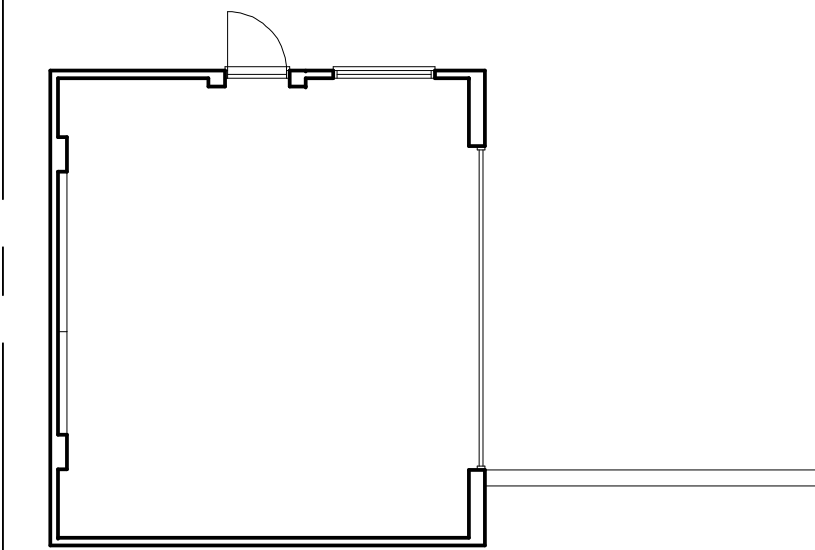

ROOF PLAN

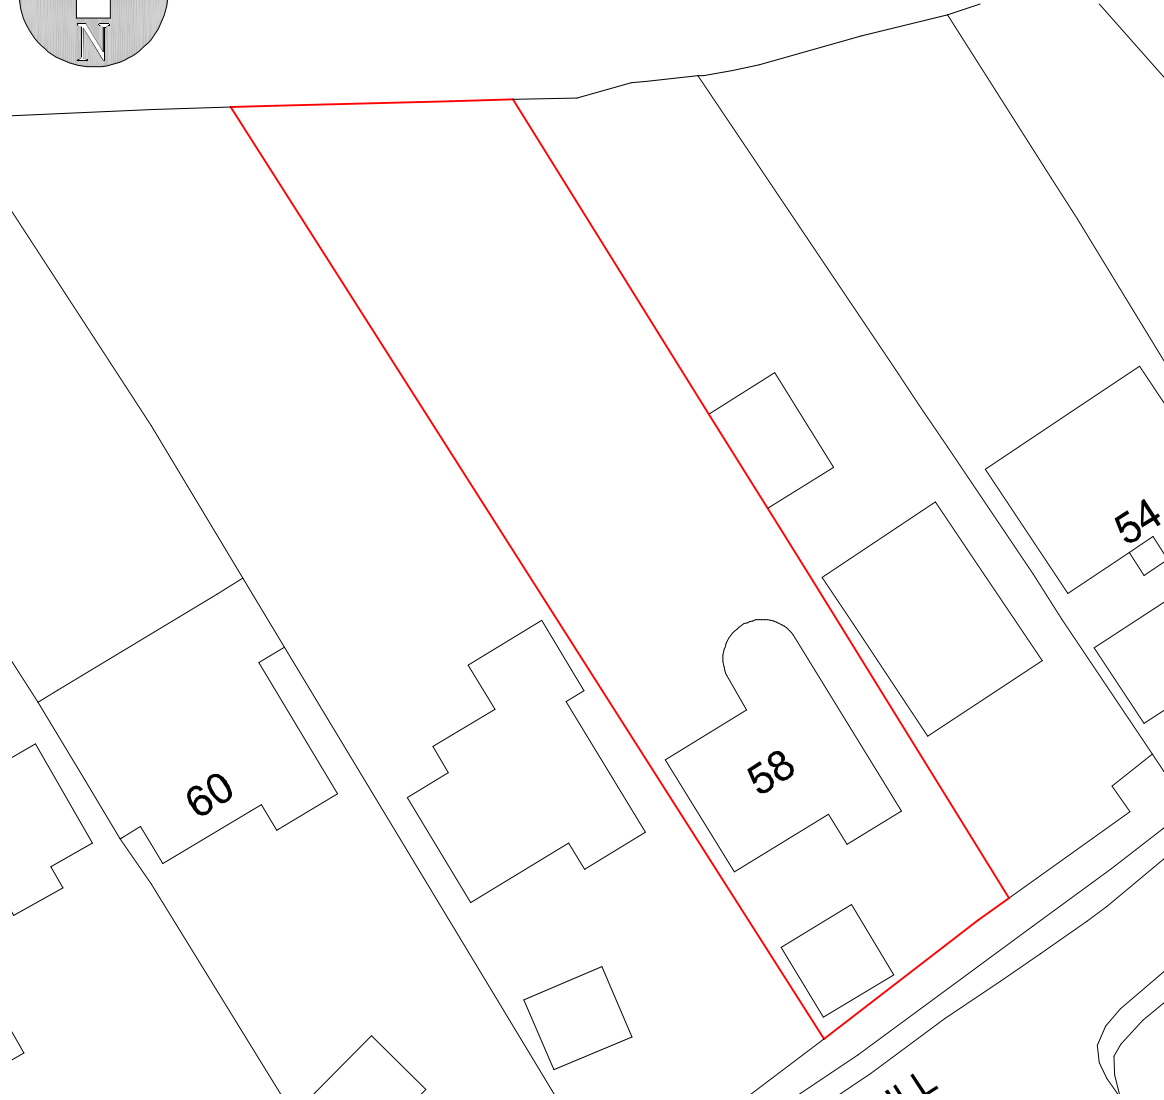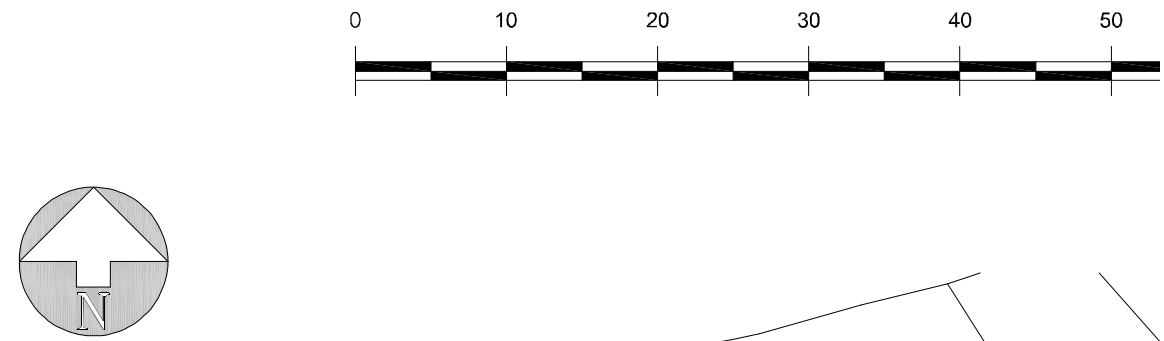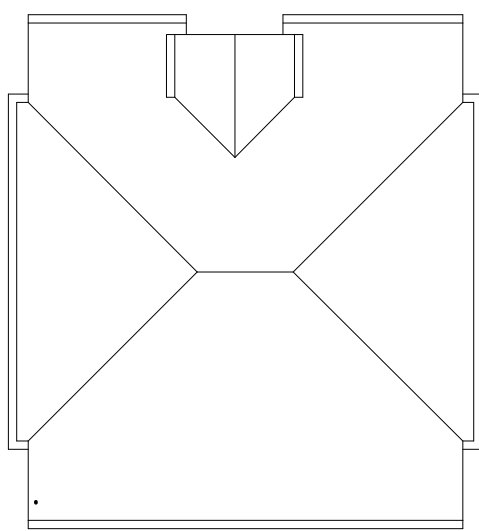

BLOCK PLAN
SCALE: 1:500

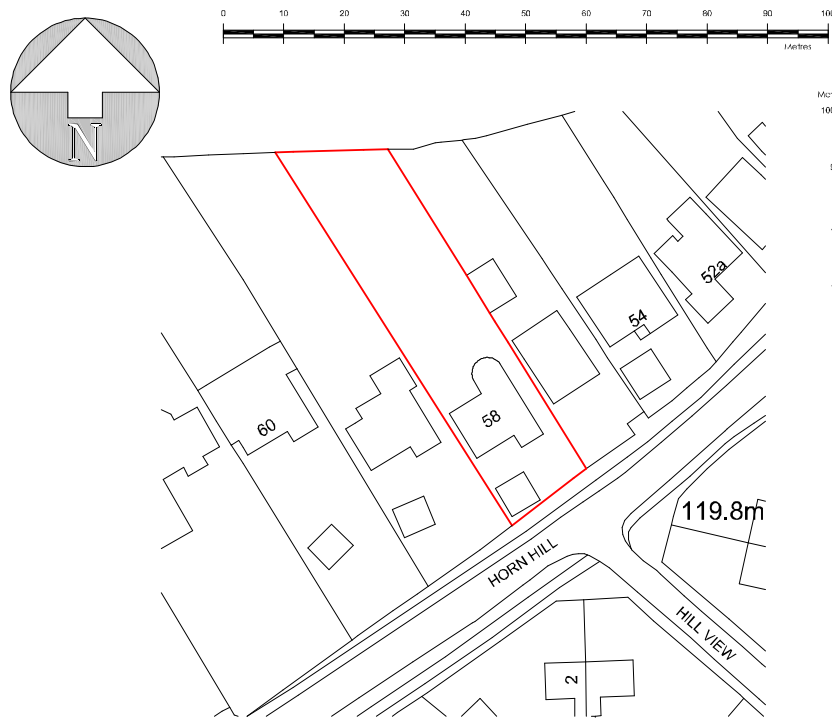

LOCATION PLAN
SCALE: 1:1250

THIS DRAWING IS ON AN A1 SHEET

Damien Poulter Designs Ltd

Architectural Design & Plans
9 Bakers Grove
Welwyn Garden City
Herts
AL7 2DJ

07711864785

damienpoulter@hotmail.com

ADDRESS:	58 HORN HILL, WHITWELL, HERTS.
DRAWING TITLE:	EXISTING PLANS & ELEVATIONS
DRAWING STATUS:	EXISTING
DRAWN BY:	DP
DRAWING NO :	E01
SCALE:	1:100
DATE:	JAN 2026
REVISION:	A