





FRONT ELEVATION

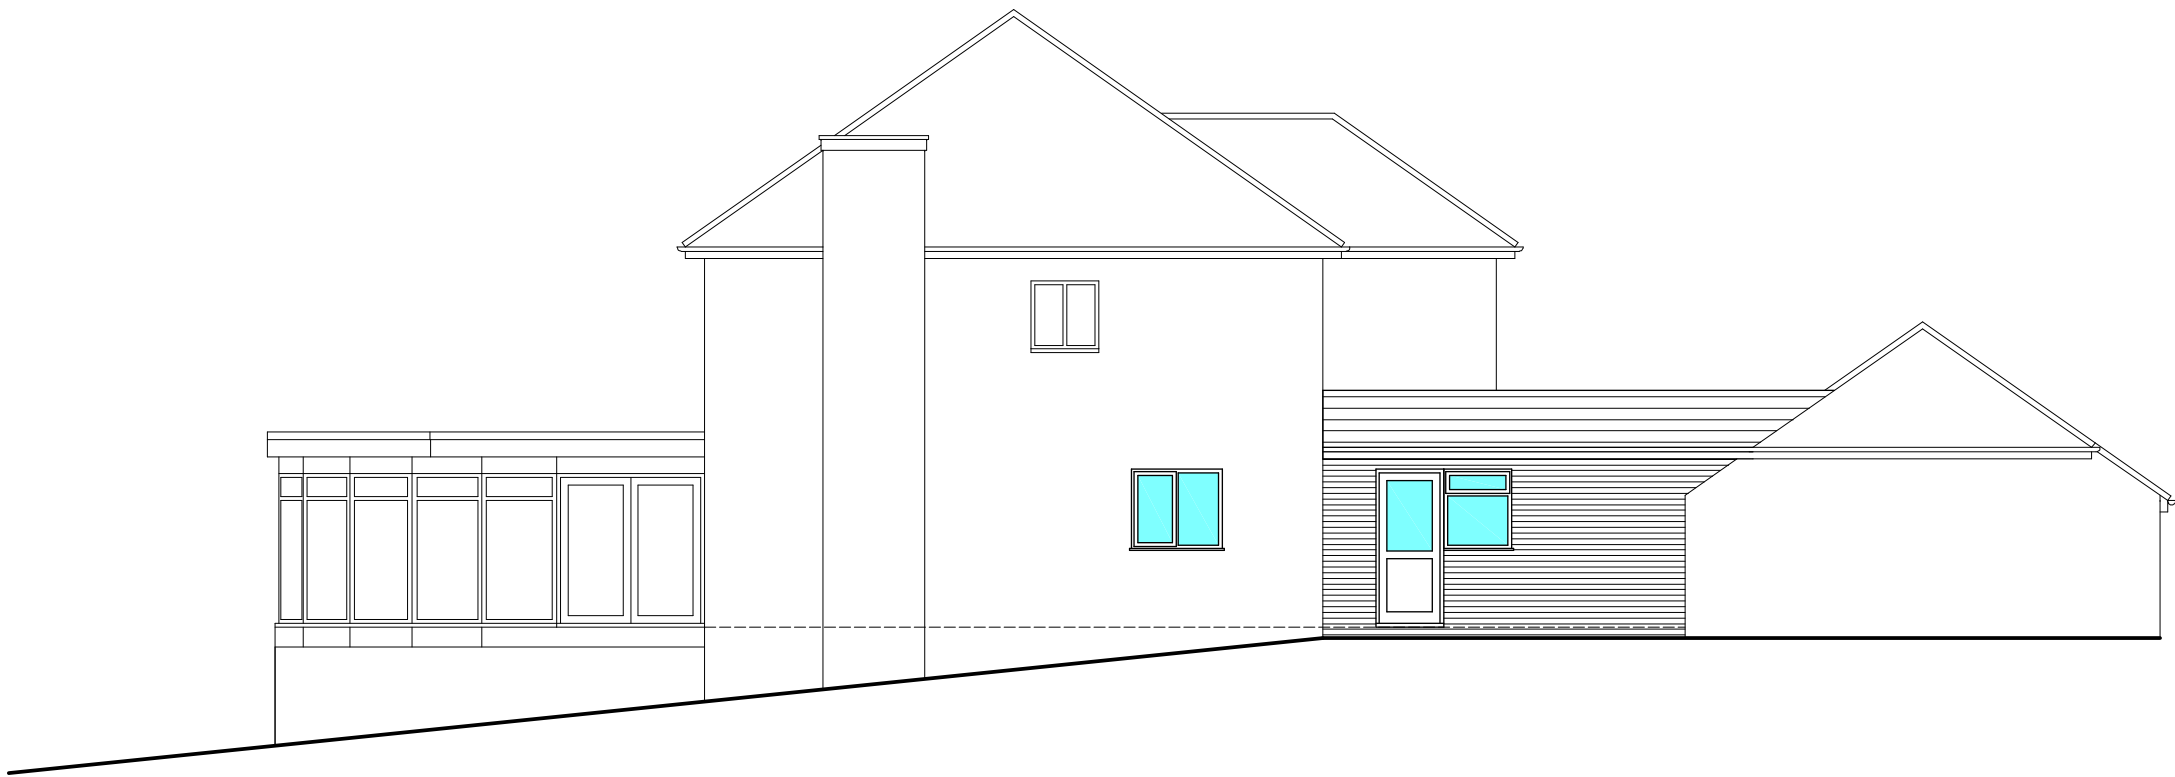


SIDE ELEVATION




REAR ELEVATION

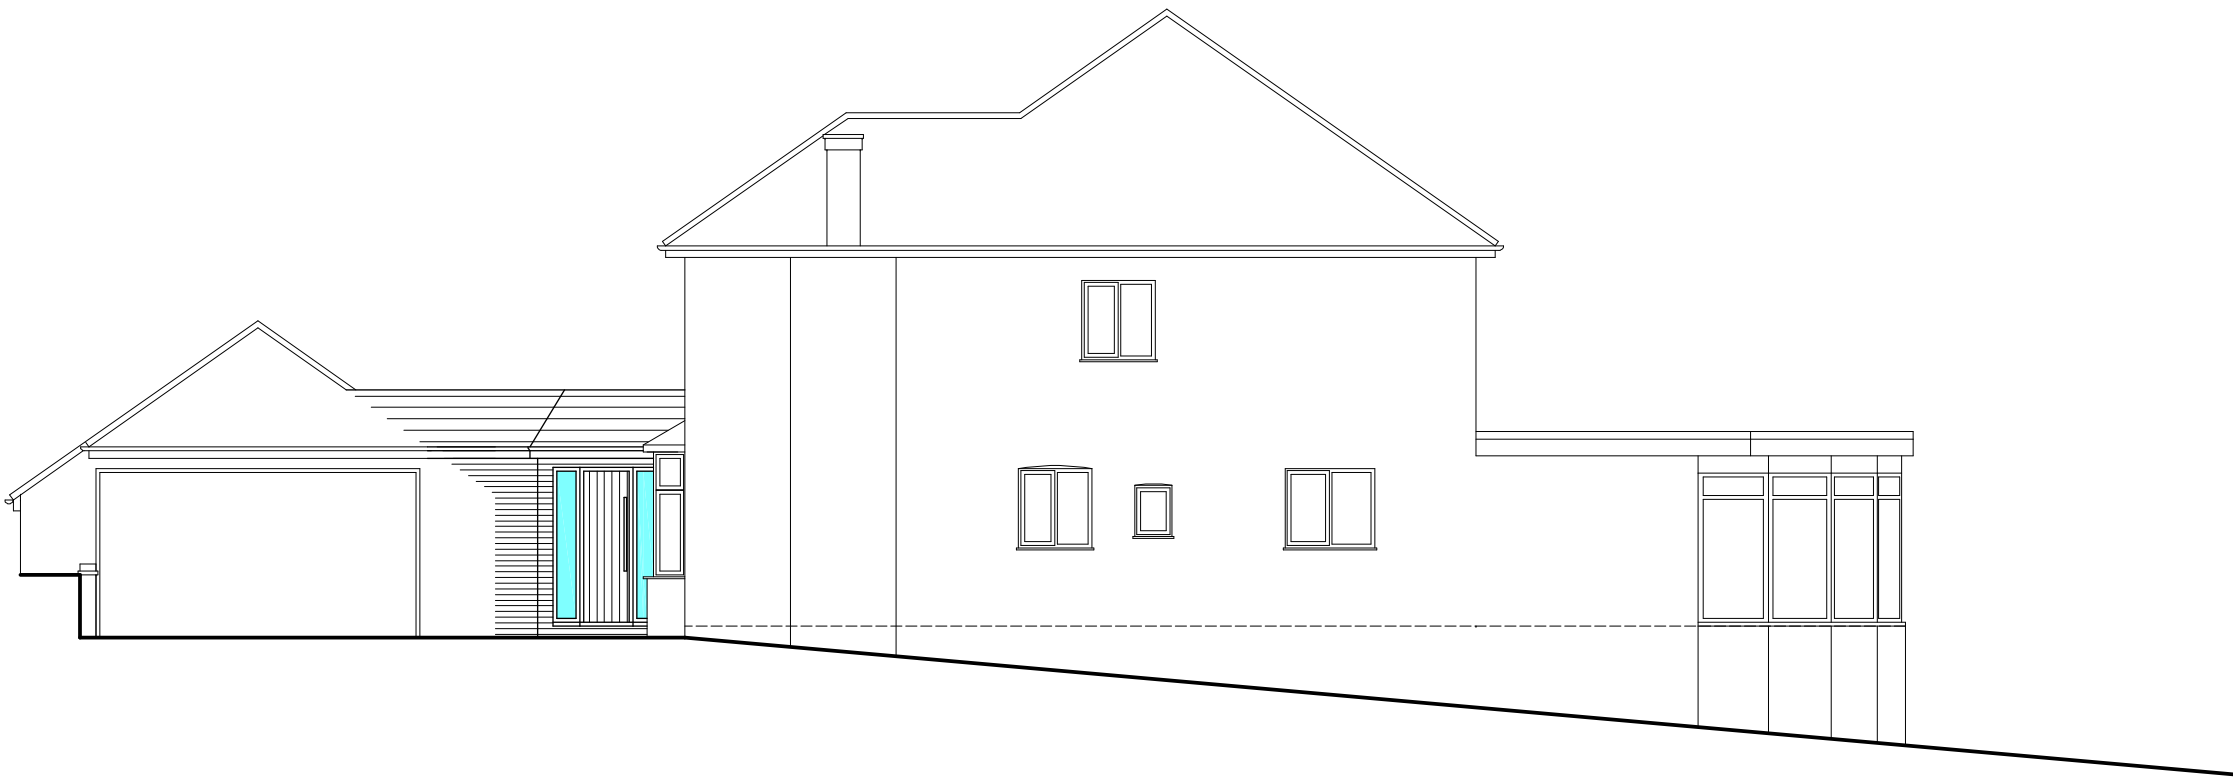




SIDE ELEVATION

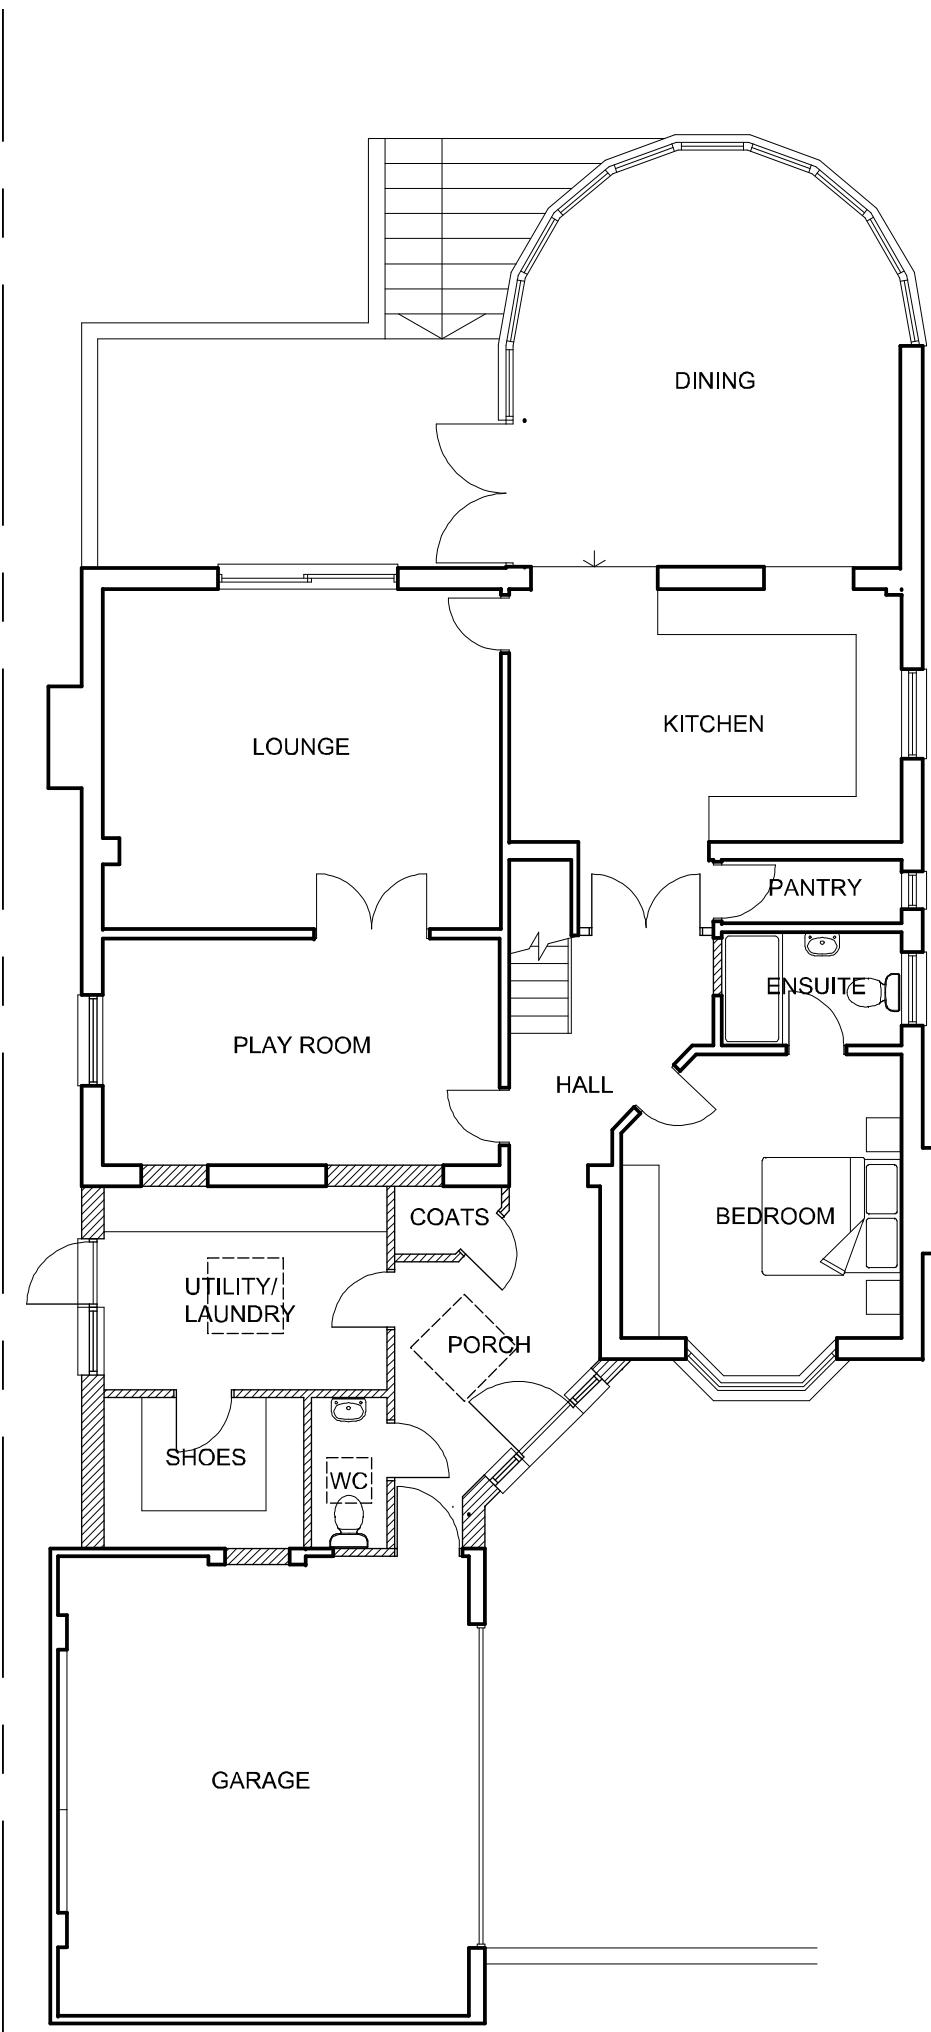




GROUND FLOOR PLAN

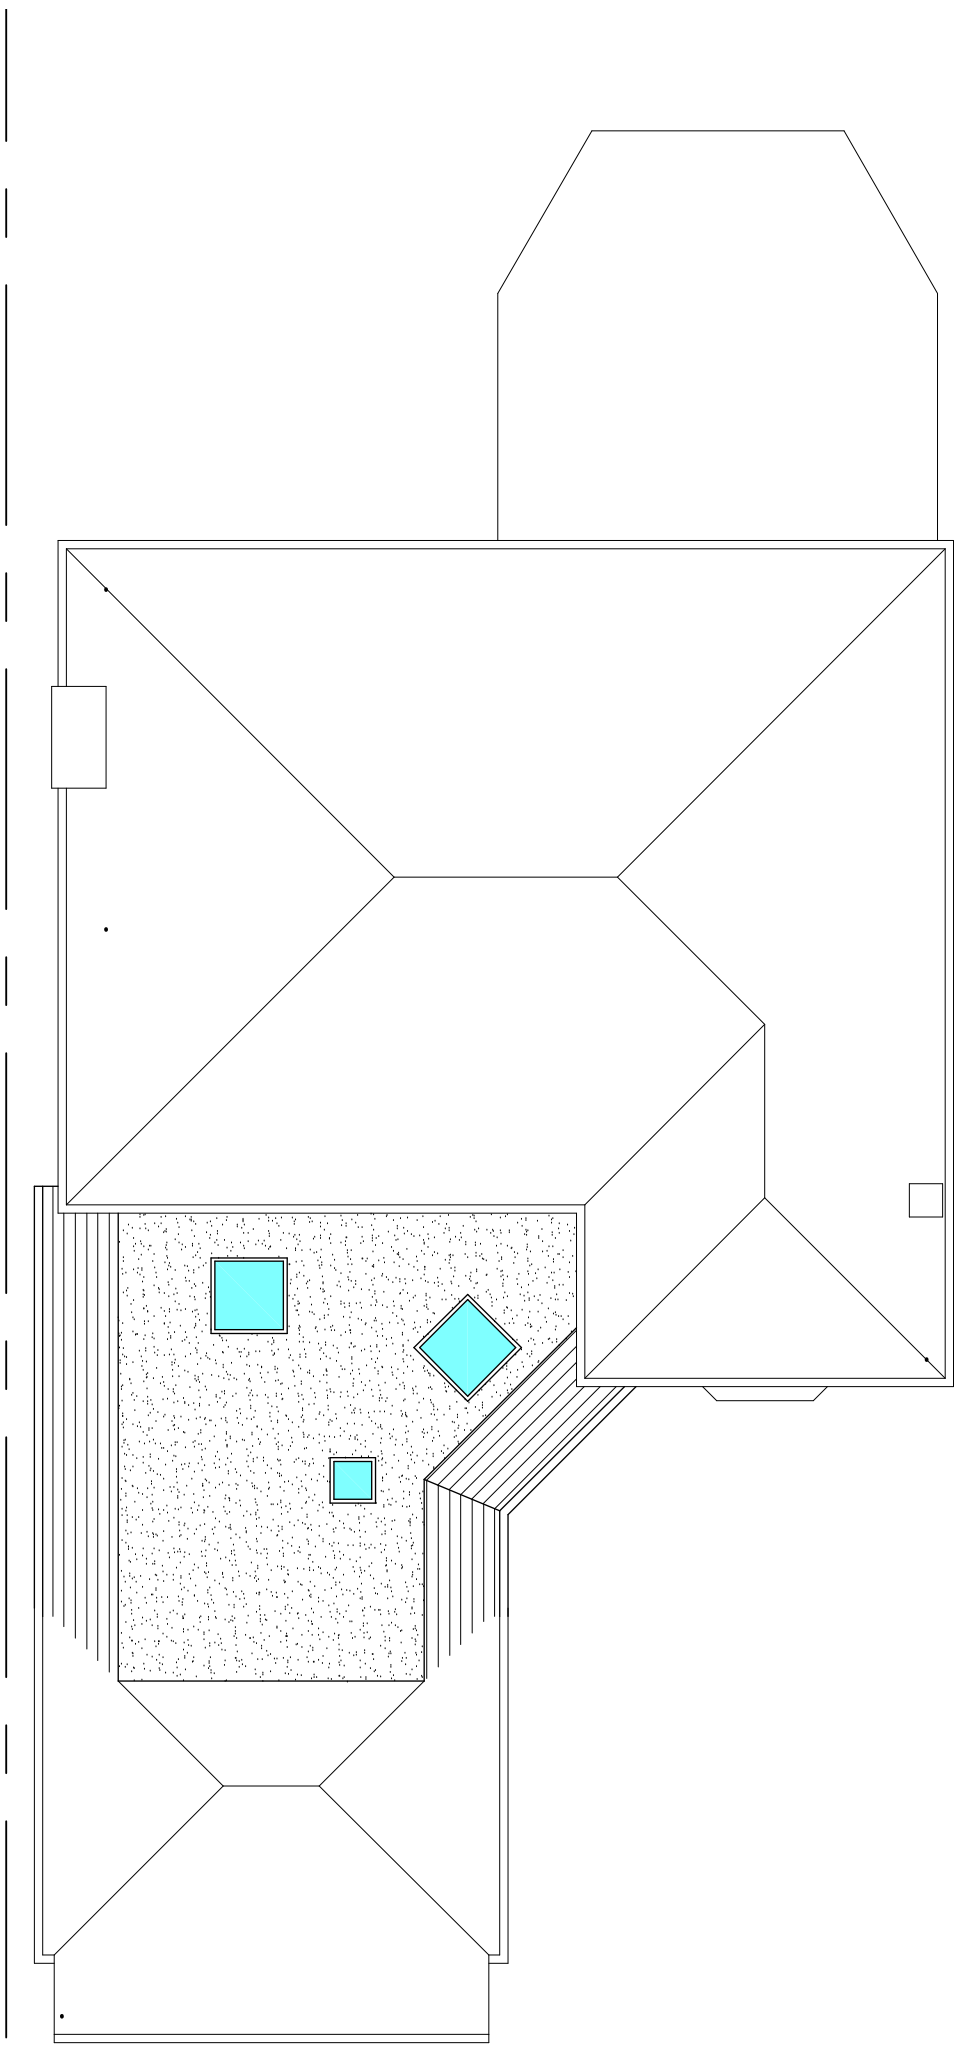

ROOF PLAN

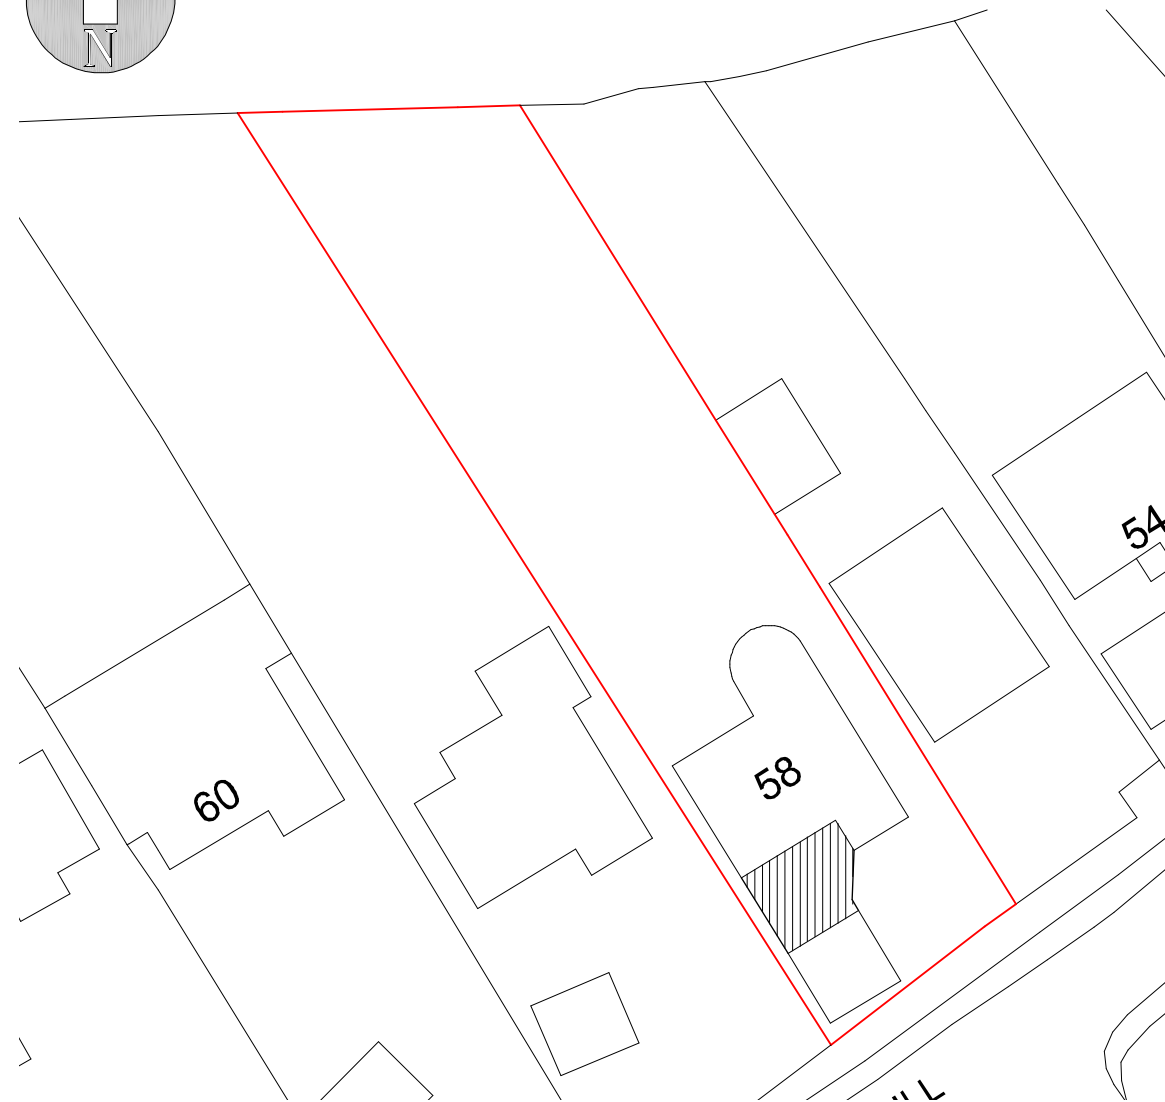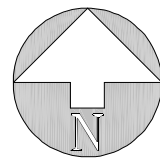 

BLOCK PLAN  
SCALE: 1:500

 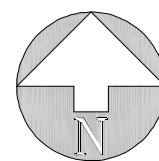 

LOCATION PLAN  
SCALE: 1:1250

**THIS DRAWING IS ON AN A1 SHEET**

**Damien Poulter Designs Ltd**

Architectural Design & Plans  
9 Bakers Grove  
Welwyn Garden City  
Herts  
AL7 2DJ

07711864785

damienpoulter@hotmail.com

|                 |                                   |           |          |
|-----------------|-----------------------------------|-----------|----------|
| ADDRESS:        | 58 HORN HILL,<br>WHITWELL, HERTS. |           |          |
| DRAWING TITLE:  | PROPOSED PLANS & ELEVATIONS       |           |          |
| DRAWING STATUS: | PLANNING                          | SCALE:    | 1:100    |
| DRAWN BY:       | DP                                | DATE:     | JAN 2026 |
| DRAWING NO :    | P01                               | REVISION: |          |