




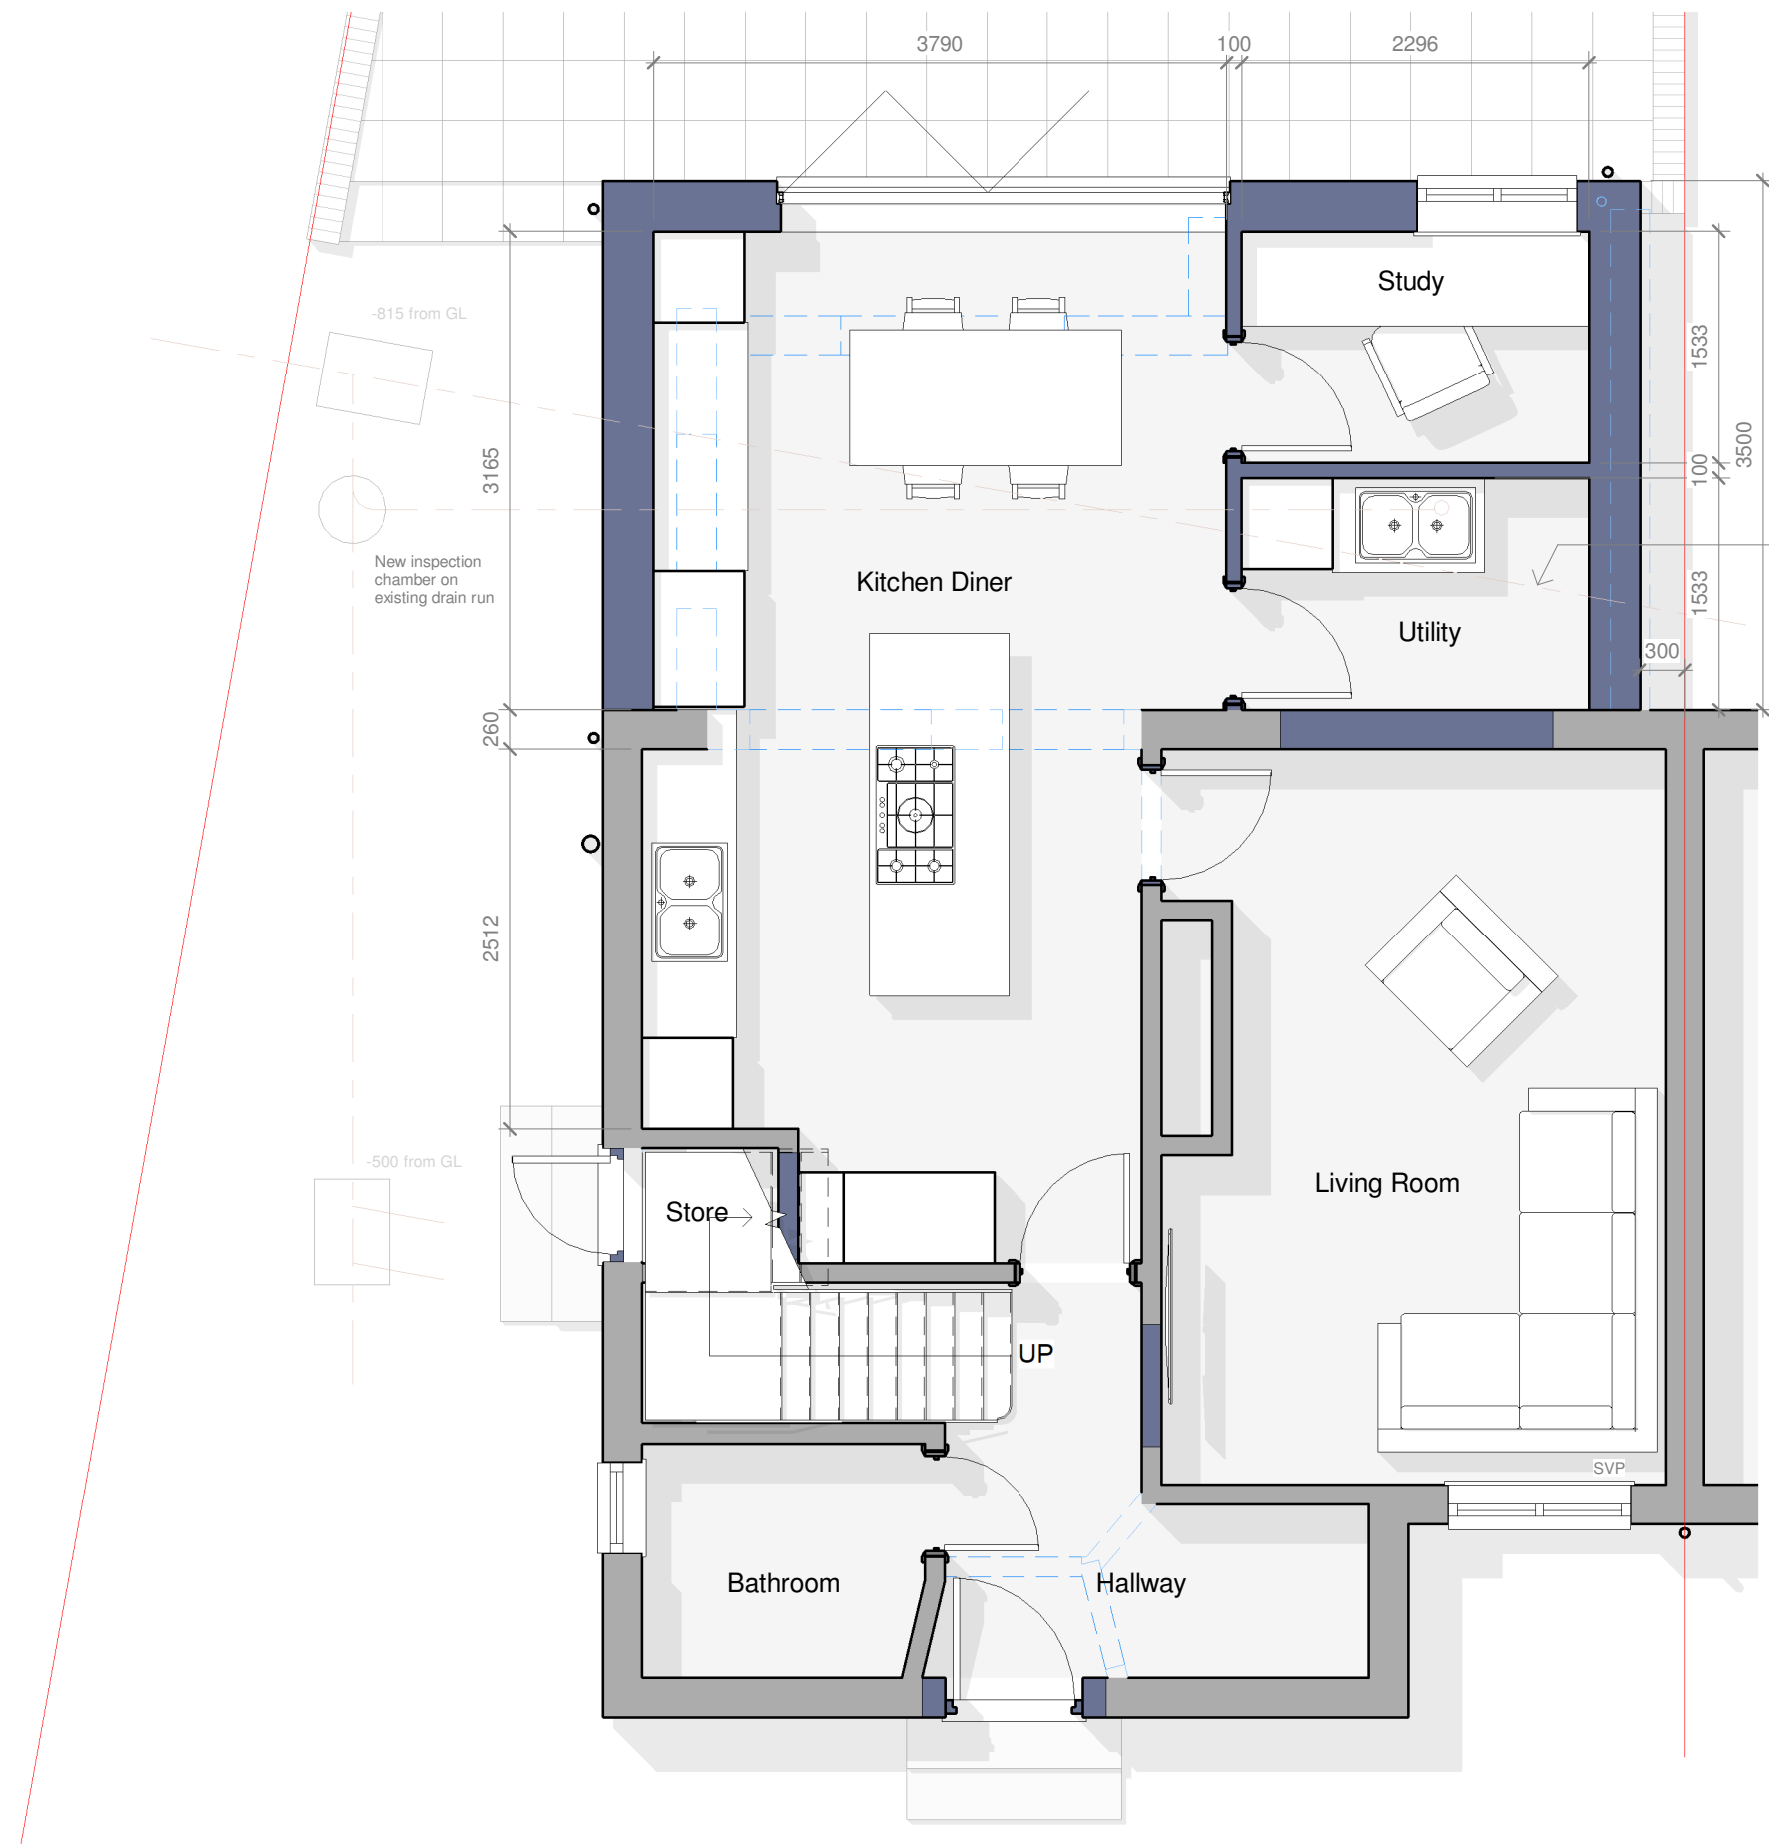

1 Ground Floor Plan
1 : 50

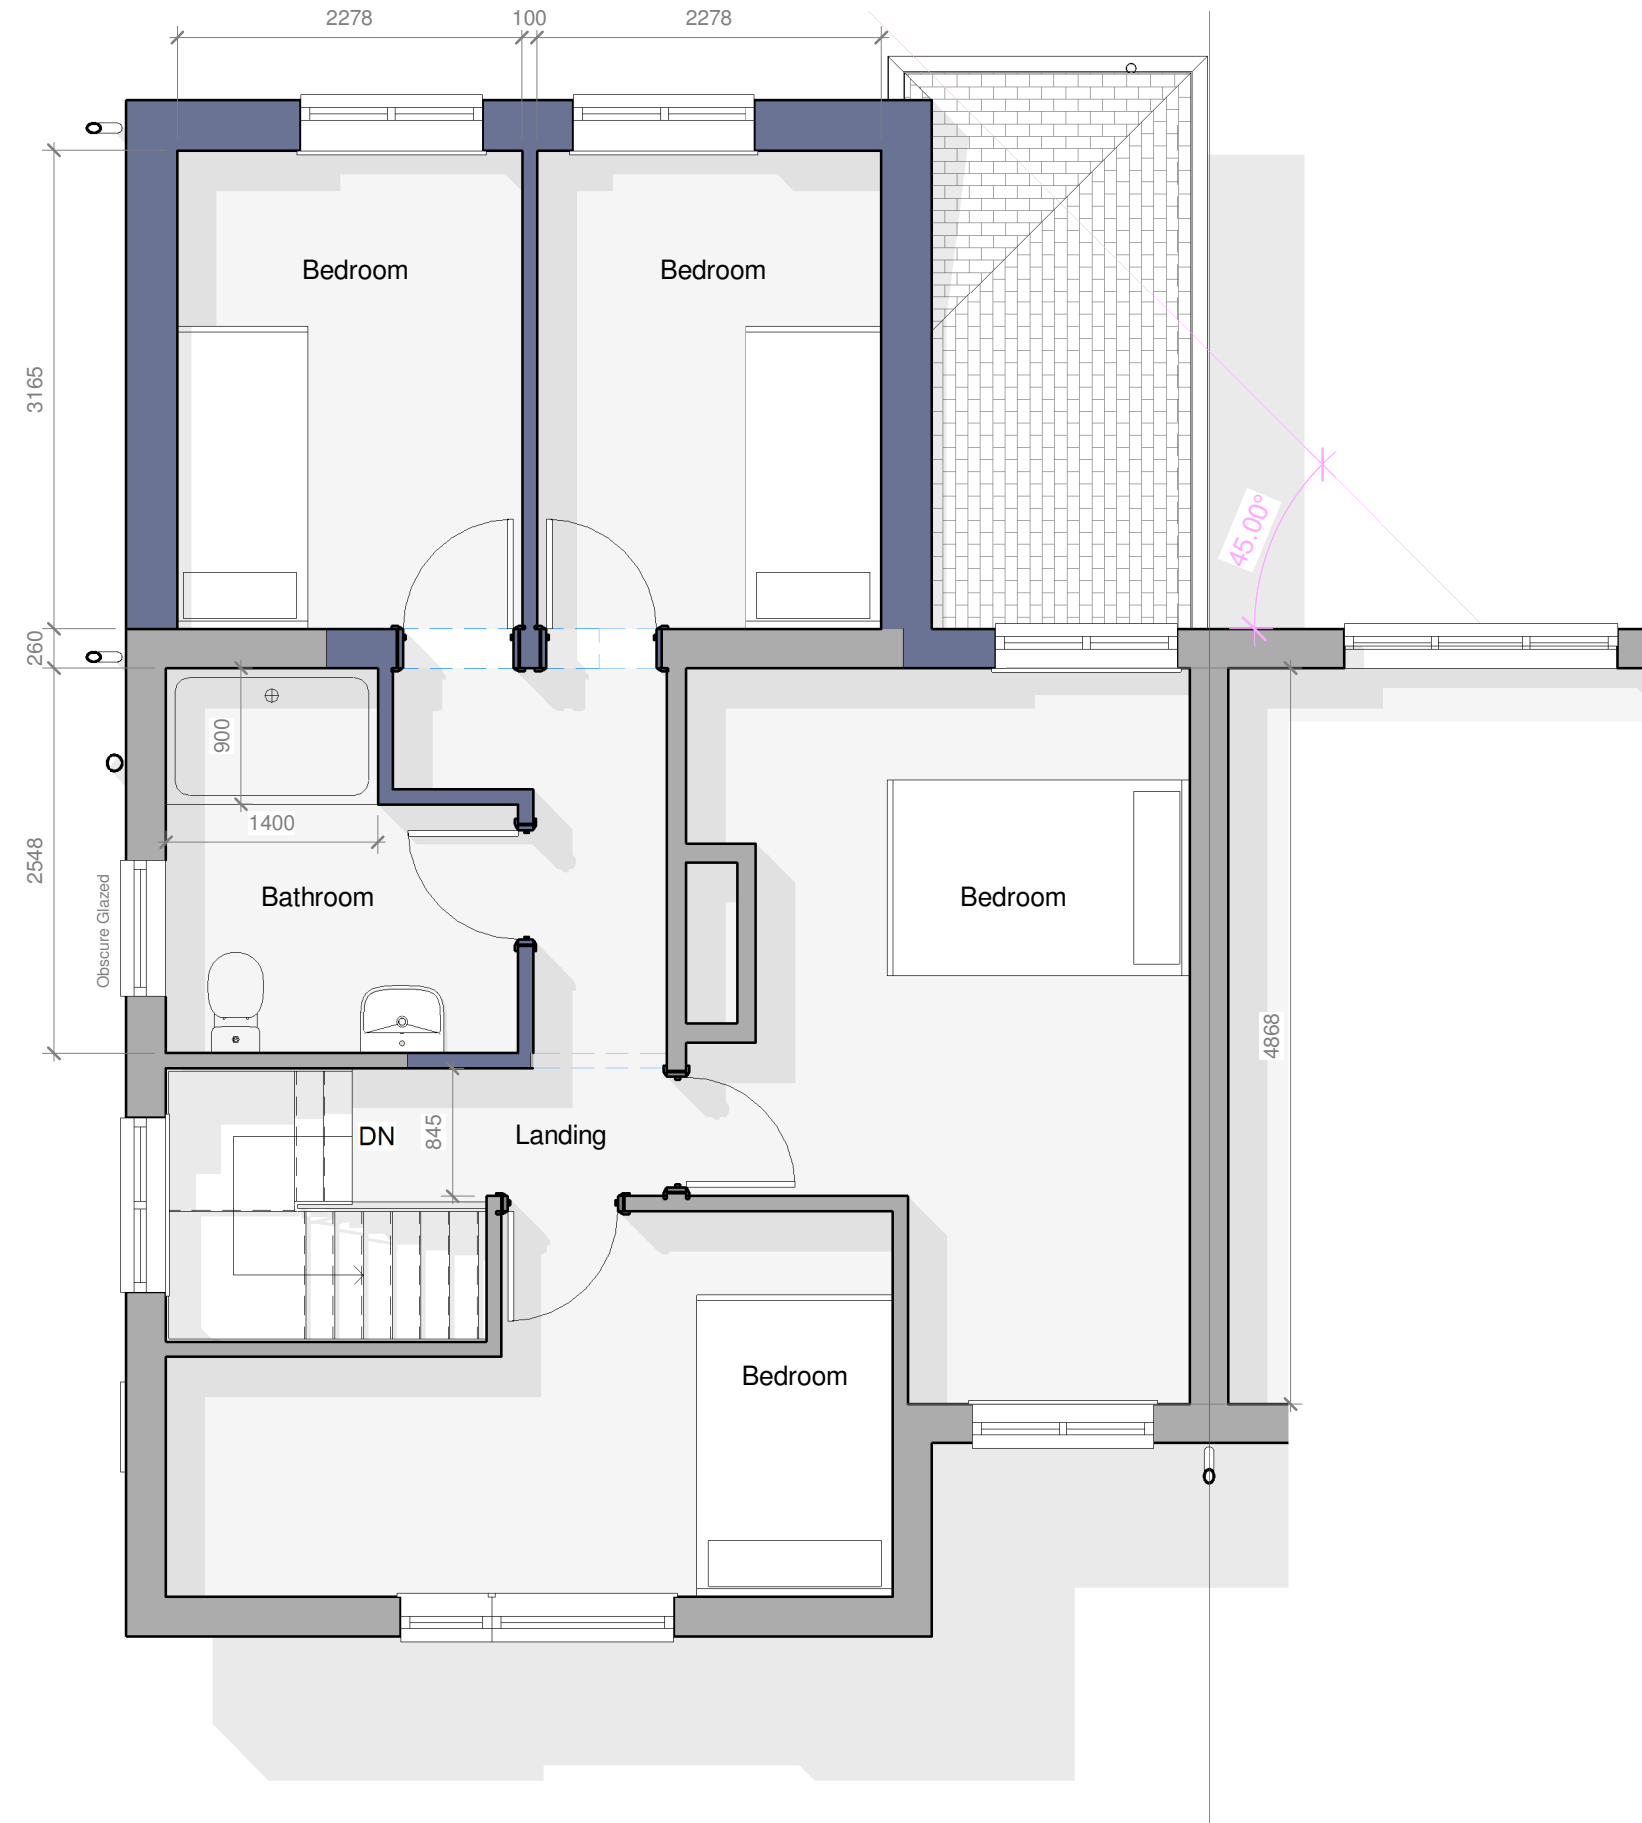

2 First Floor Plan
1 : 50

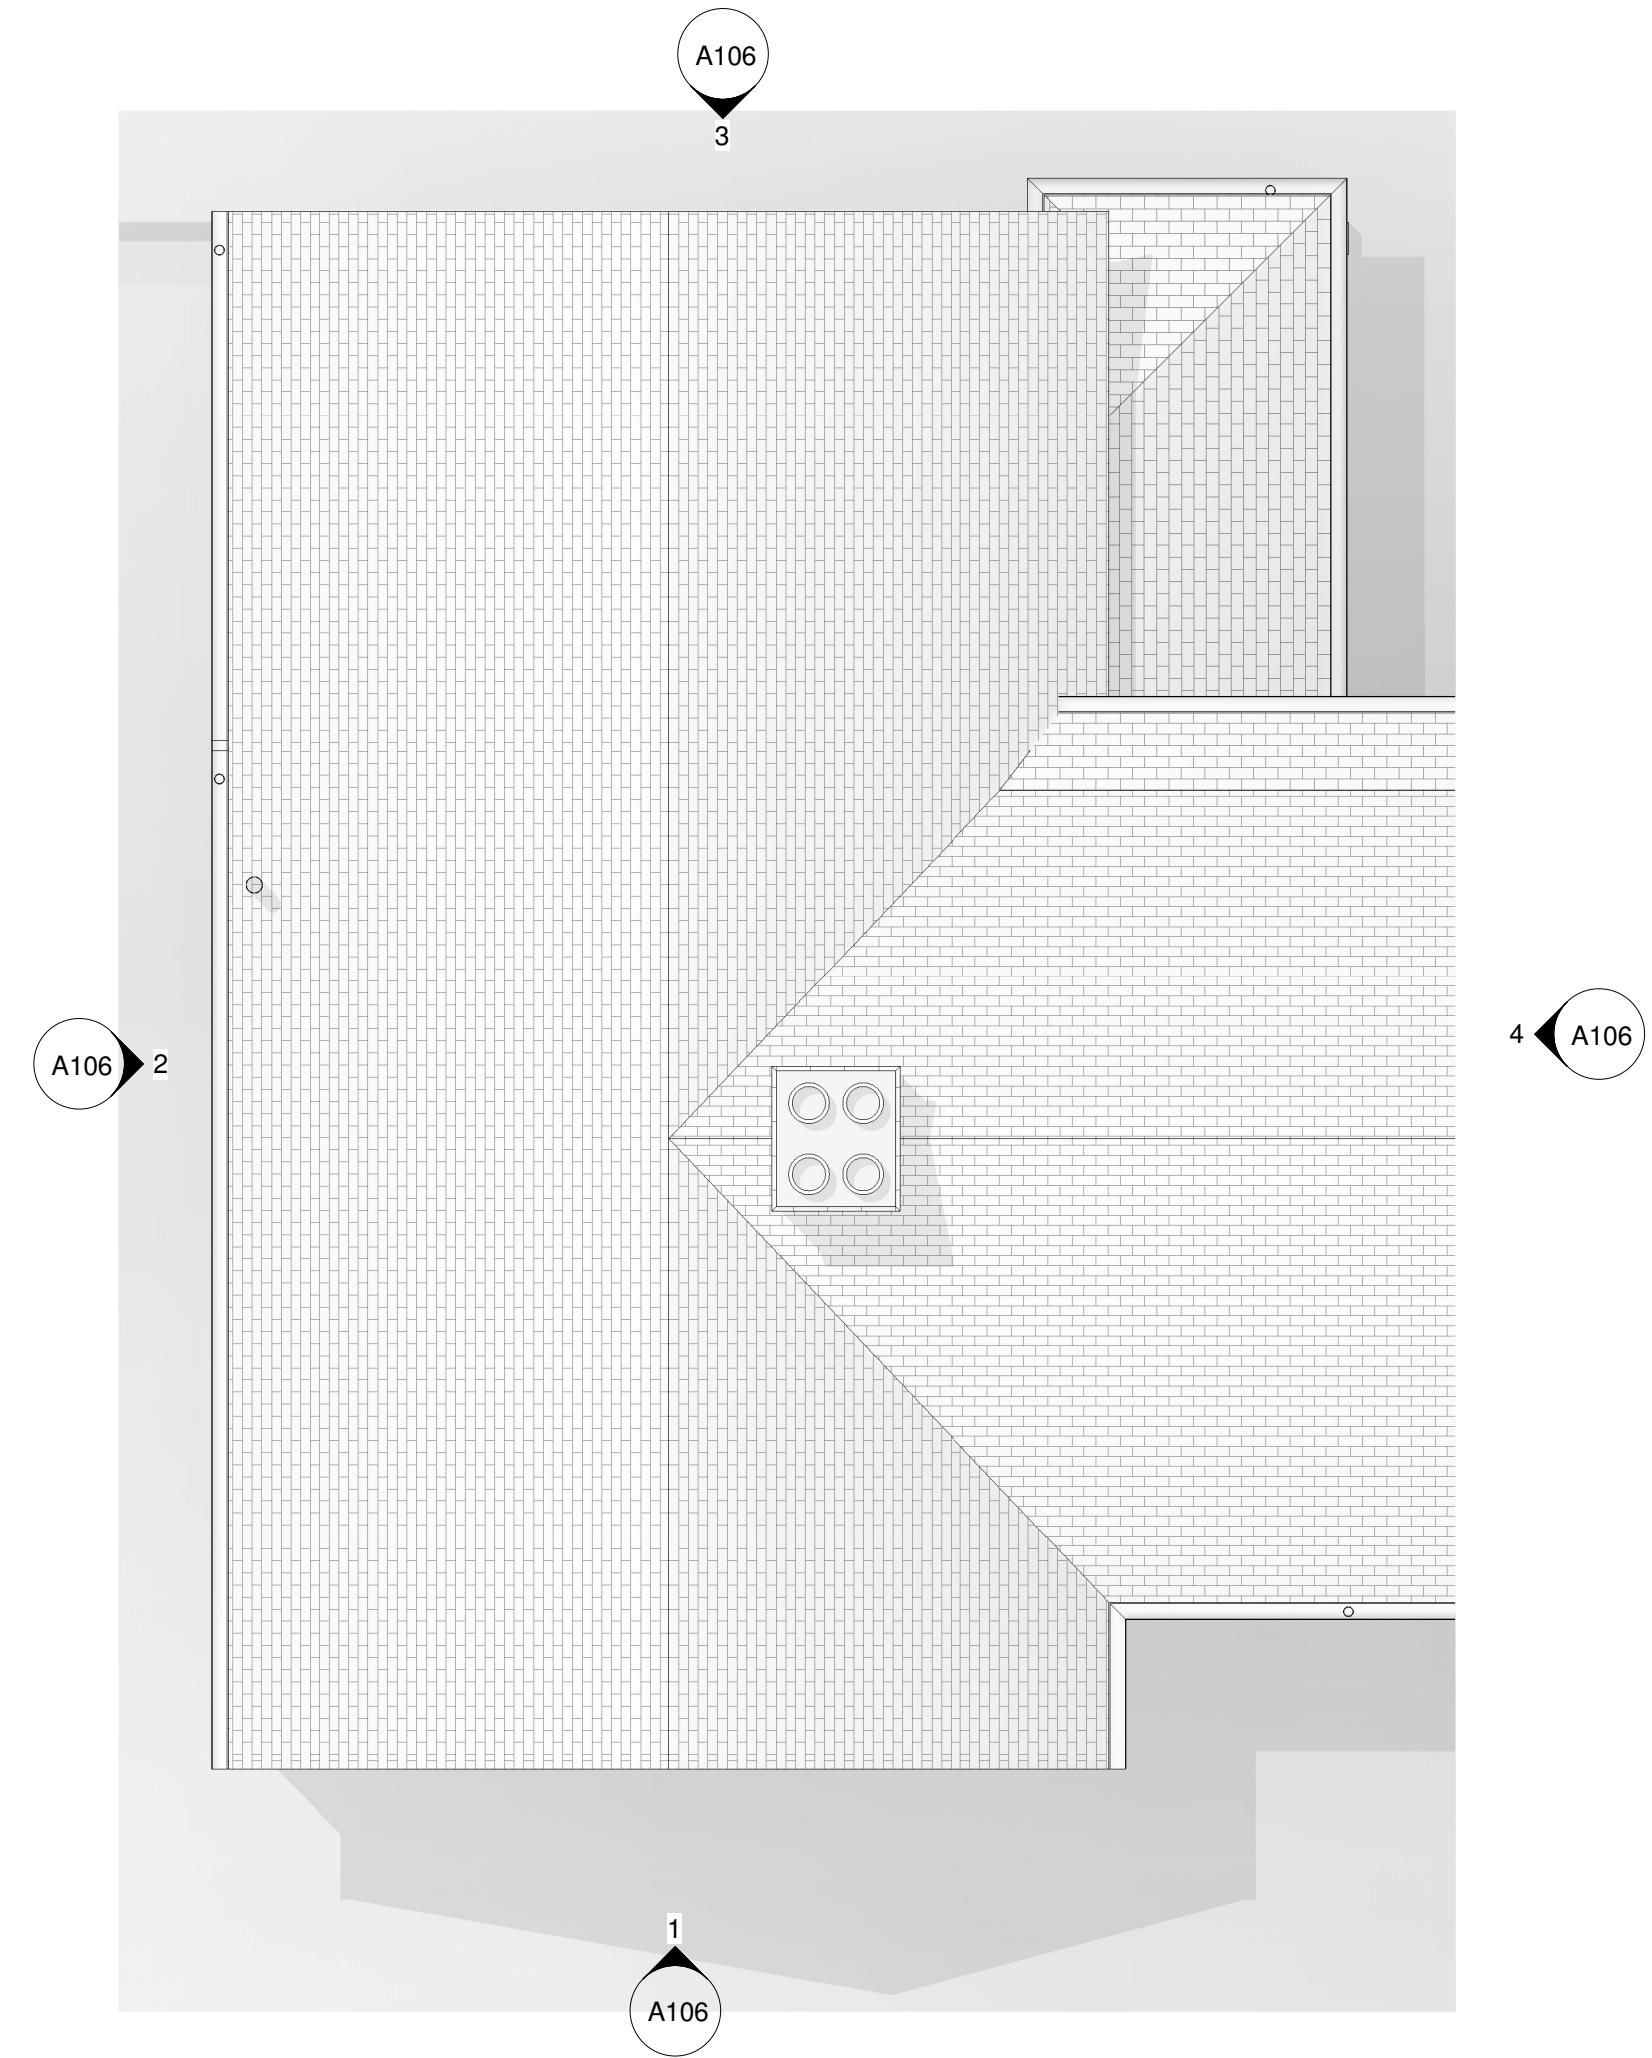

3 Roof Plan
1 : 50

LEGEND:	
	Existing construction to be retained.
	Existing construction to be demolished.
	Proposed new construction.

EXTERNAL MATERIALS:	
External Walls	- Painted Render over painted brick plinth.
Pitched Roof	- Plain tiles to match existing.
Fascia	- UPVC
Windows	- UPVC
Doors	- Composite
Bifold Doors	- Powder coated aluminium.
Rainwater Goods	- UPVC

0 1 to 50 5m				
Rev	Date	Details	Drawn	Checked

Project/Client:	Project No:
8 Nightingale Way	Project Number
	Dwg No:
	A105
	Rev:
Drawing:	Scale:
Proposed Plans	1 : 50 @A1
	Drawn By: Date:
	Author
	Checked By: Date:
	Checker

