




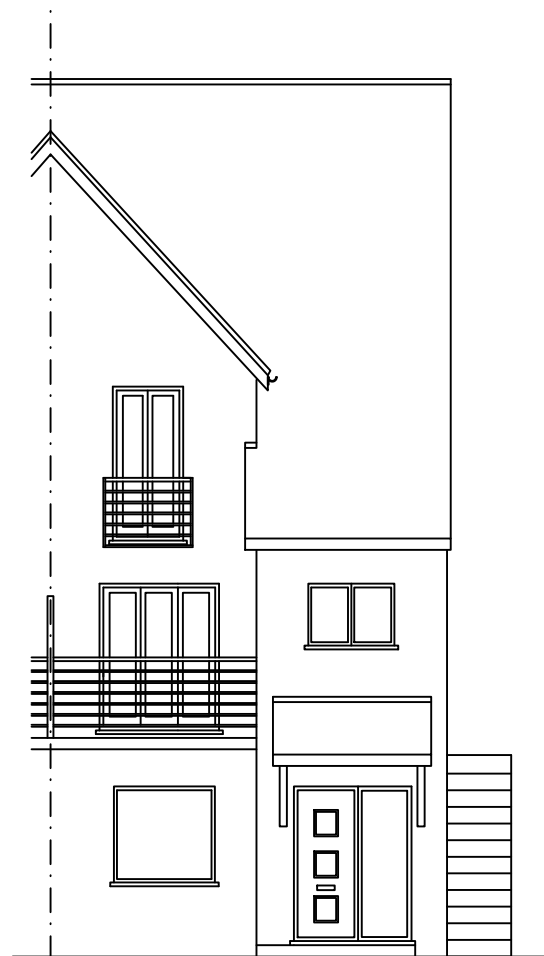


EXISTING FRONT ELEVATION

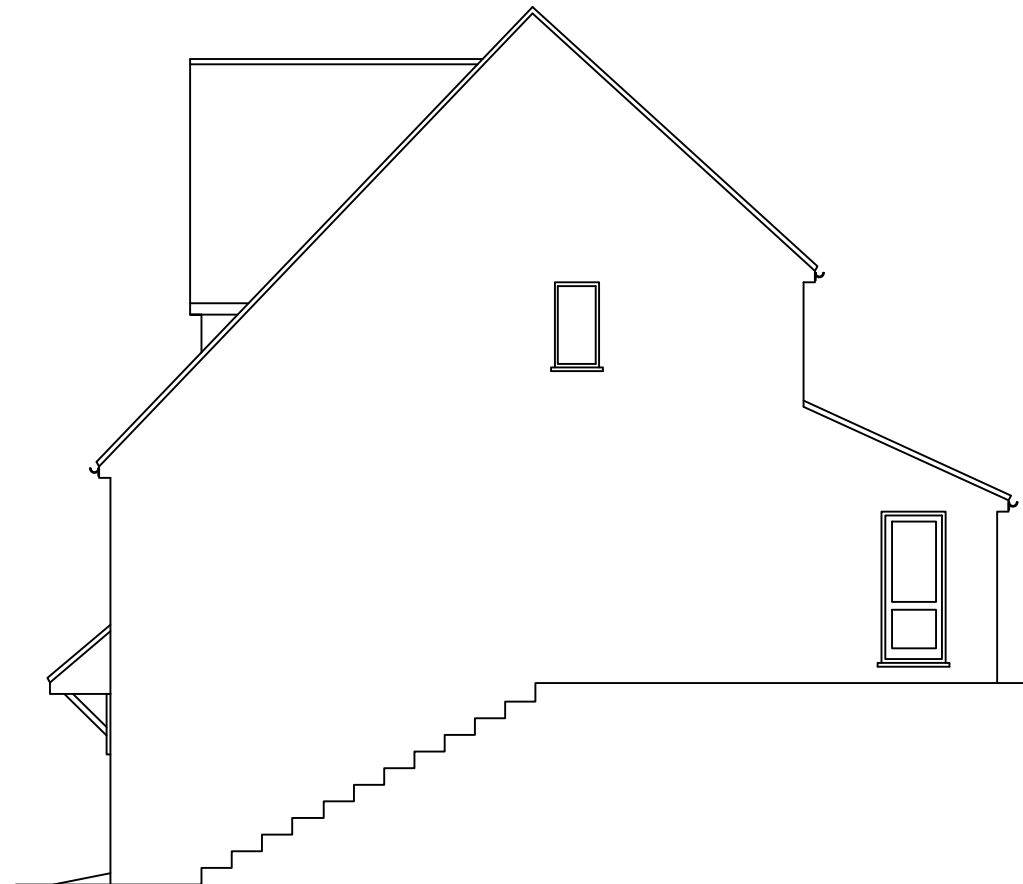

EXISTING SIDE ELEVATION

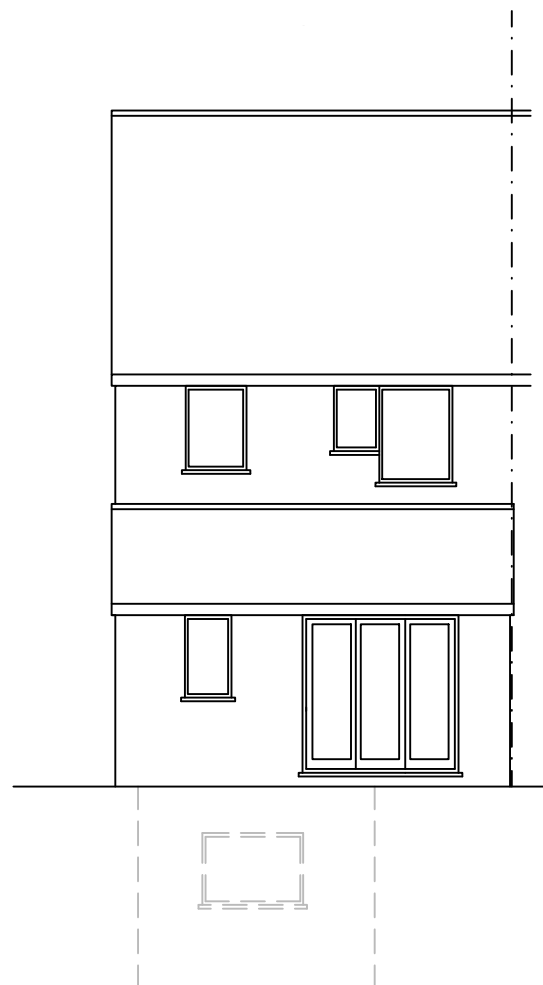


EXISTING REAR ELEVATION

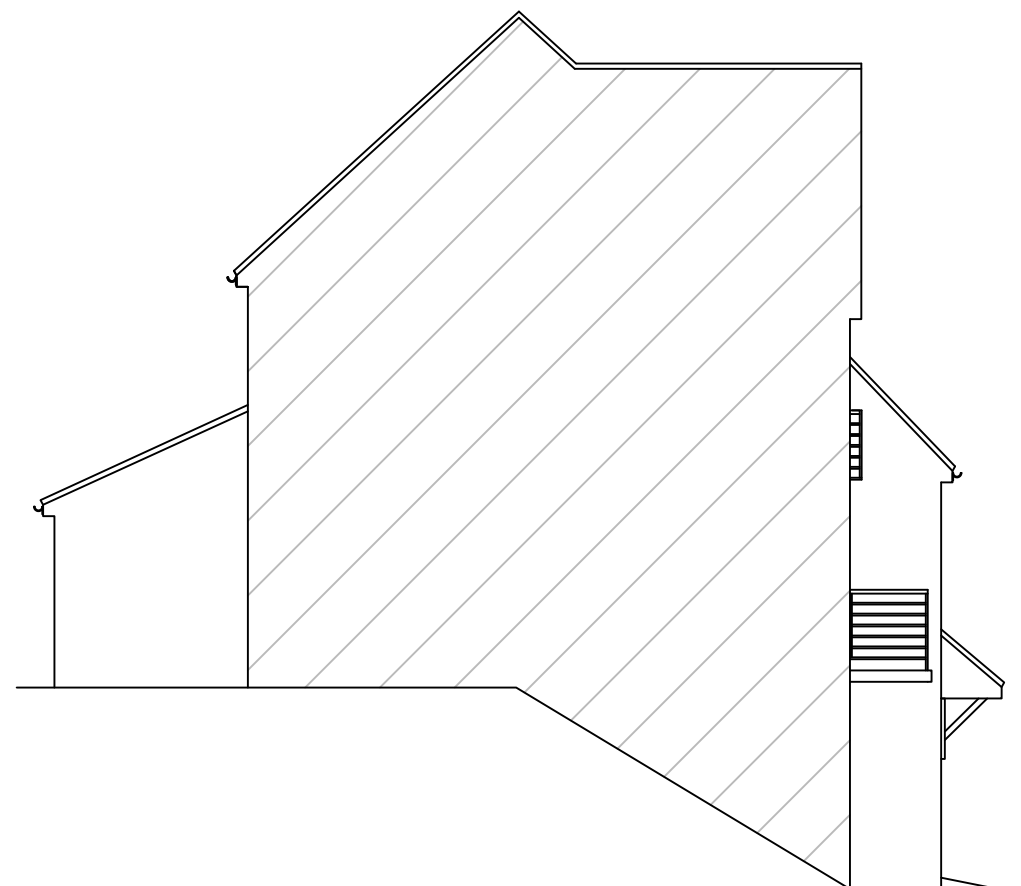

EXISTING SIDE ELEVATION

Notes

All drawings to be signed off by building control before the commencement of any works. If works commence on a Building Notice, the Builder/property owner commences works at their own risk and ELA Design (or its Officer's) cannot accept and liability whatsoever for these works carried out.

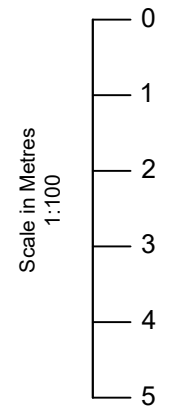

| Rev | Date     | Details    | By |
|-----|----------|------------|----|
| A   | 25/02/25 | Revision A | CE |

Project: Loft Extension

Drawing: Existing Elevations

Address: 28 Nursery Hill, St Andrews Place, Hitchin, Herts, SG4 9GD

Drawing N°: ELA/2 Rev: A

A3 Scale: 1:100 Drawn By: CE Job No: 3191 Date: 25/02/25



www.ela-design.co.uk

ELA Design  
Beechcroft  
Riverside Avenue  
Broxbourne  
Herts  
EN10 6RA

Tel: - 07979510821