



Materials Legend	
1	Vertical T&G cladding - Cedral Cocoa Brown C78
2	Facing brickwork to match existing dwelling.
3	Aluminium casement windows in dark grey to match existing
4	New aluminium sliding doors, Anthracite RAL 7016
5	1000x1000mm flat roof window.
6	Black fascia and soffit boards to match existing.
7	Black UPVC rainwater goods.
8	Black EPDM roof membrane.
9	Aluminium powder coated parapet flashing in Anthracite RAL 7016

 

1 PROPOSED - Front Elevation
1 : 100 @A3

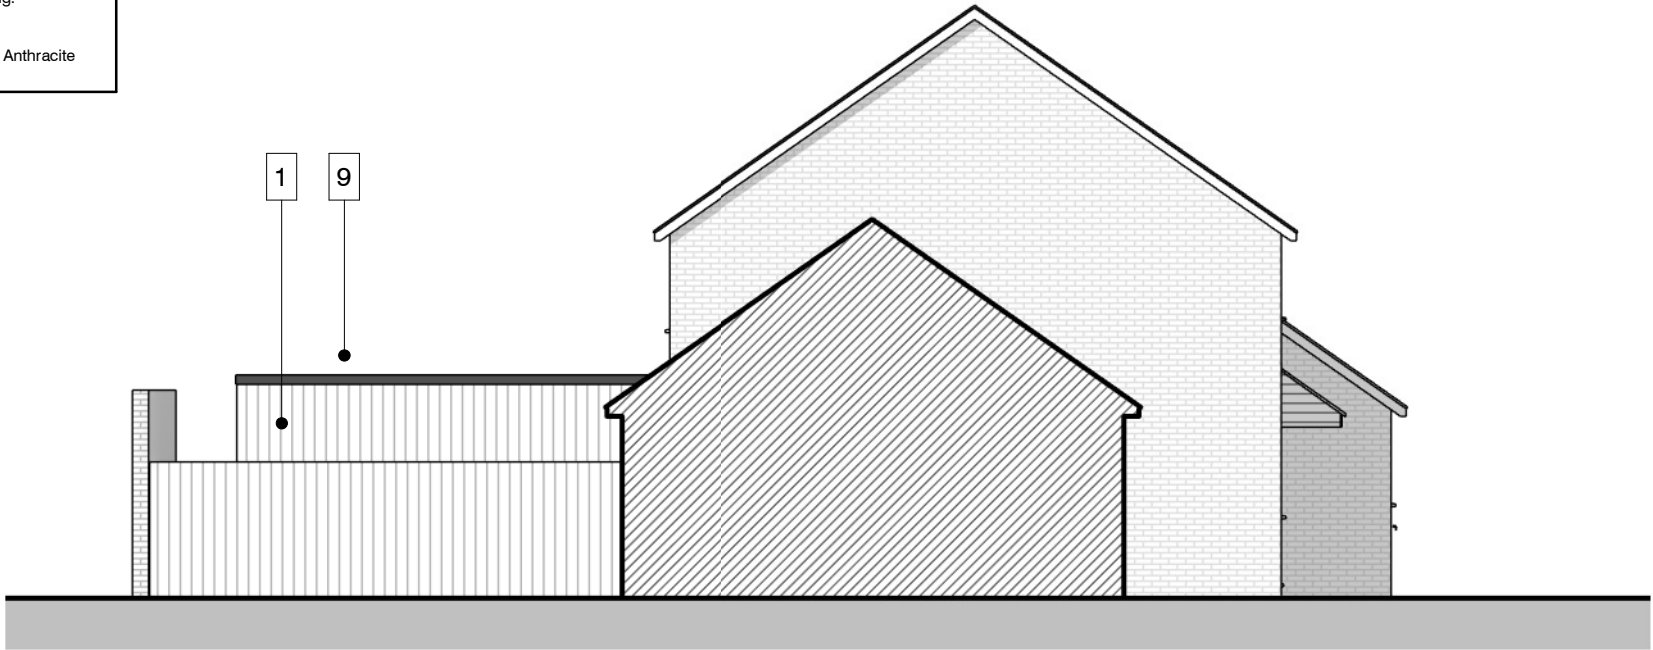

2 PROPOSED - Boundary Elevation
1 : 100 @A3



3 PROPOSED - Rear Elevation
1 : 100 @A3



4 PROPOSED - Side Elevation
1 : 100 @A3

Client: Neil & Karen Davis		Title: Proposed Elevations		Project number: ND-2415		Drawing number: PL210		Revision: B		Revisions:		
Address: 6 Brewery Lane, Baldock		Status: CONST.		Scale: 1 : 100@A3		Drawn by: Author		Date: 03/22/17		Rev	Description	Date
										A	ISSUED FOR COMMENT	23.06.24
										B	PLANNING ISSUE	28.06.24
											PLANNING AMENDMENTS	19.08.24
Sheet Size - A3												