



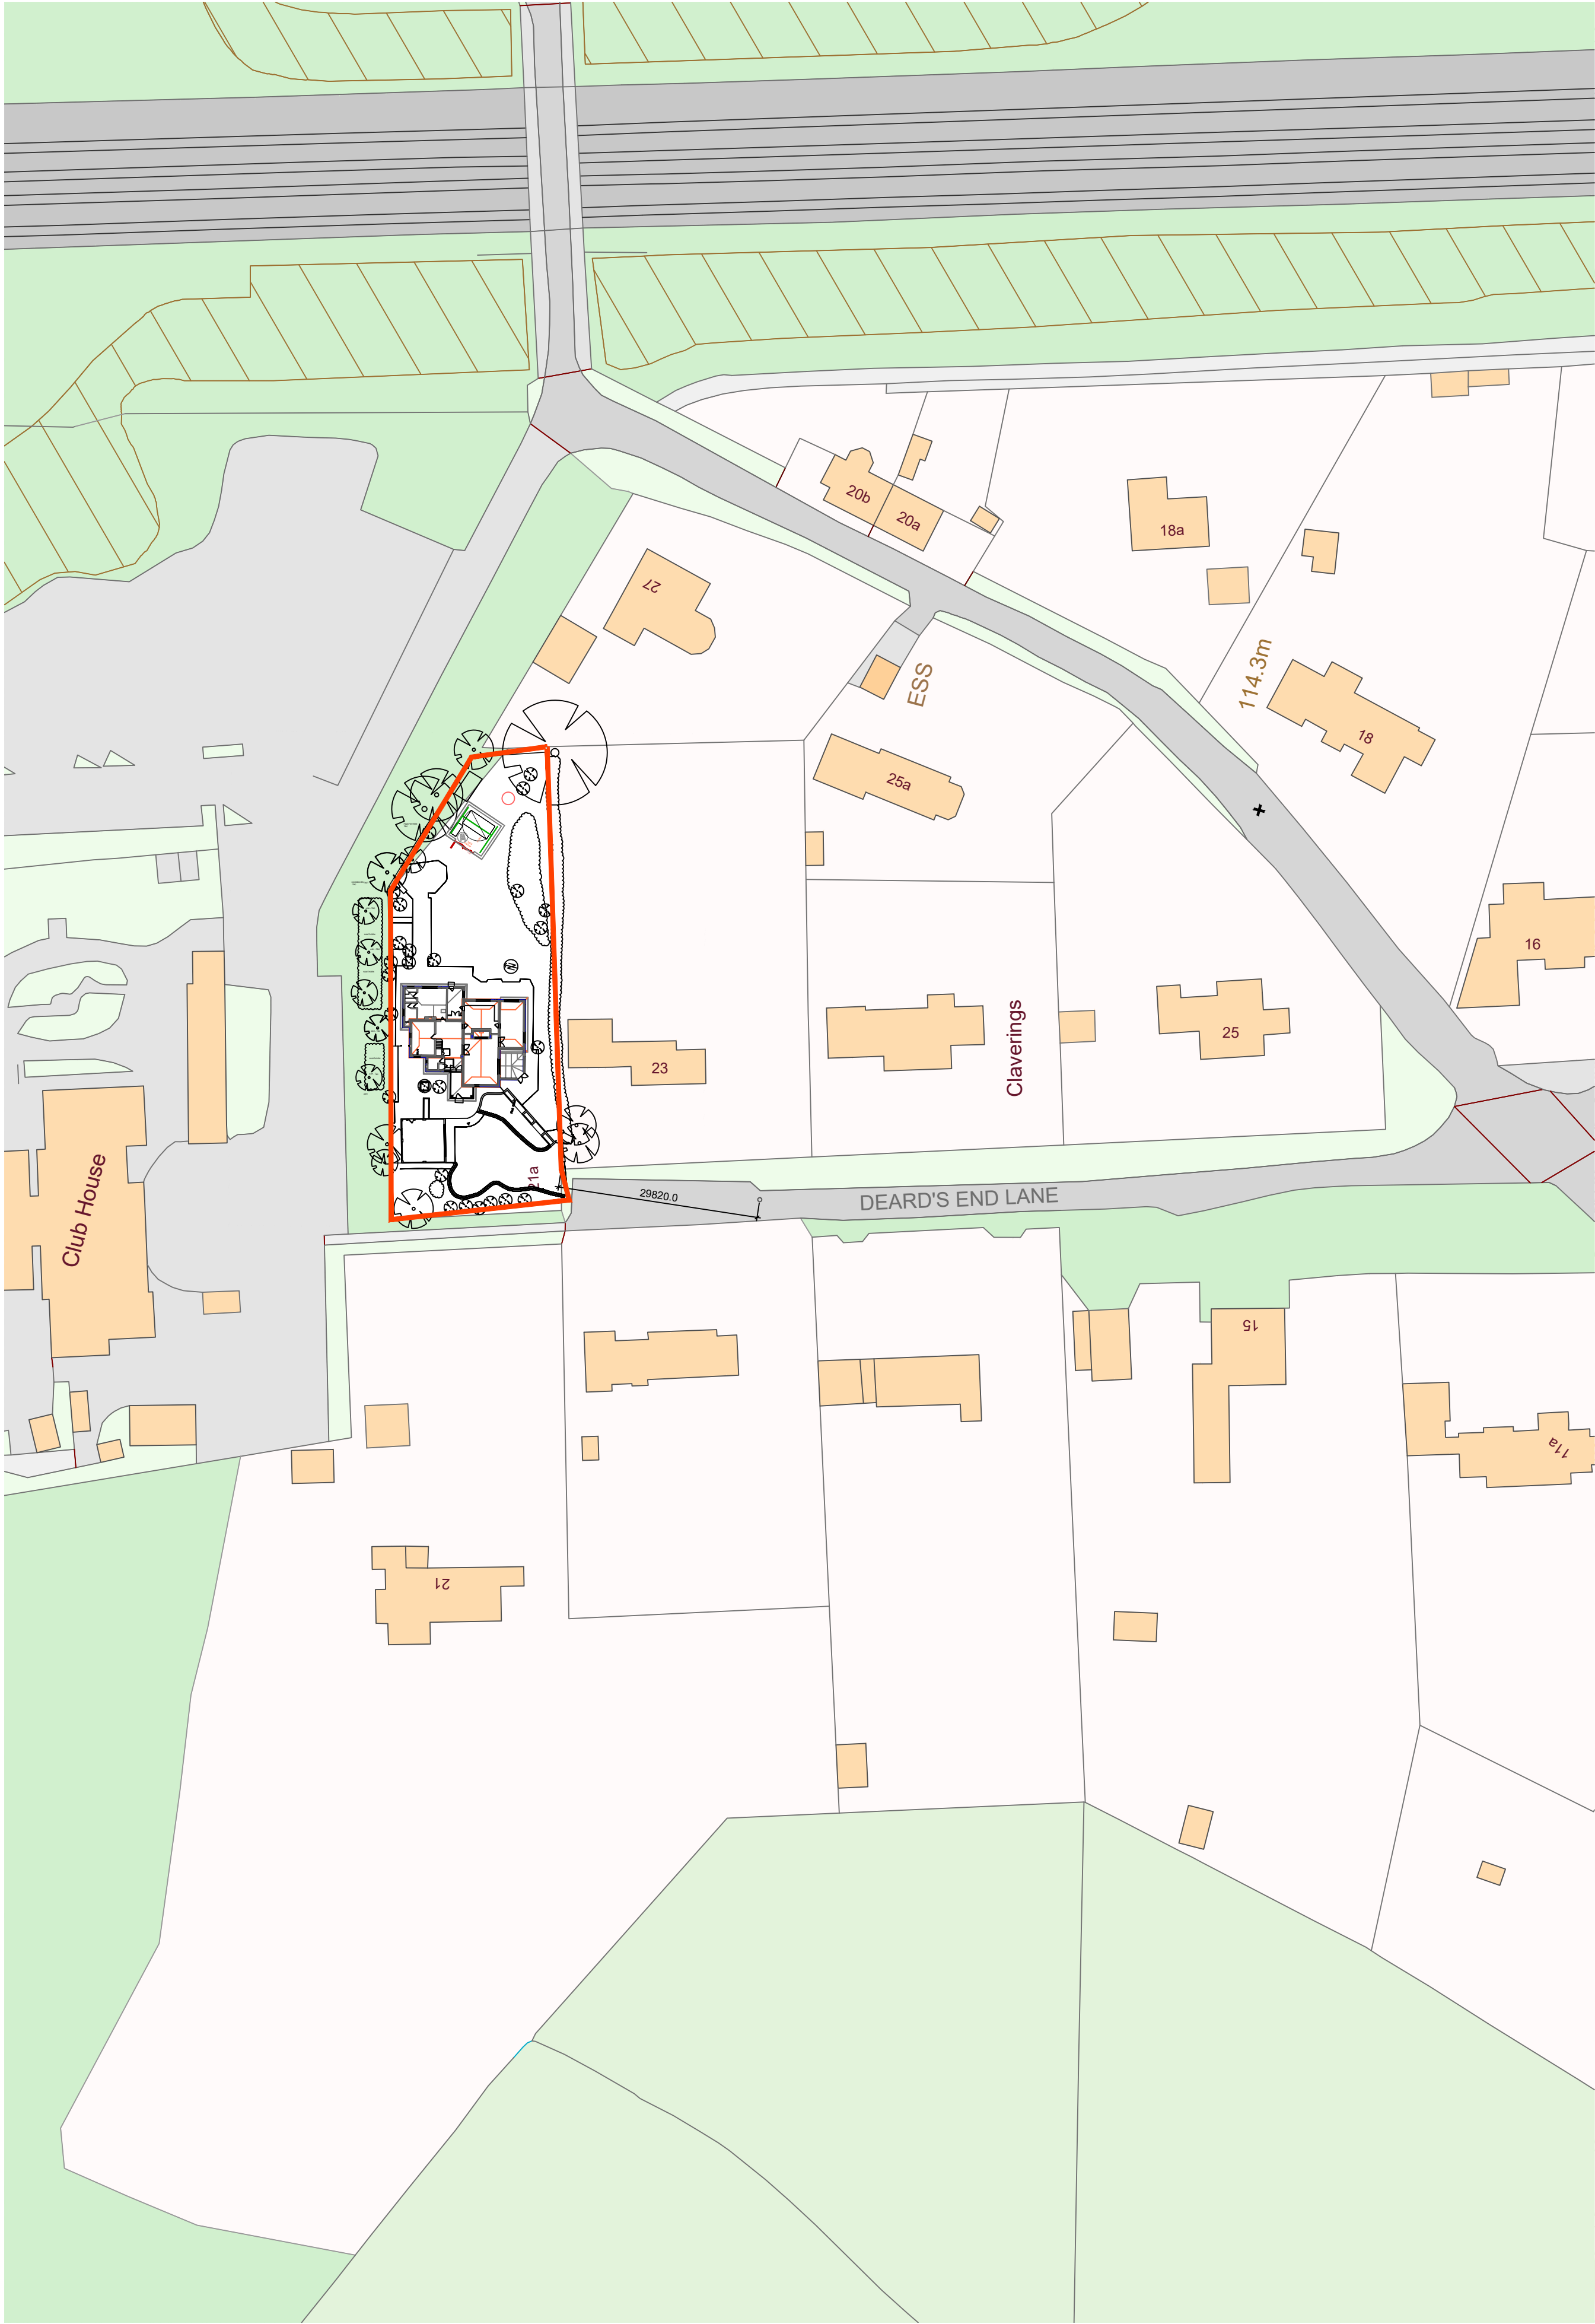

1:1250 50m SITE PLAN 1:1250

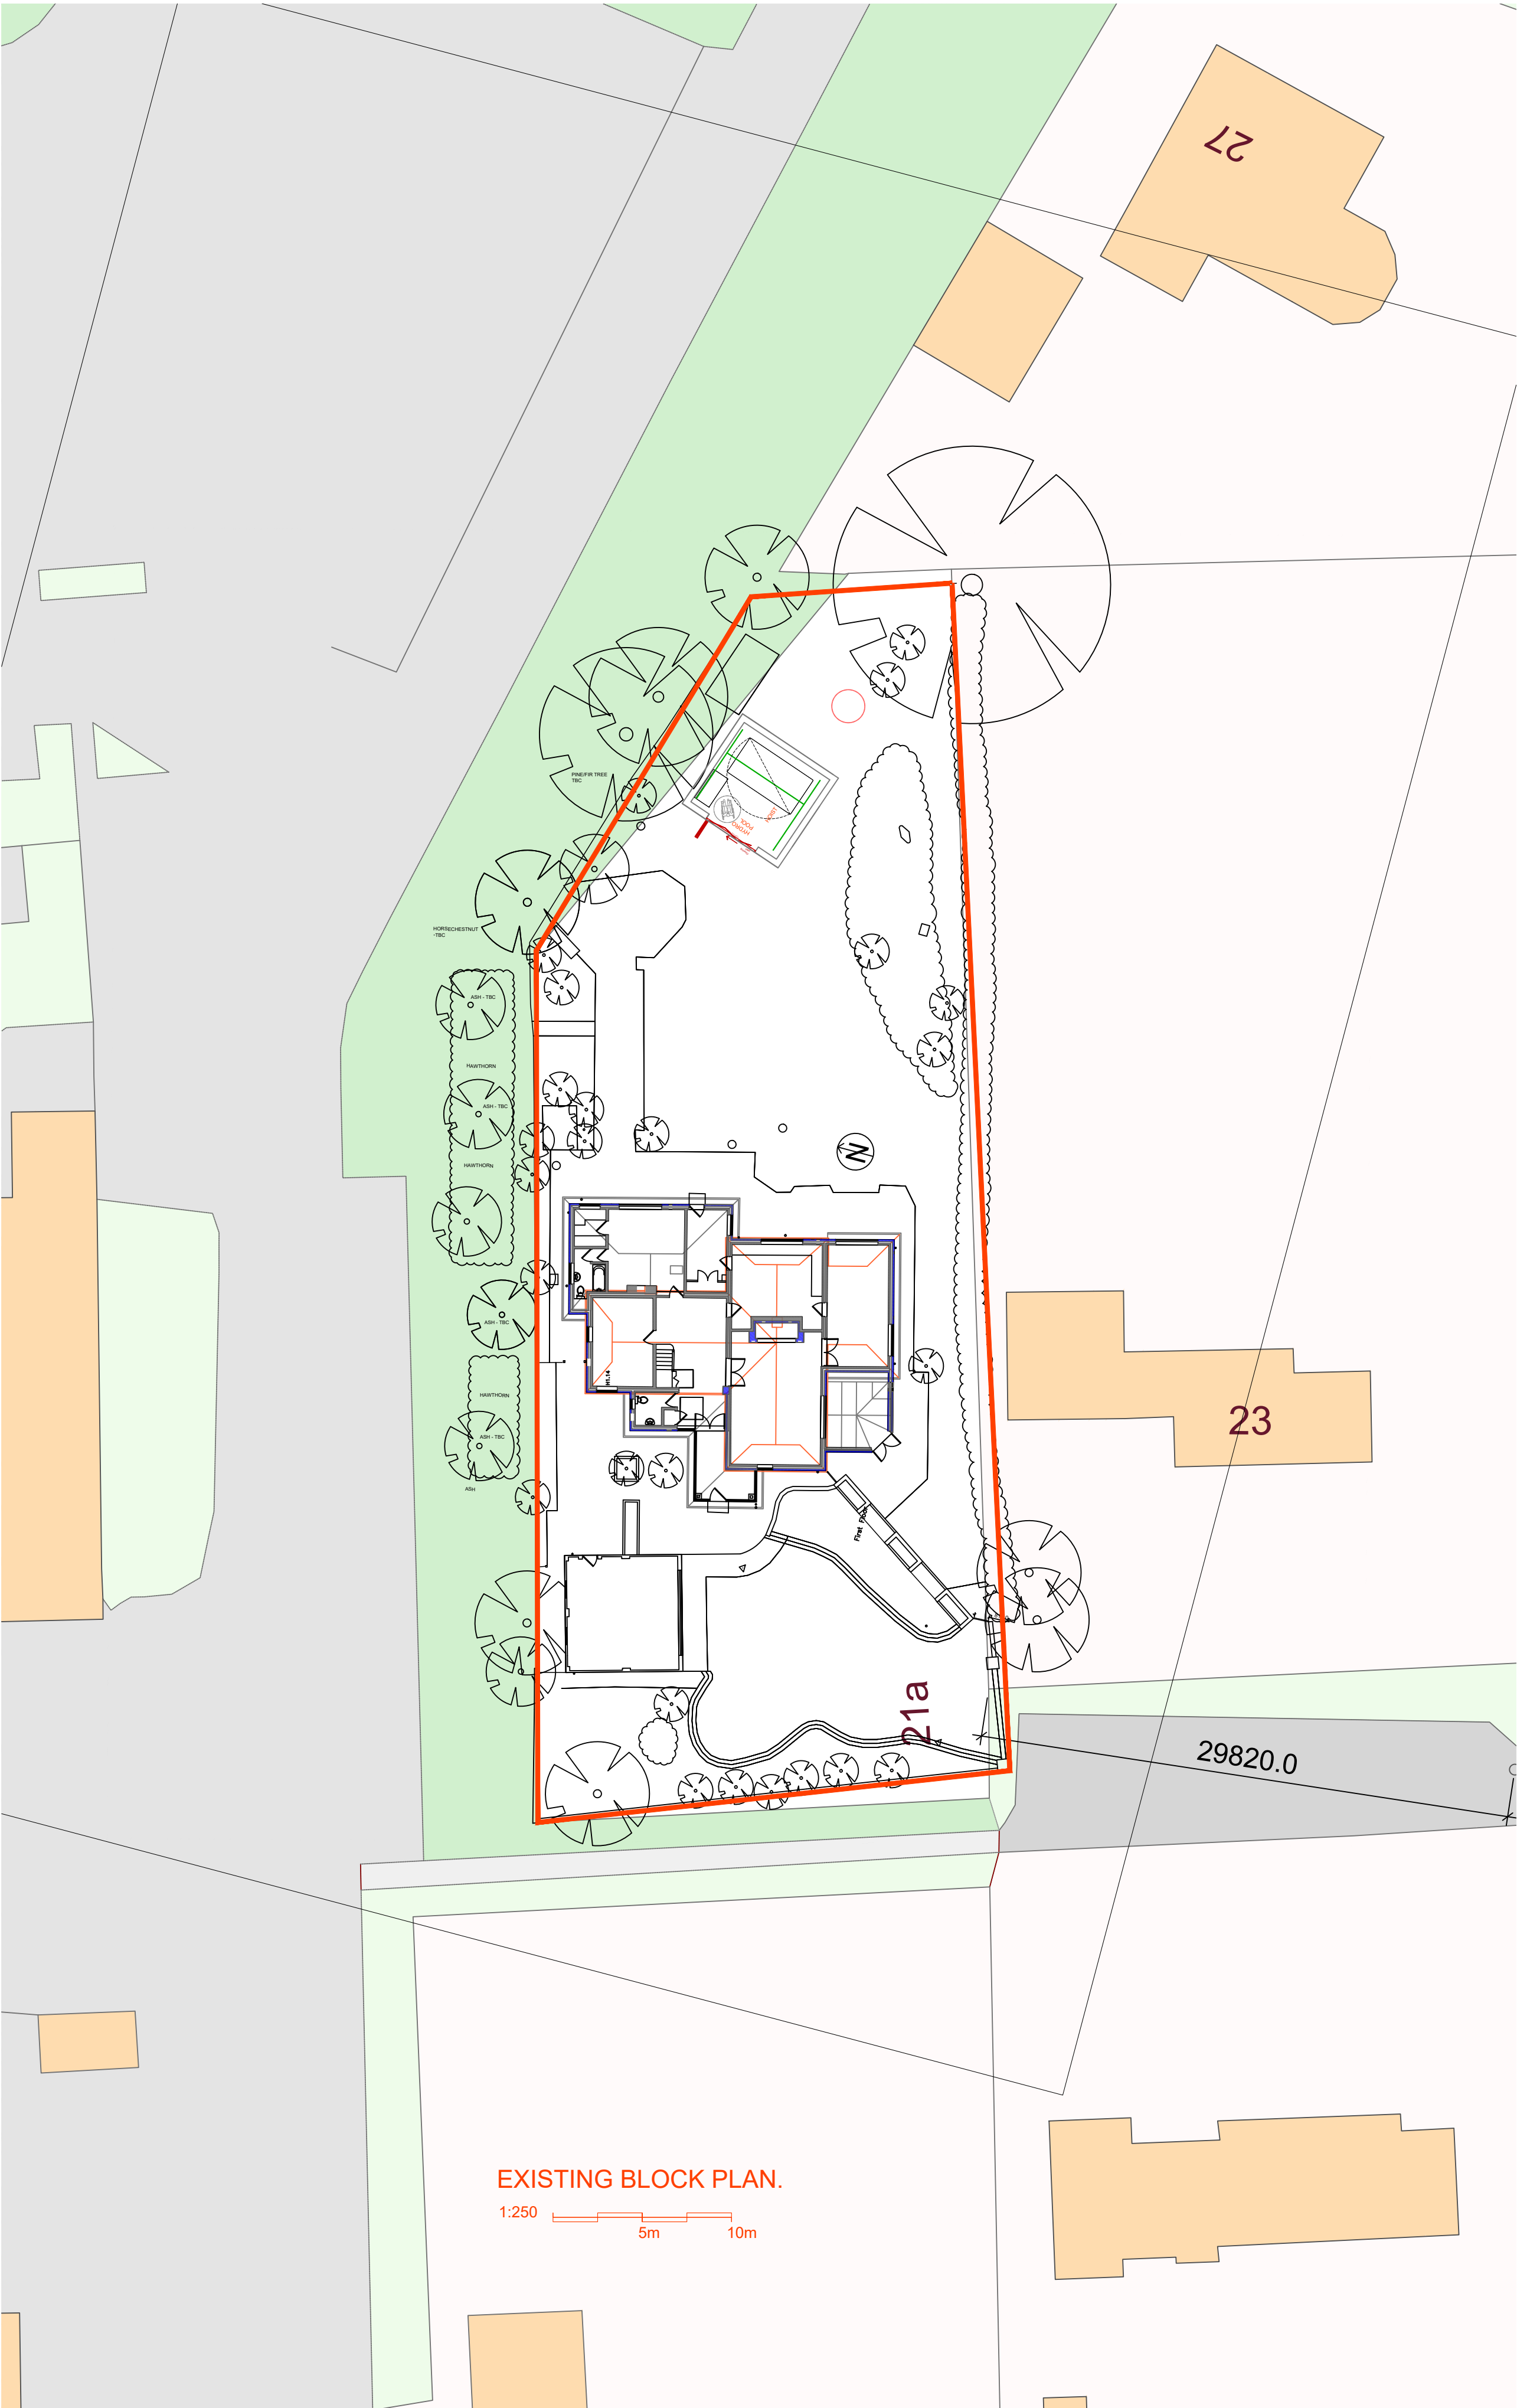

EXISTING BLOCK PLAN.

1:250 5m 10m

Rev	Description	Scale	By
BODEN ASSOCIATES 11 Vernon Avenue Bardon, Nottingham NG9 2NS T: 0115 913 0017 E: admin@bodenassociates.co.uk W: www.bodenassociates.co.uk			
CLIENT: FLORENCE FREEMAN			
PROJECT TITLE & ADDRESS: DEARDS END LANE, KNEBWORTH			
DRAWING TITLE: EXISTING SITE & BLOCK PLANS			
PROJECT NO: 1893	DWG NO: (02/00)	REV: 1:1250@A1-L	SCALE:
DRAWN BY: DB	DATE: 25.06.24	STATUS: Planning	