


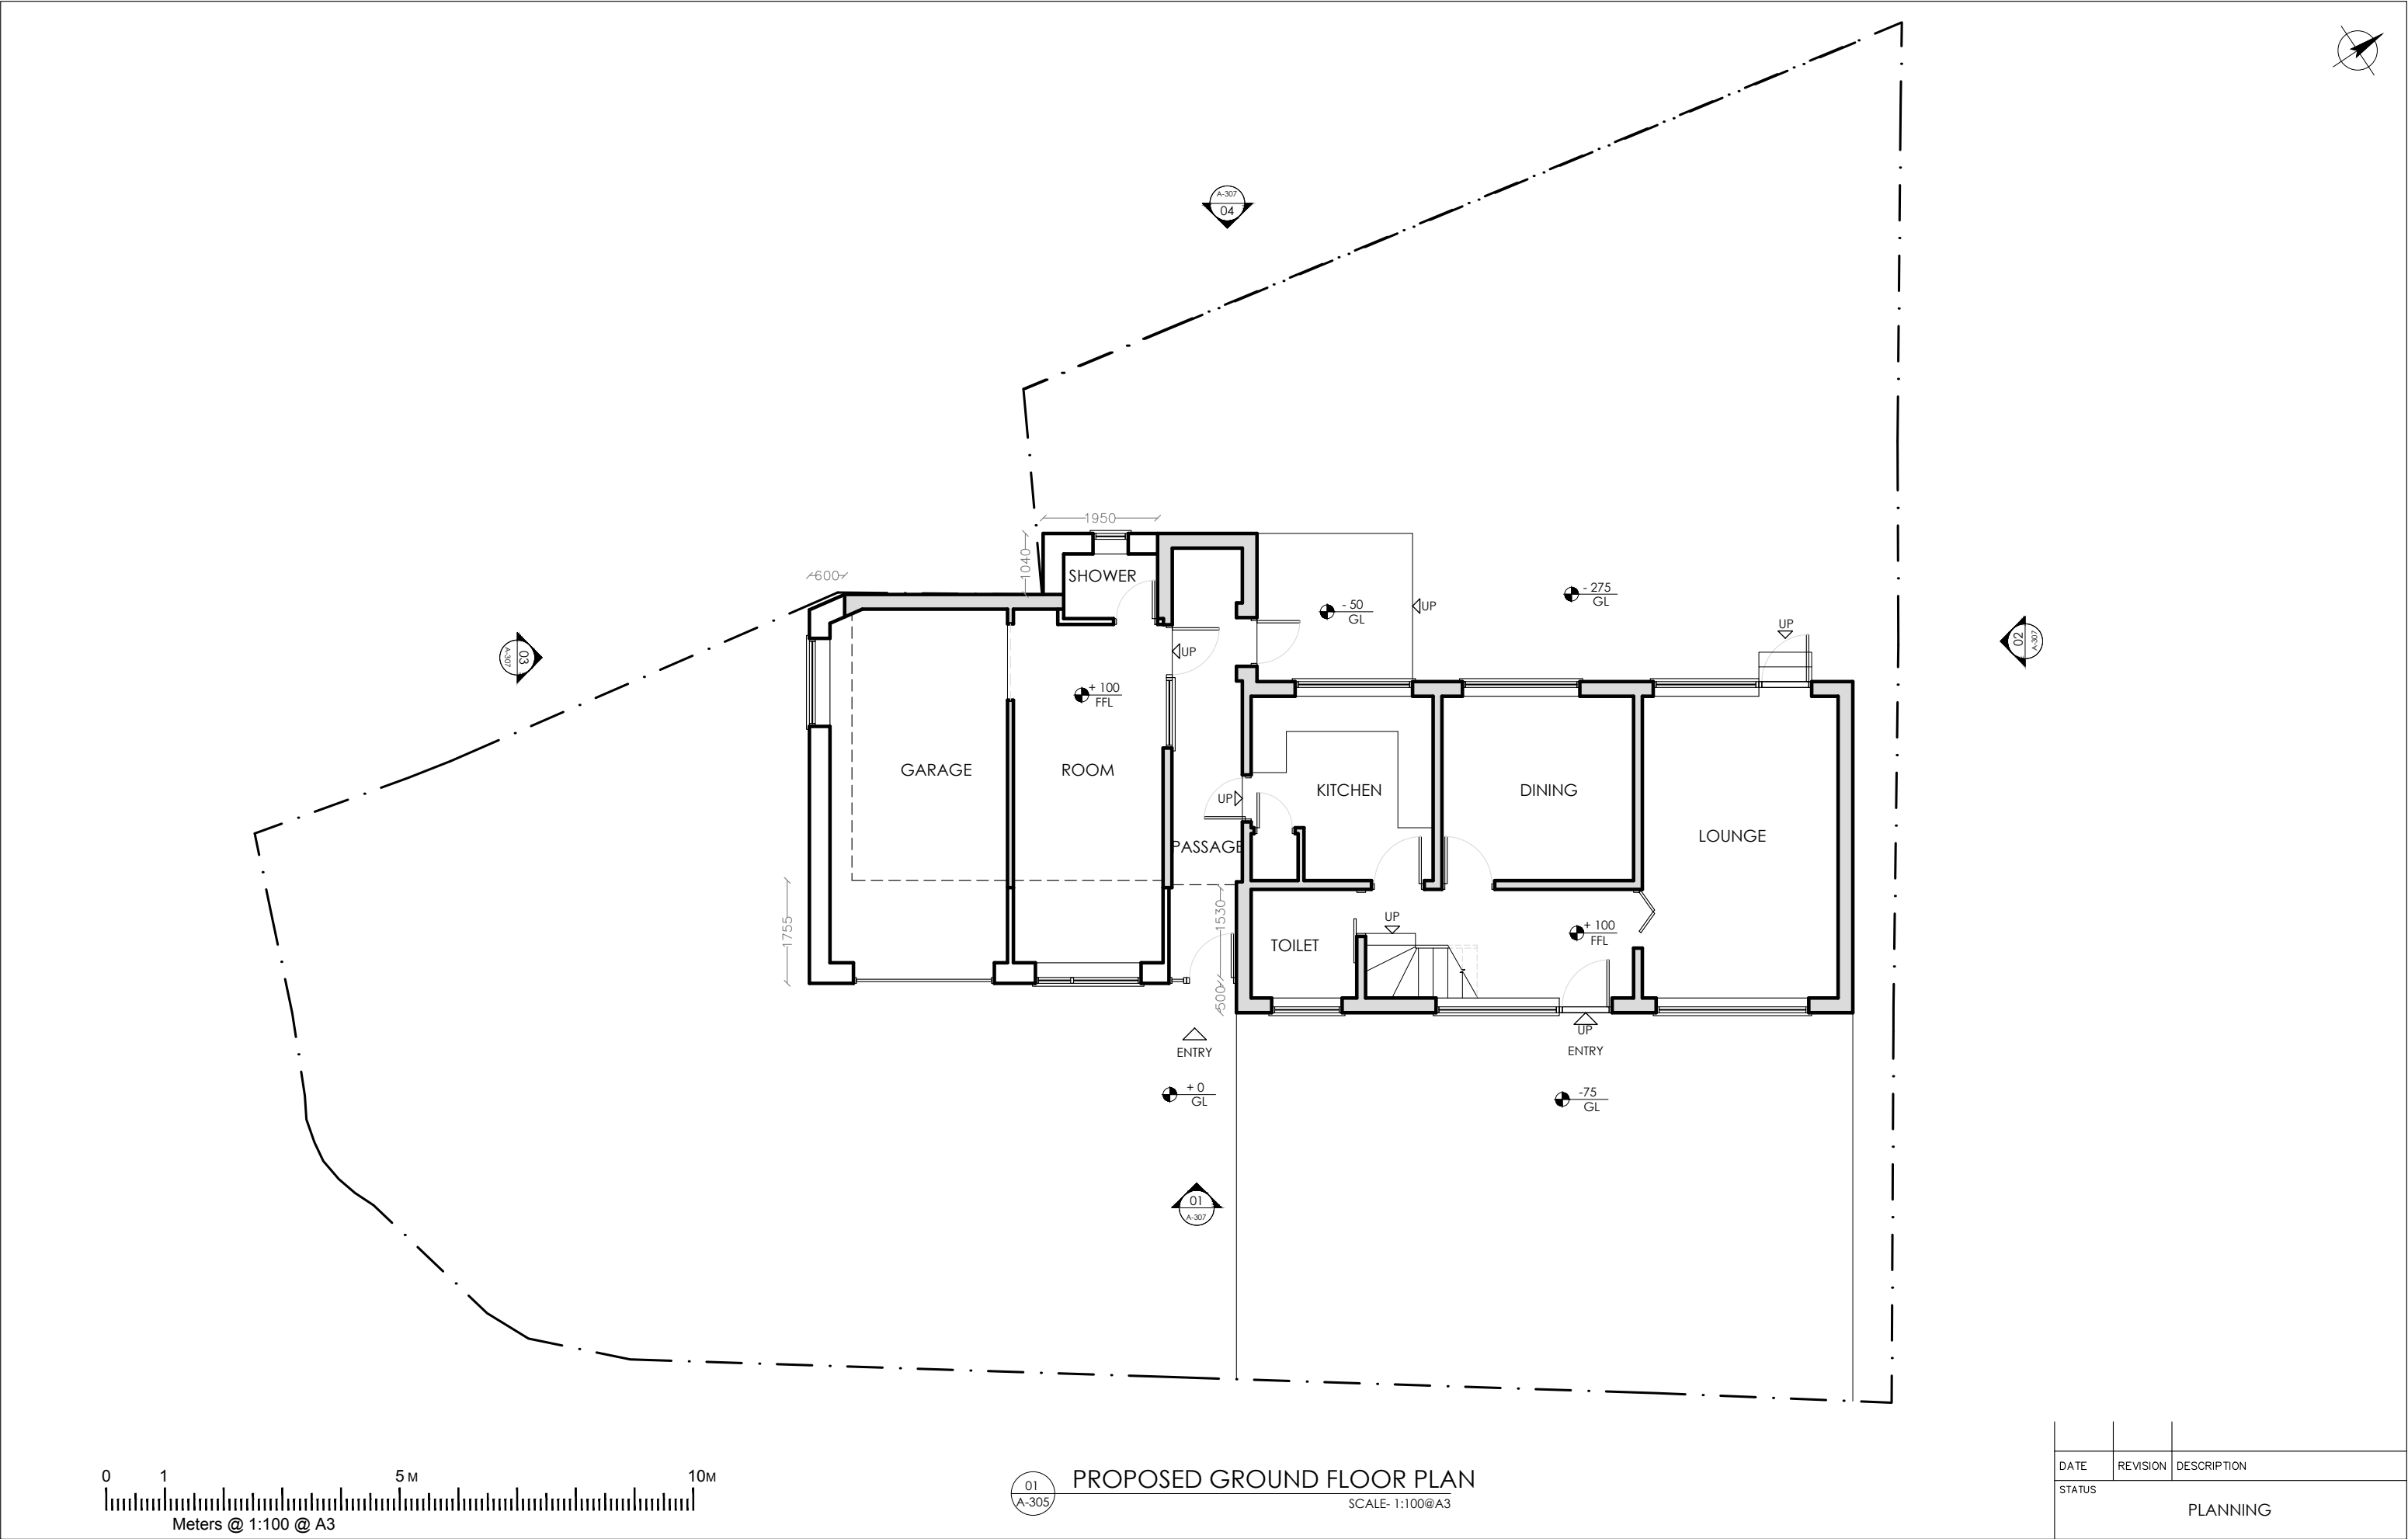

01
A-305

PROPOSED GROUND FLOOR PLAN

SCALE: 1:100@A3

DATE	REVISION	DESCRIPTION
STATUS		PLANNING

