



- NOTES
- This is a planning drawing and should not be used for construction.
 - This document and its design content is copyright ©.
 - It shall be read in conjunction with all other associated project information and consultants documents.
 - 3D images are an illustration only, and are not accurate representations.
 - Refer to scale bar and title sheet to check printing scale.

 

- EXISTING
- PROPOSED
- REMOVALS

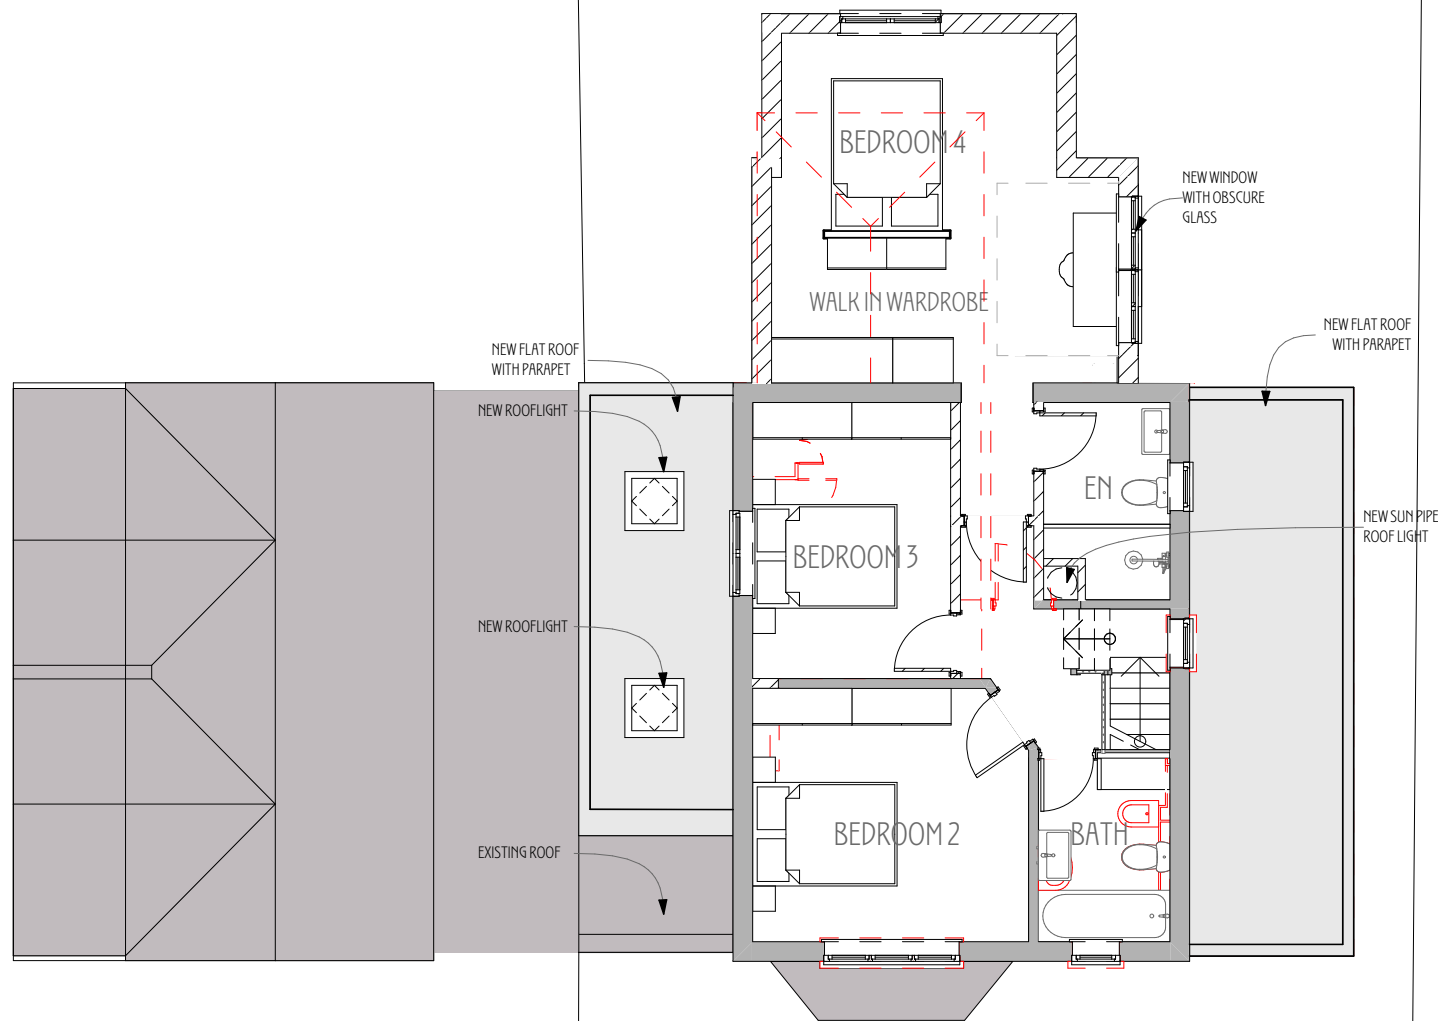

PLANNING & LHF

Rev	Issued By	Details	Date
-	AG	ISSUED TO CLIENTS	07/08/24
A	BB	PLANNING & LHF ISSUE	17/09/24
B	BB	OBSCURE GLASS TO DORMER WINDOW UPDATE	06/11/24
C	BB	UPDATE FOLLOWING LHF COMMENTS	20/11/24
D	BB	PV PANEL UPDATE	03/12/24

PROJECT TITLE
153 Baldock Rd, Letchworth
Garden City

DRAWING TITLE
Proposed First
Floor Plan (A3)

SCALE
1:100 @ A3

DATE
December 24
DRAWN/CHKD
BB / AG

DRAWING No.
2401/PD/203
REV
D

NORTON STUDIO ARCHITECTS
HISTORIC AND SUSTAINABLE BUILDING SPECIALIST

ARCHITECT ACCREDITED IN BUILDING CONSERVATION

5 Croft Lane - Norton - Letchworth Garden City - Herts - SG6 1 AS
t - 01462 374035
w - www.nortonstudio.co.uk

RIBA
Chartered Practice

Norton Studio & Norton Studio Architects are a trading style of Norton Studio Conservation Architects LTD.
Registered in England and Wales number 15262283.
Registered office: Unit 1b Forus Four, Fourth Avenue, Letchworth Garden City, Hertfordshire SG6 2TU

arb
Architects
Registration
Board