

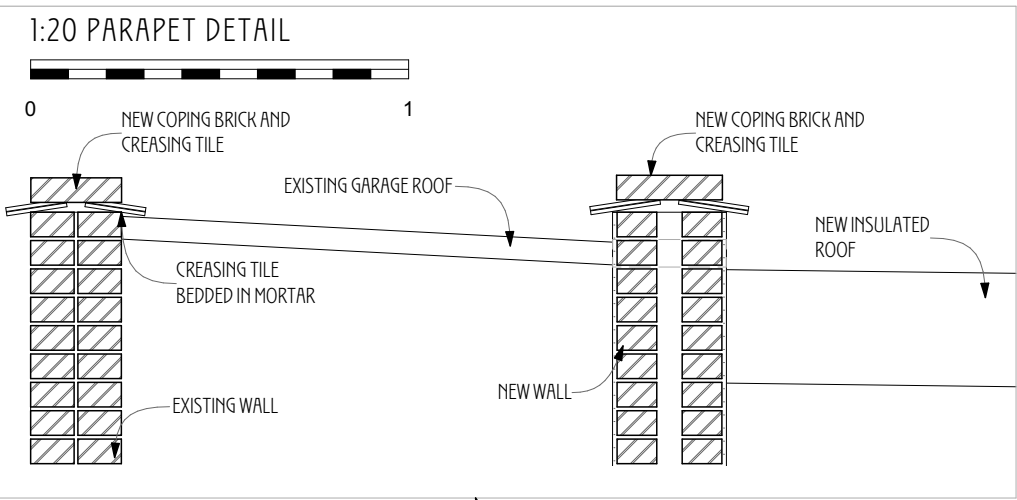


NOTES

- This is a planning drawing and should not be used for construction.
- This document and its design content is copyright ©.
- It shall be read in conjunction with all other associated project information and consultants documents.
- 3D images are an illustration only, and are not accurate representations.
- Refer to scale bar and title sheet to check printing scale.

 

- EXISTING
- PROPOSED
- REMOVALS

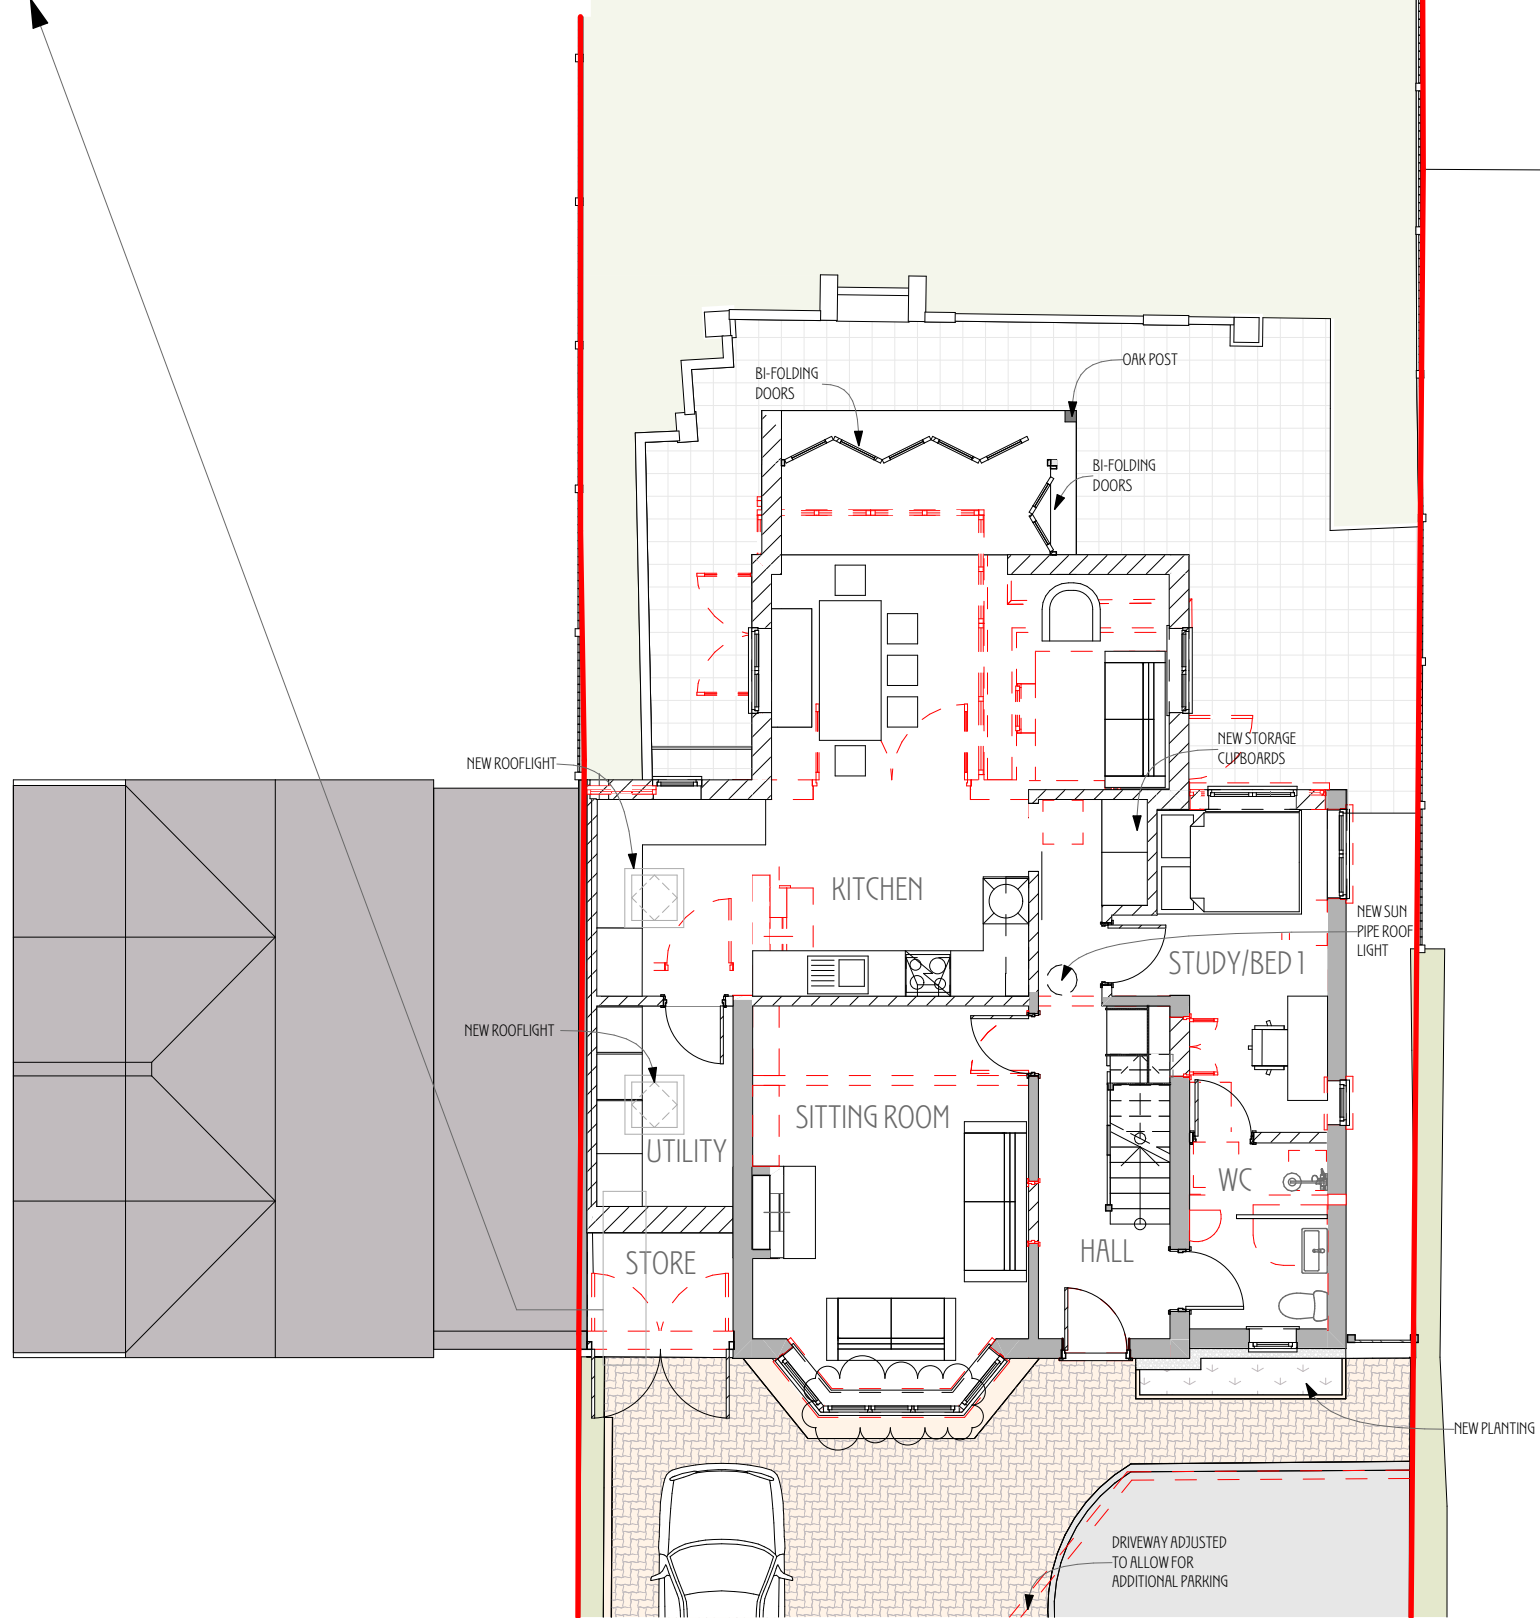

PLANNING & LHF

Rev	Issued By	Details	Date
-	AG	ISSUED TO CLIENTS	07/08/24
A	BB	PLANNING & LHF ISSUE	17/09/24
B	BB	UPDATE FOLLOWING LHF COMMENTS	20/11/24

PROJECT TITLE
153 Baldock Rd, Letchworth Garden City

DRAWING TITLE
Proposed Ground Floor Plan (A3)

SCALE
1:100, 1:20 @ A3

DATE
November 24

DRAWN/CHKD
BB / AG

DRAWING No.
2401/PD/202

REV
B

NORTON STUDIO ARCHITECTS
HISTORIC AND SUSTAINABLE BUILDING SPECIALIST
ARCHITECT ACCREDITED IN BUILDING CONSERVATION

5 Croft Lane - Norton - Letchworth Garden City - Herts - SG6 1 AS
t - 01462 374035
w - www.nortonstudio.co.uk