


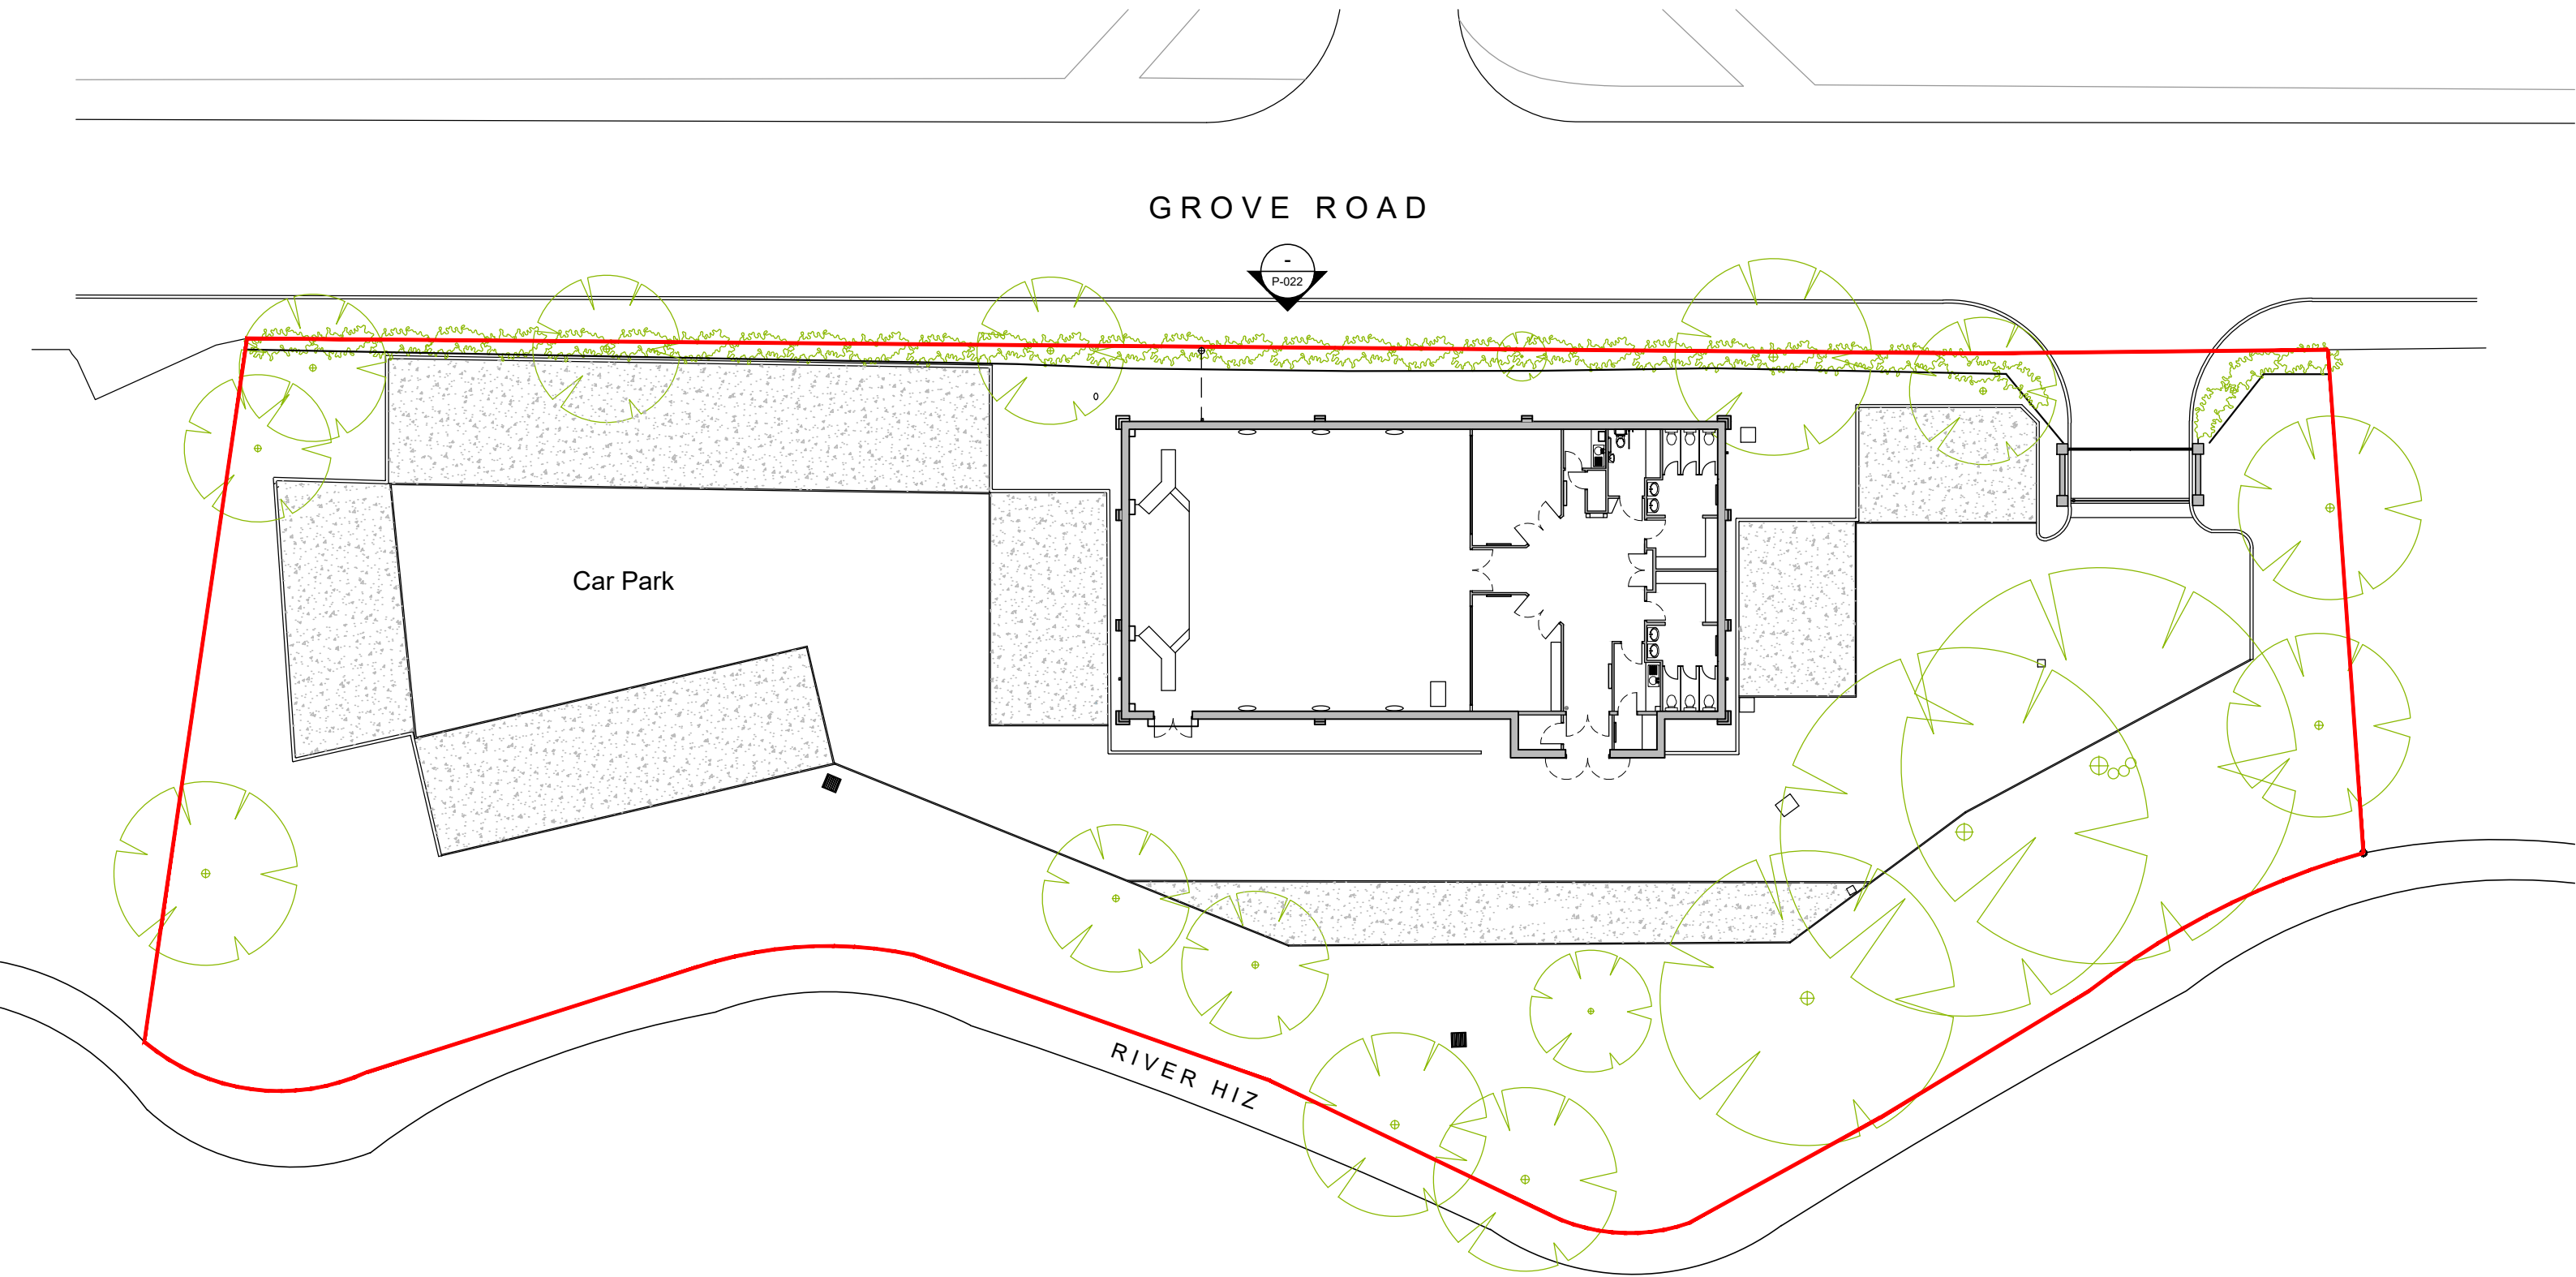

EXISTING SITE PLAN

1:250

0 1 2 3 4 5 10m

PLANNING

P1	FIRST ISSUE	15.11.24	LDH
REV	DESCRIPTION	DATE	DRAWN

Scale:
1:250
Date:
15.11.24

HIT-P-050

Drawing No.
Sheet Size:
A3
Rev:
P1