






2 GROUND - Proposed
1 : 100 @A3

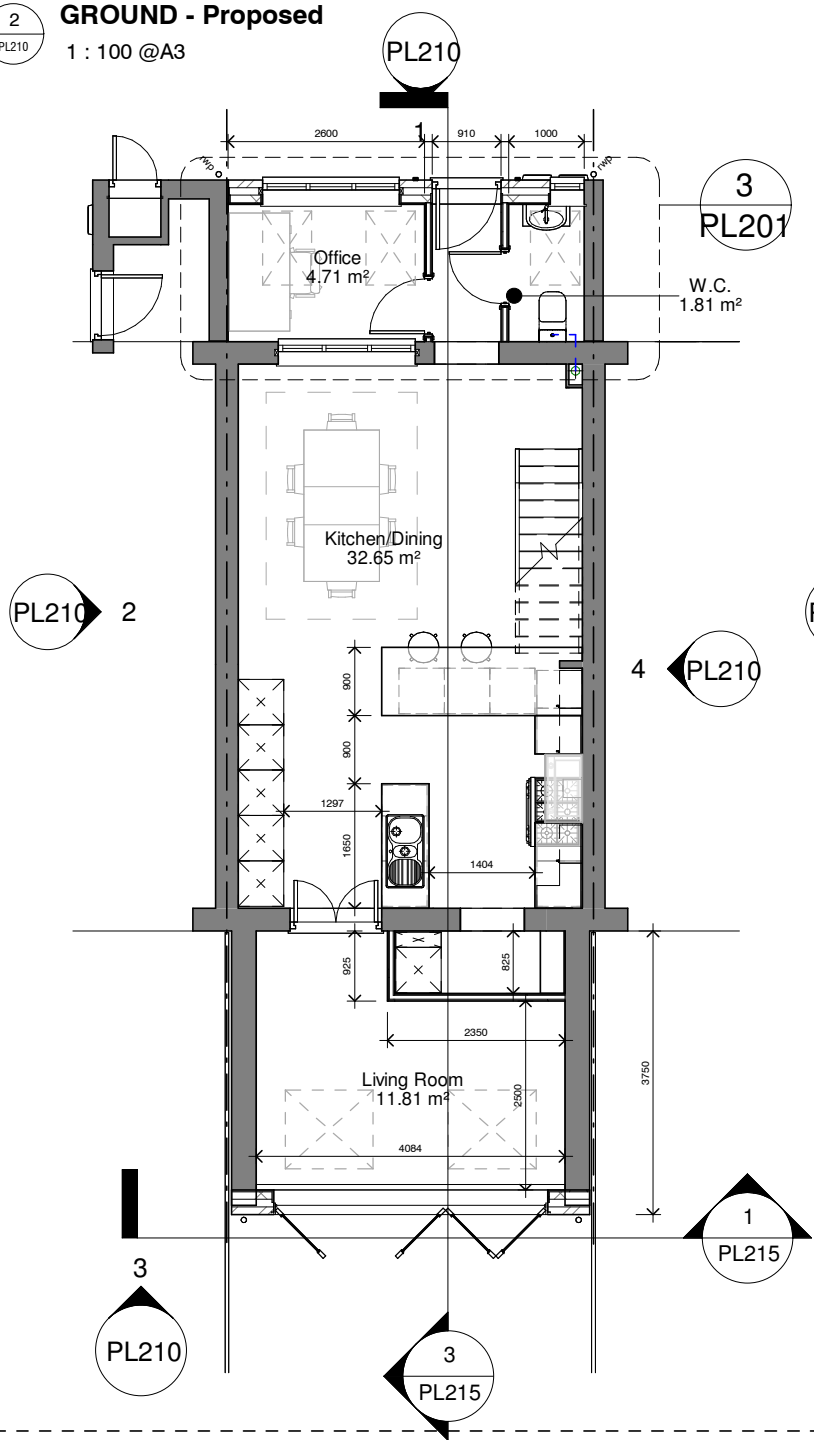


1 FIRST - Proposed
1 : 100 @A3

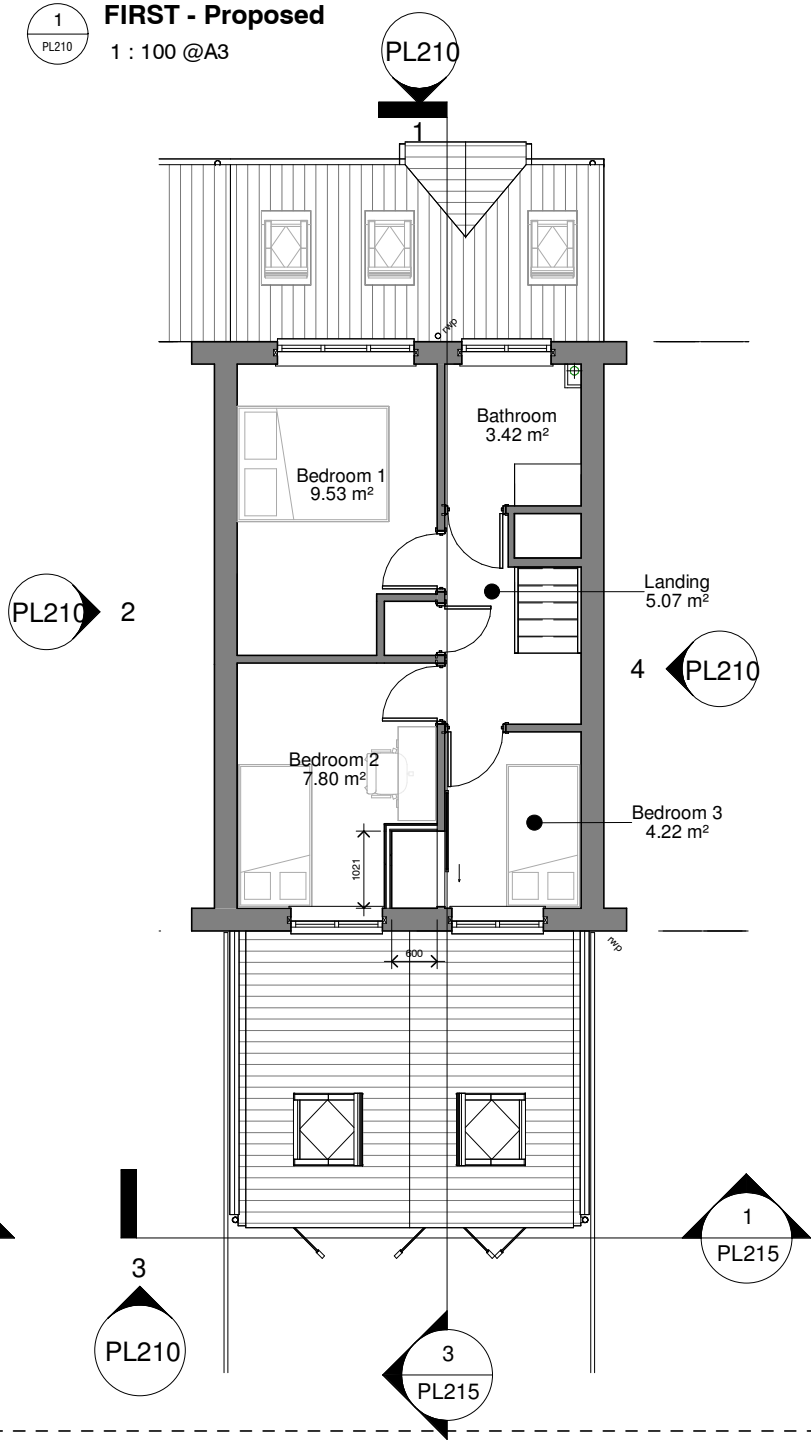

4 ROOF Plan -Proposed
1 : 100 @A3

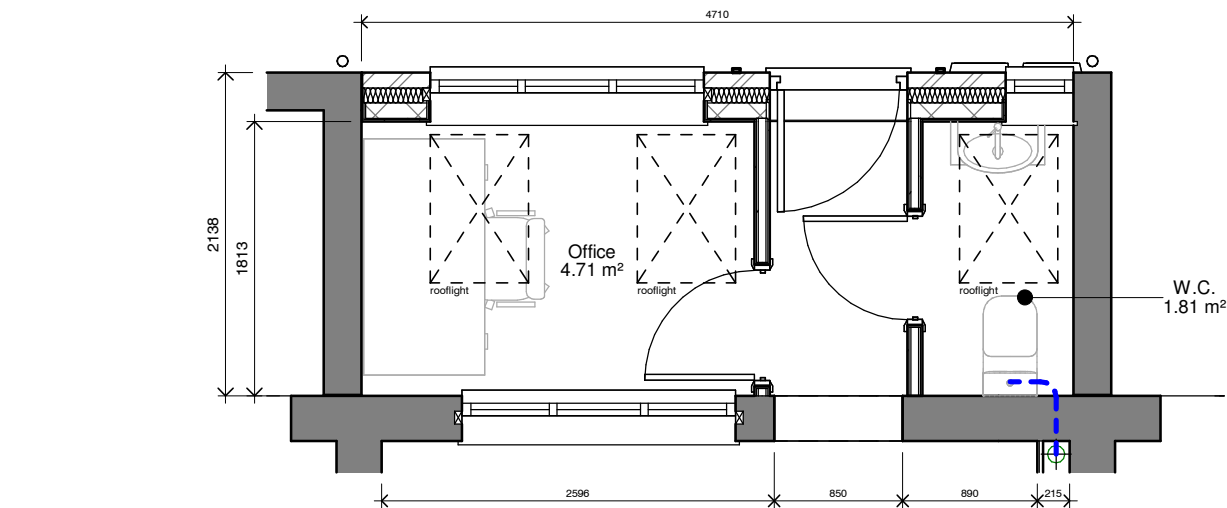 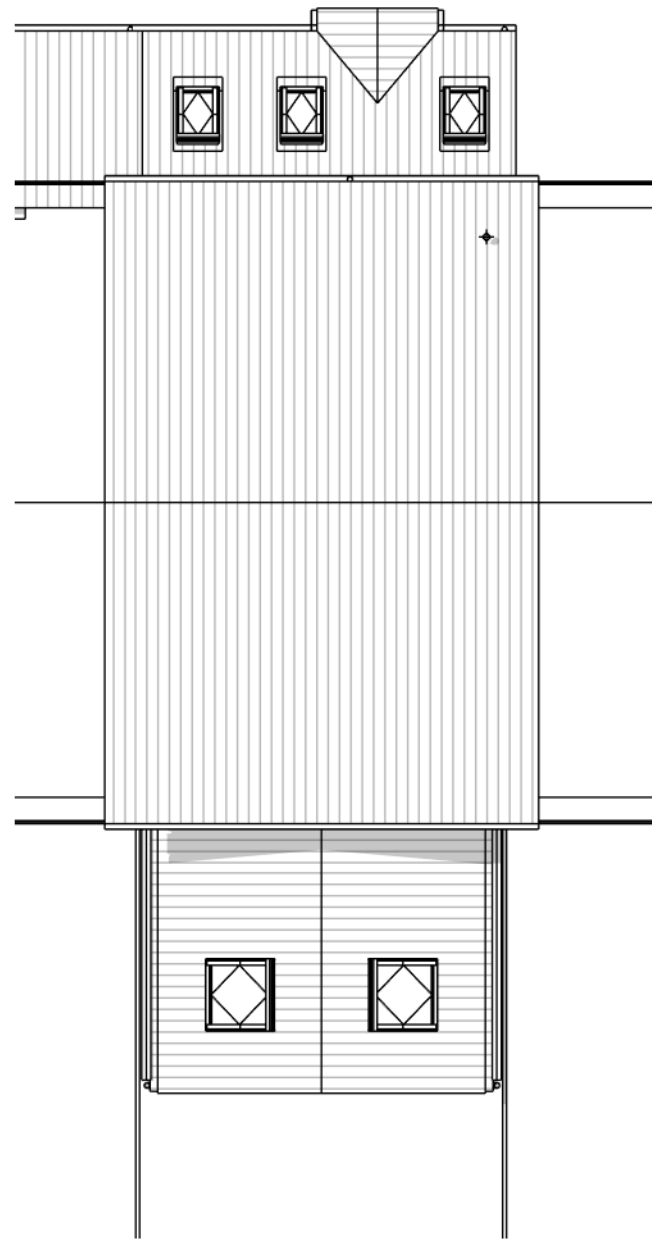

3 GROUND - Proposed - Callout 1
1 : 50 @A3

 

PicklePlanning
1 Sale Drive-Baldock-SG7 6NS
07843238113 - pickleplanning@gmail.com
www.pickleplanning.co.uk

Name: Gwen Warren

Address: 19 Barley Rise, Baldock

Title: Proposed Floor Plans

Dwg no. GW-2517-PL201 Rev: E

Status: PLAN Scale: As indicated@A3 Date: 10/22/19

Revisions:

Rev	Description	Date
-	ISSUED FOR COMMENT	14.12.20
A	Kitchen updated	06.01.21
B	PLANNING ISSUE	22.01.21
C	DRAFT PLANNING ISSUE	18.03.25
D	PLANNING ISSUE	21.03.25
E	PLANNING UPDATES REQUESTED	17.05.25

The content of this drawing is the property of PicklePlanning and may not be copied in whole or part without formal consent.