




1 Front Elevation - Proposed
1 : 100 @A3

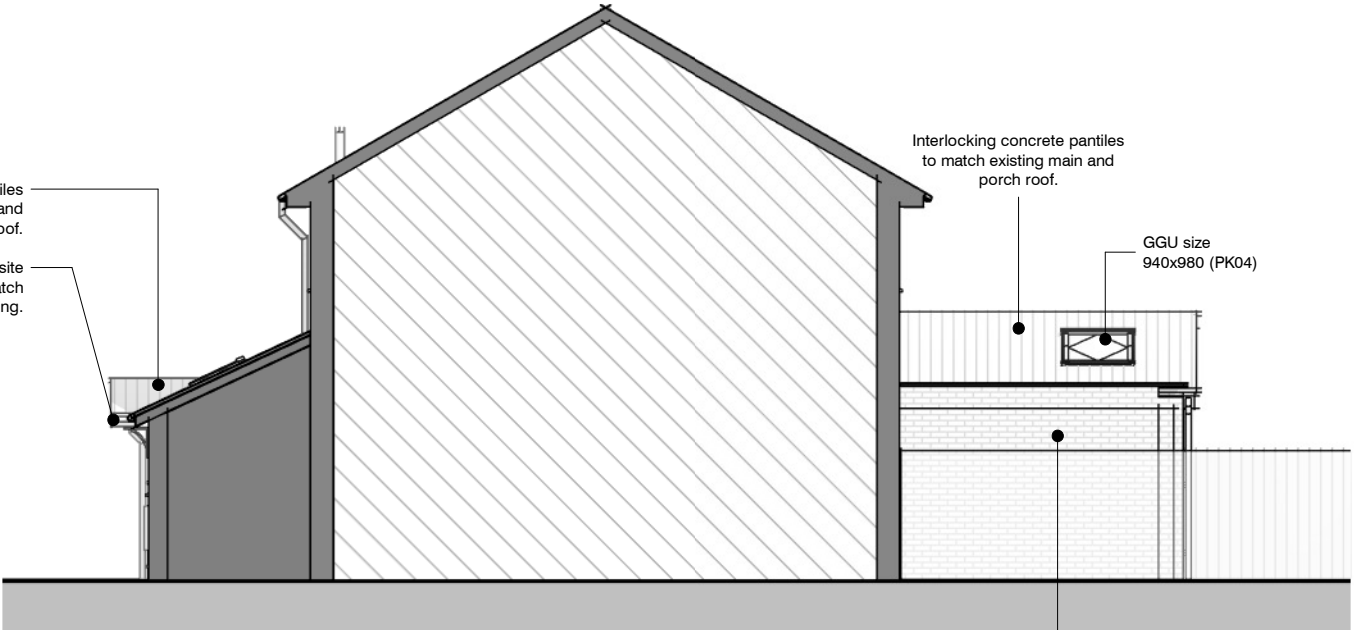

2 Side Elevation - Proposed
1 : 100 @A3

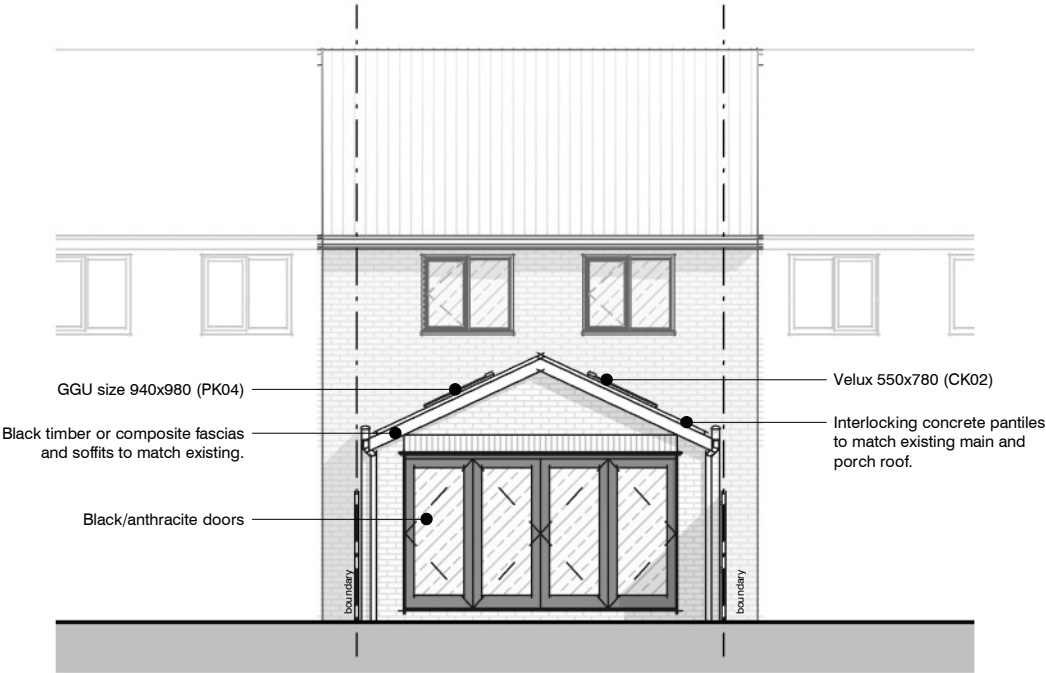

3 Rear Elevation- Proposed
1 : 100 @A3

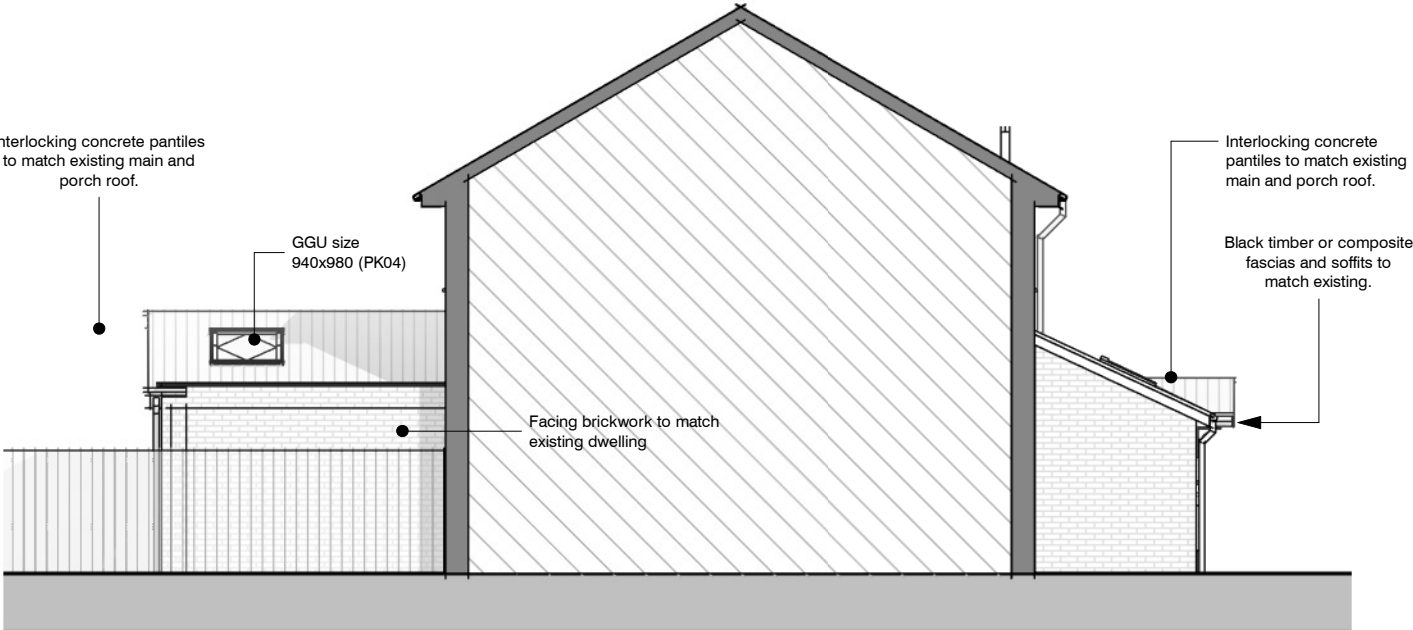

4 Boundary Elevation - Proposed
1 : 100 @A3



PicklePlanning
1 Sale Drive-Baldock-SG7 6NS
07843238113 - pickleplanning@gmail.com
www.pickleplanning.co.uk

Name: Gwen Warren

Address: 19 Barley Rise, Baldock

Title: Proposed Elevations

Dwg no. GW-2517-PL210	Rev: D	
Status: PLAN	Scale: 1 : 100@A3	Date: 12/21/18

Revisions:

Rev	Description	Date
-	ISSUED FOR COMMENT	14.12.20
A	PLANNING ISSUE	22.01.21
B	DRAFT PLANNING ISSUE	18.03.25
C	PLANNING ISSUE	21.03.25
D	PLANNING UPDATES REQUESTED	17.05.25

The content of this drawing is the property of PicklePlanning and may not be copied in whole or part without formal consent.