

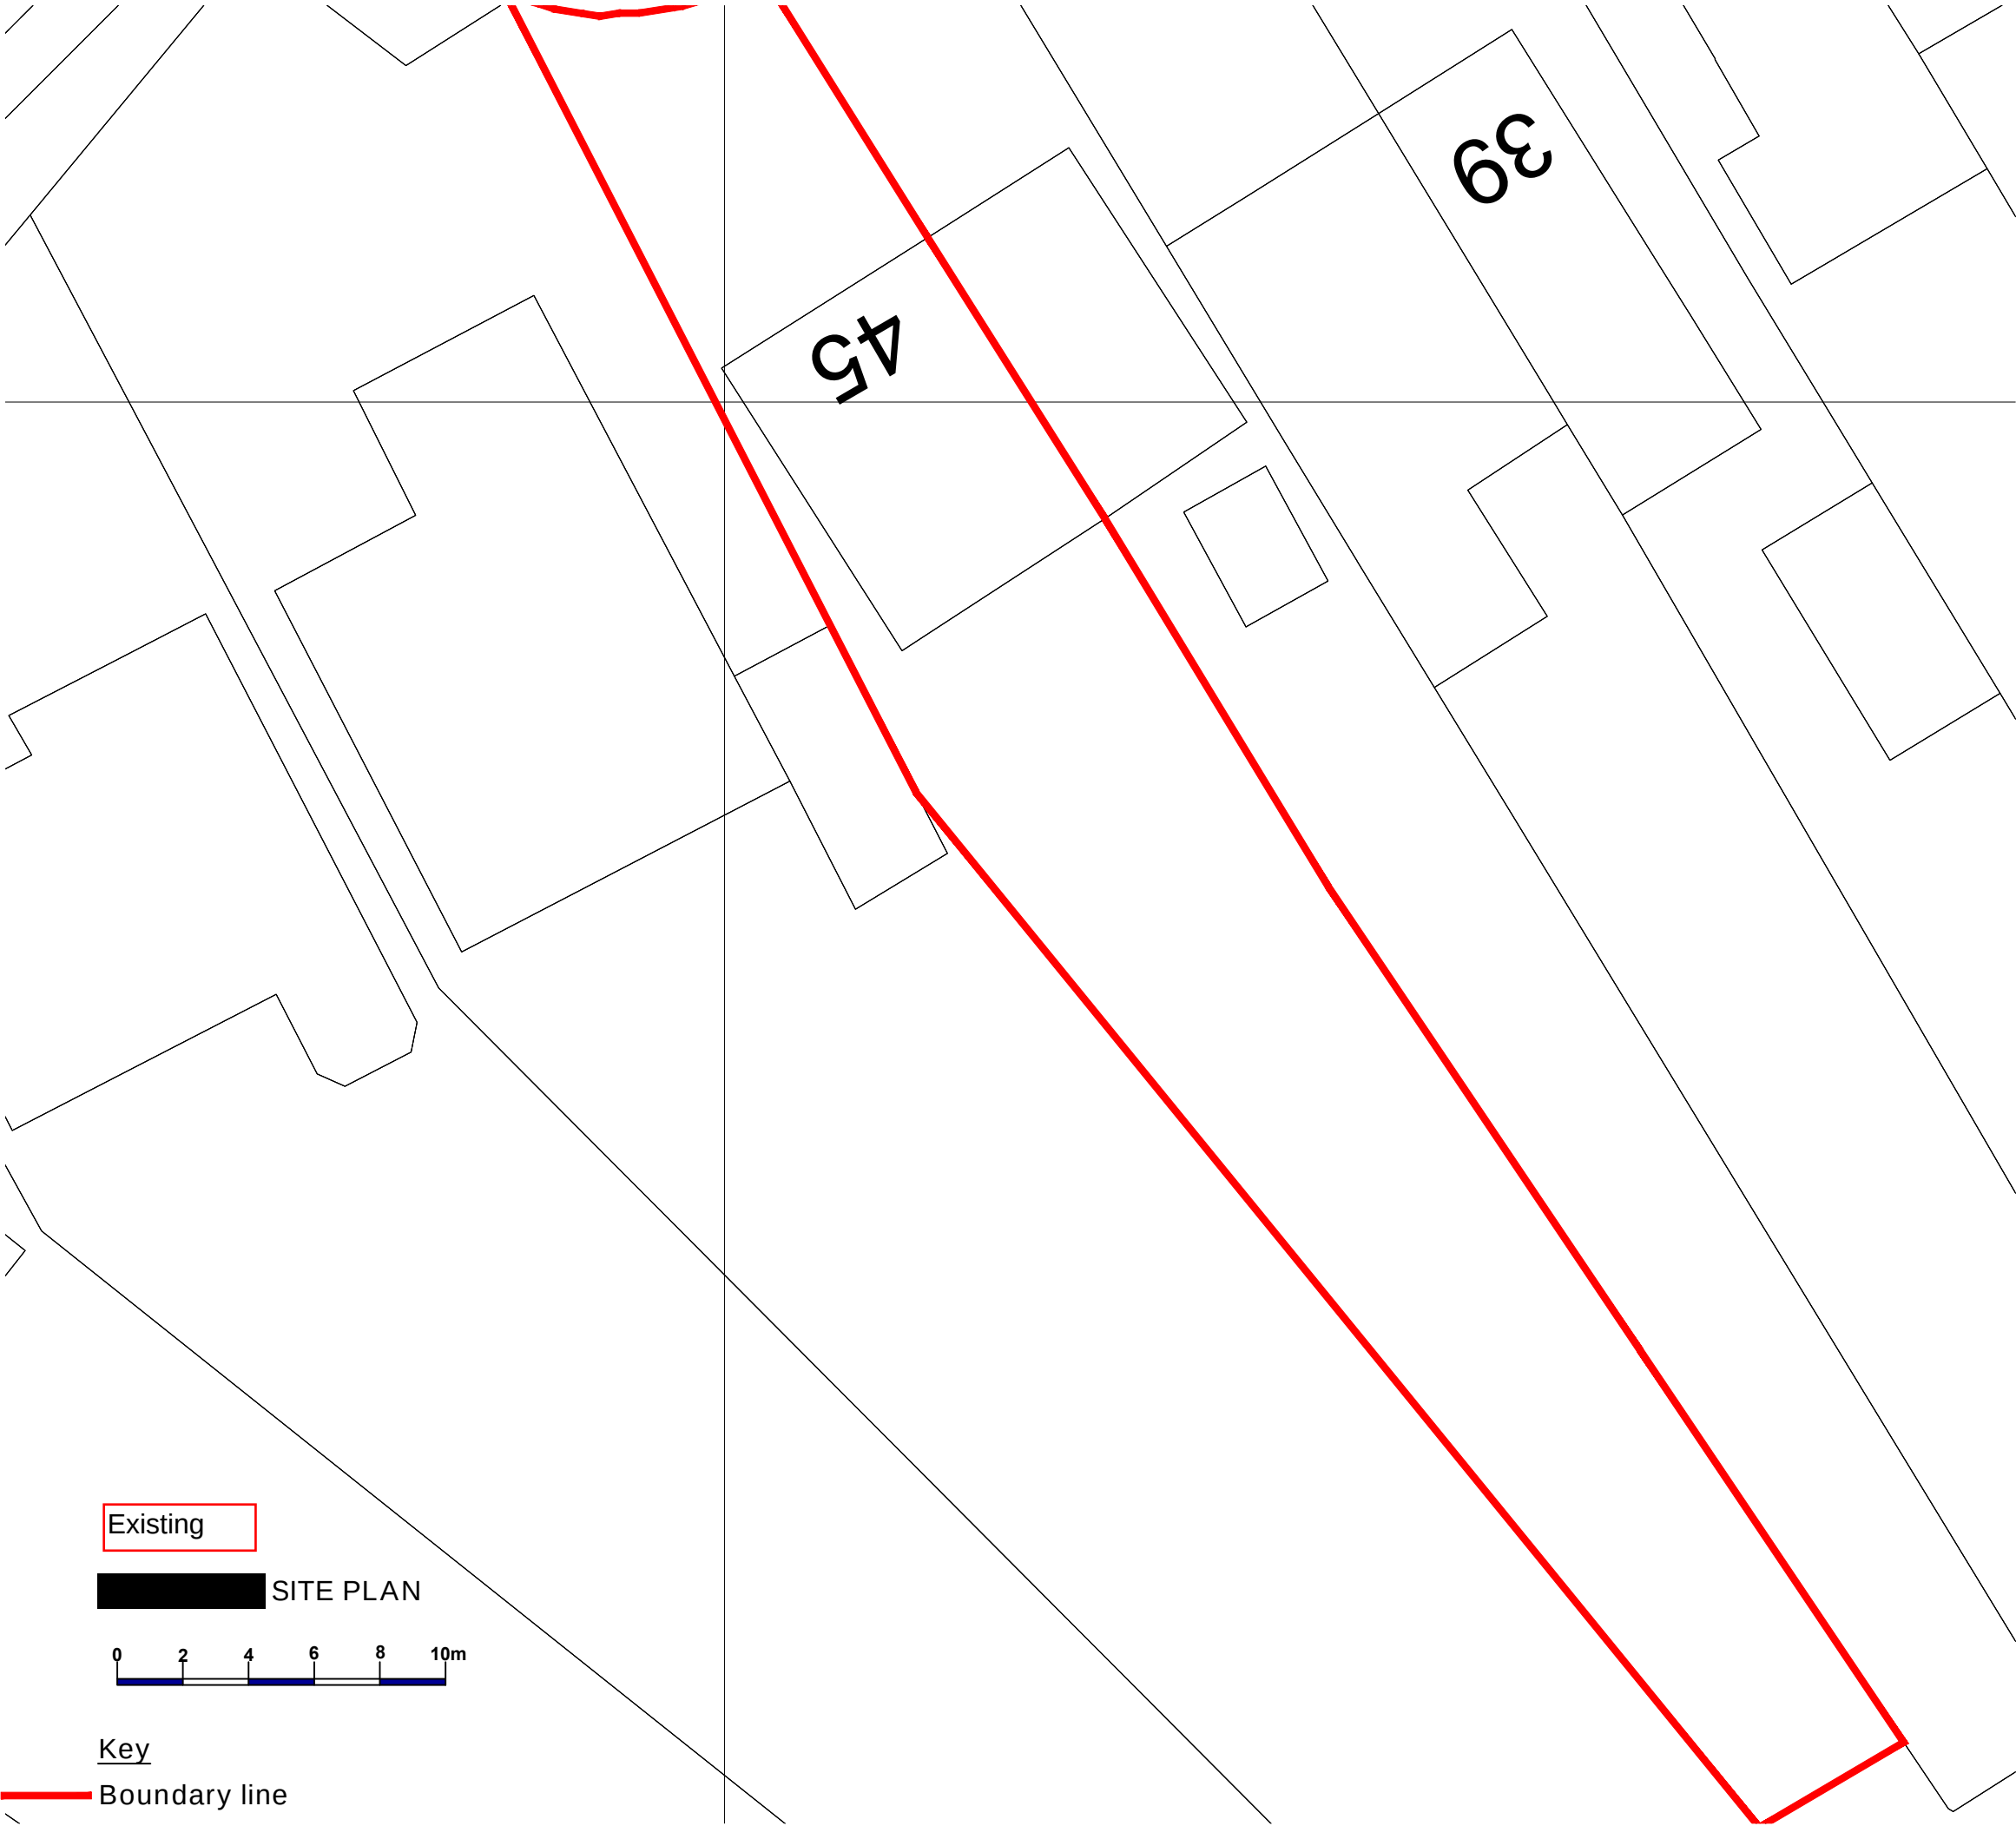
 


Fig. It is for PLANNING purposes only and may not be reproduced in whole or in part without permission. The content is subject to full site survey and H&S risk assessment.

Rev	Date	Description	By

Client
MR & MRS MARTIN

Project
**45 WATERDELL LANE
HITCHIN
SG4 7RA**

Drawing
EXISTING SITE PLAN

Scale	Status	Date	Drawn	Checked
1:200 @ A3	PLANNING	MAY '21	LB	LB

Drawing No
1028/PL/21



9 CHURCH LANE,
NORTHAW VILLAGE
POTTERS BAR, EN6 4NX

T | 07494 535 787
T | 07494 535 782
E | admin@sosaarchitects.com

ARB & RIBA REGISTERED