




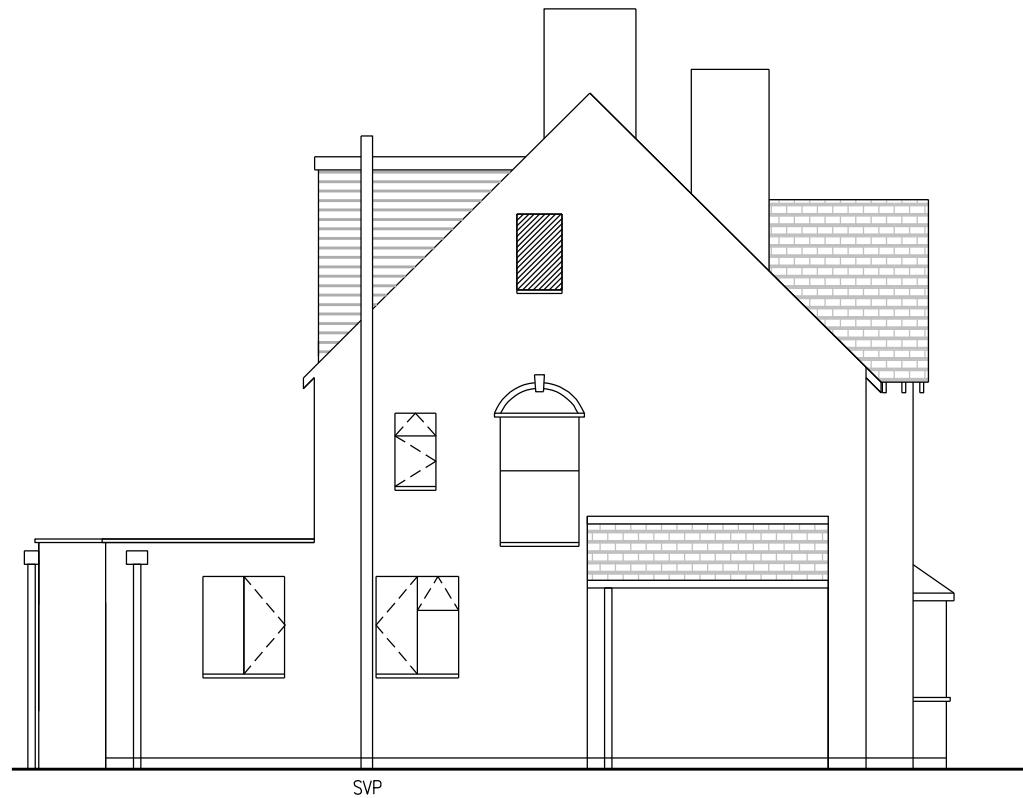

PROPOSED SIDE ELEVATION

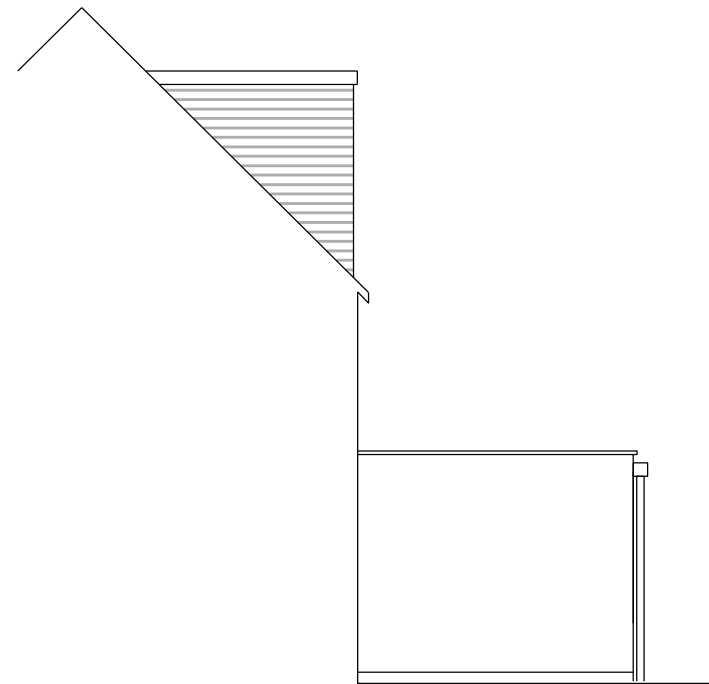

PROPOSED SIDE ELEVATION

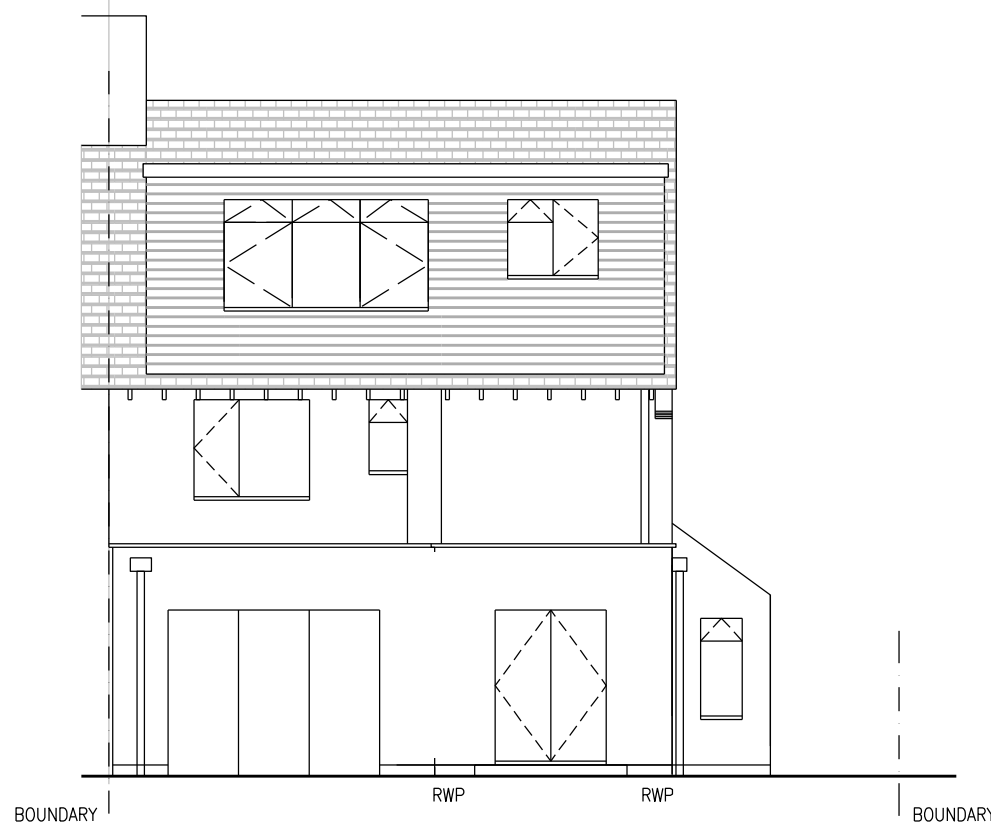

PROPOSED REAR ELEVATION



PROPOSED FRONT ELEVATION

GENERAL NOTES:

It is the contractors / builders responsibility to ensure that design principles, calculations, drawings and final construction must conform to the current building regulations, the CDM regulations, the relevant British or European codes of practice as appropriate.

Contractor / builder must check and verify all dimension on site.

Contractor / builder to conclude fire BRegs for third habitable floor with the owner directly

104A Bearton Road  
Hitchin  
Herts SG5 1UF

Project No: 104A Bearton Rd Extension  
Drawing No: PD\_P\_004\_Elevations Proposed  
Scale: 1:100 @ A3  
Date: Feb 2025

Revision Date By Info  
— 03 Feb 25 KS First Draft  
A. 07 Mar 25 KS PD Issue

Scale Bar: 1:100 @ A3  
0m 1m 2m 3m 4m

**HALLAMCONSULTING**  
Structures and Design  
[info@hallamconsulting.co.uk](mailto:info@hallamconsulting.co.uk) 07890 348 549  
62 Fishponds Rd. Hitchin