



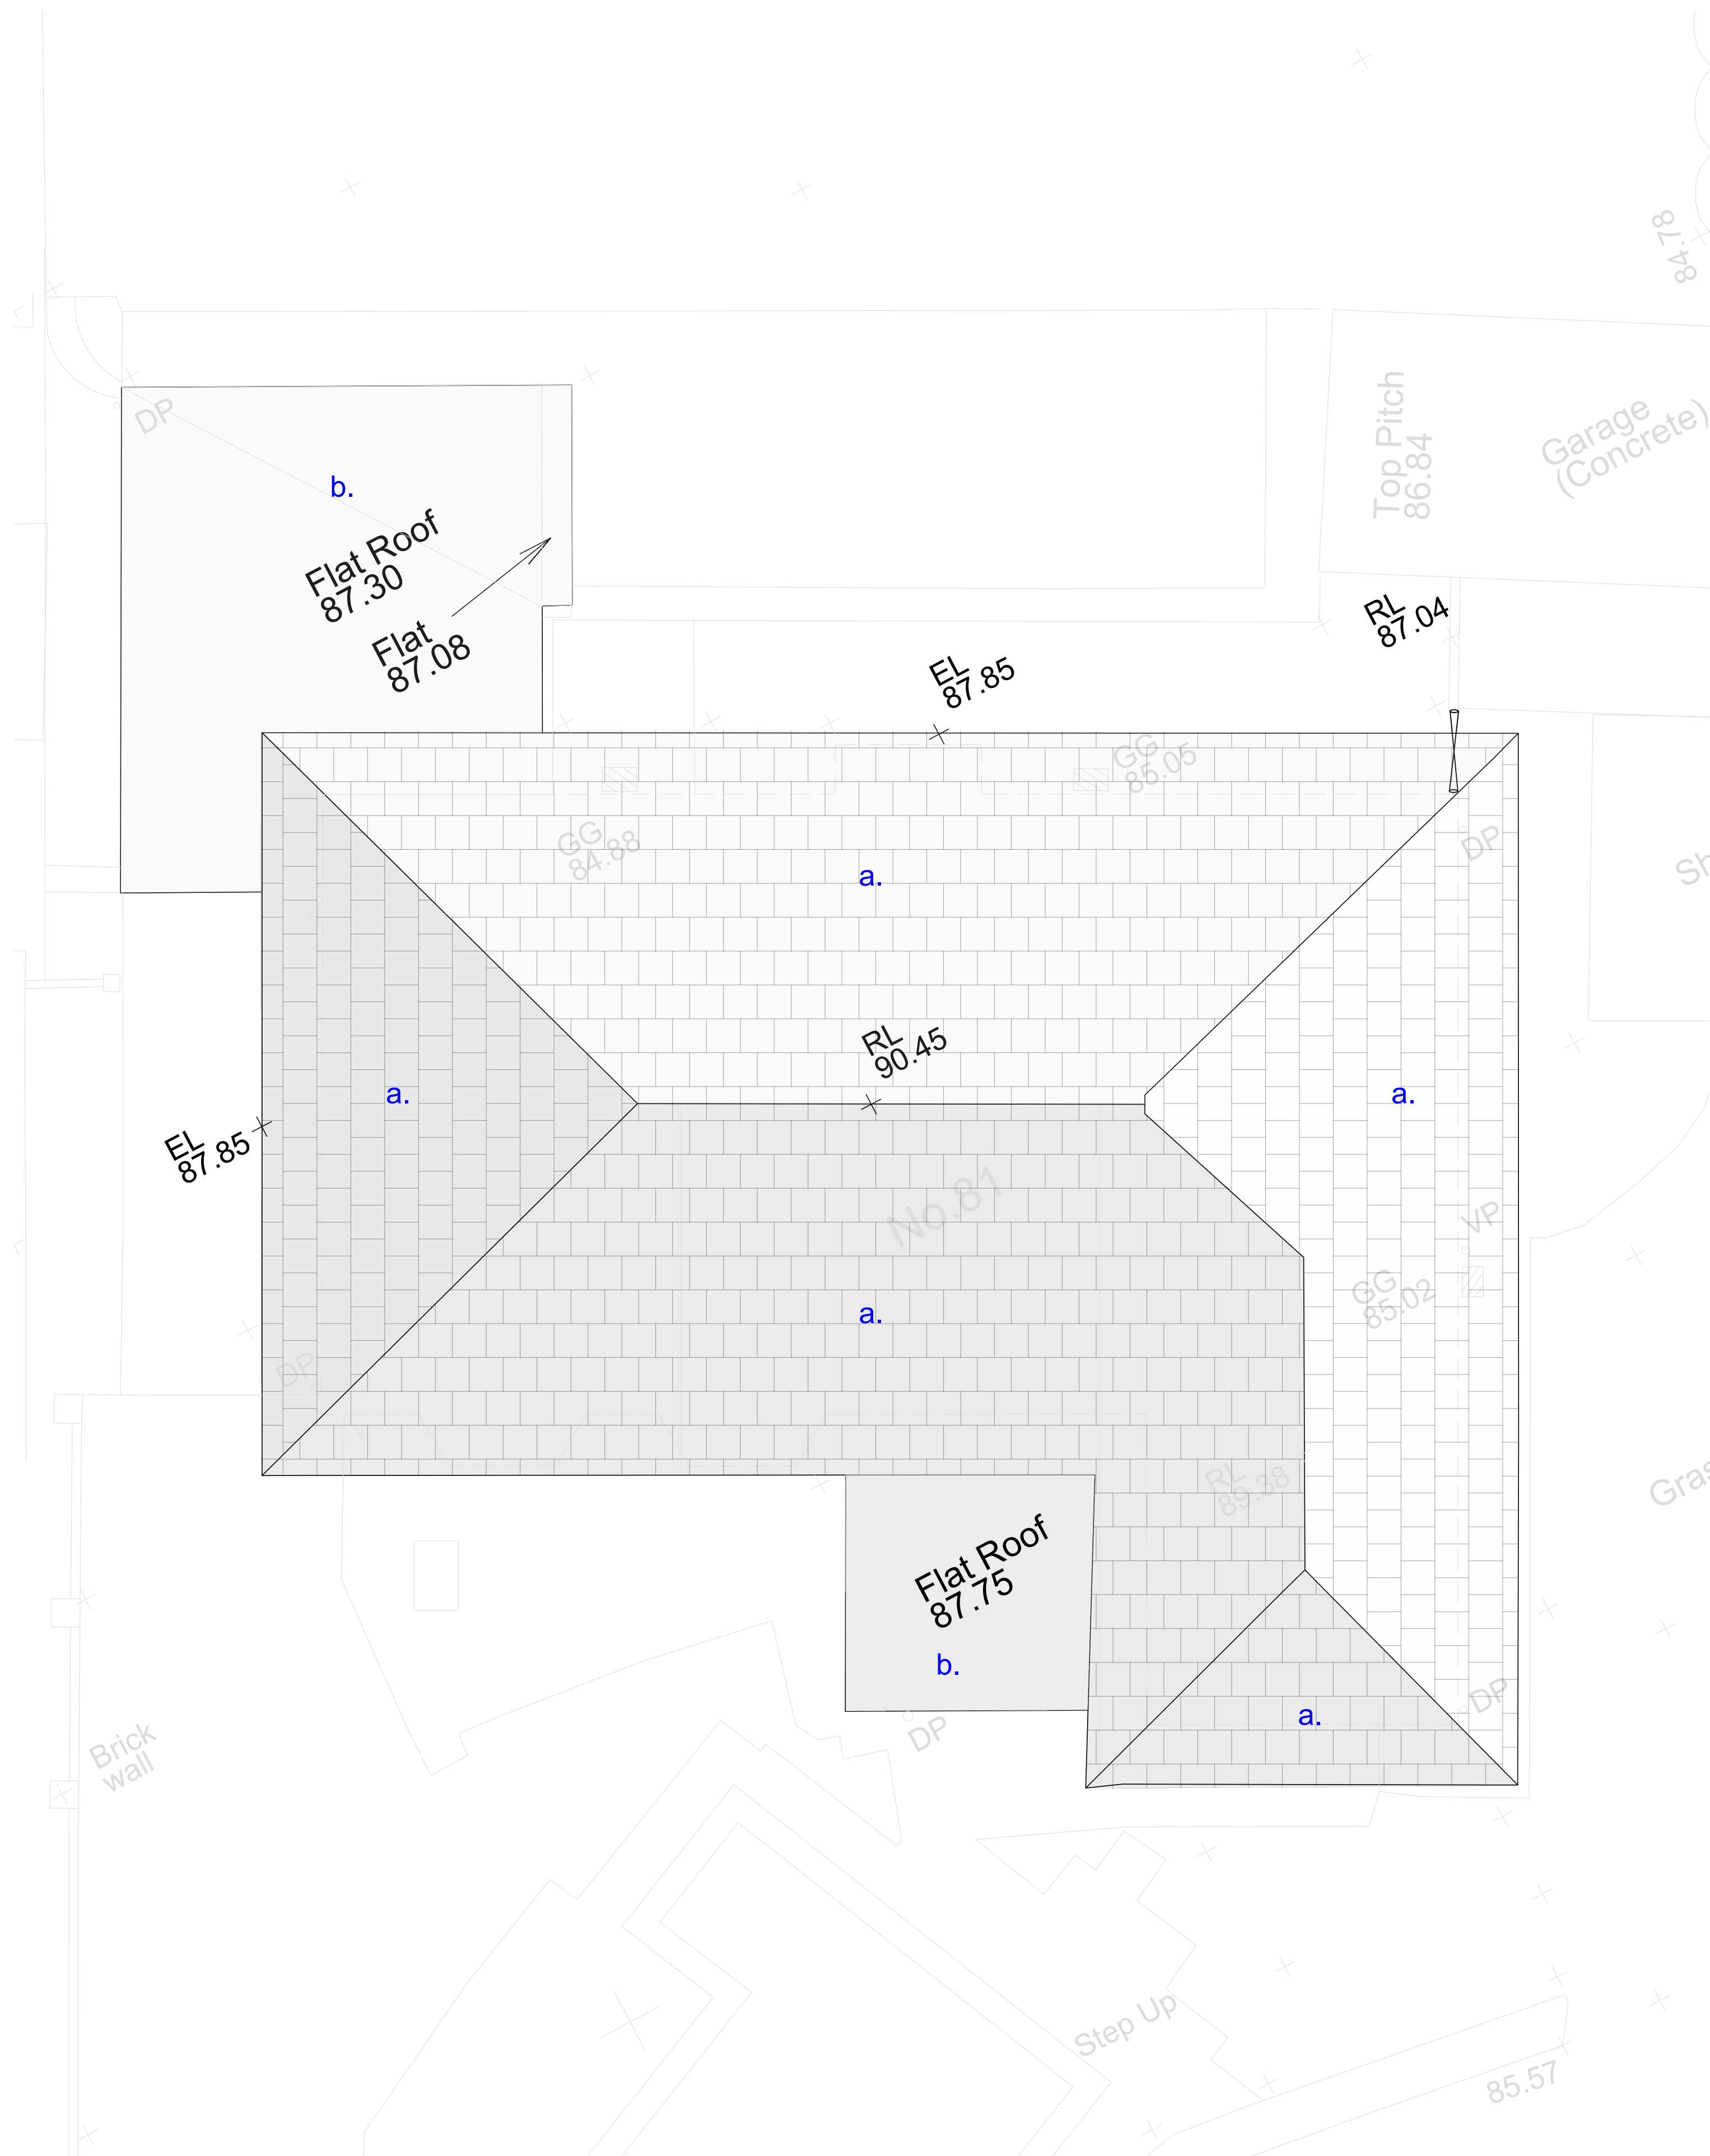

Notes

- a. existing tiles
- b. flat roof - bitumen
- c. exiting attic
- d. existing truss
- e. existing ridge

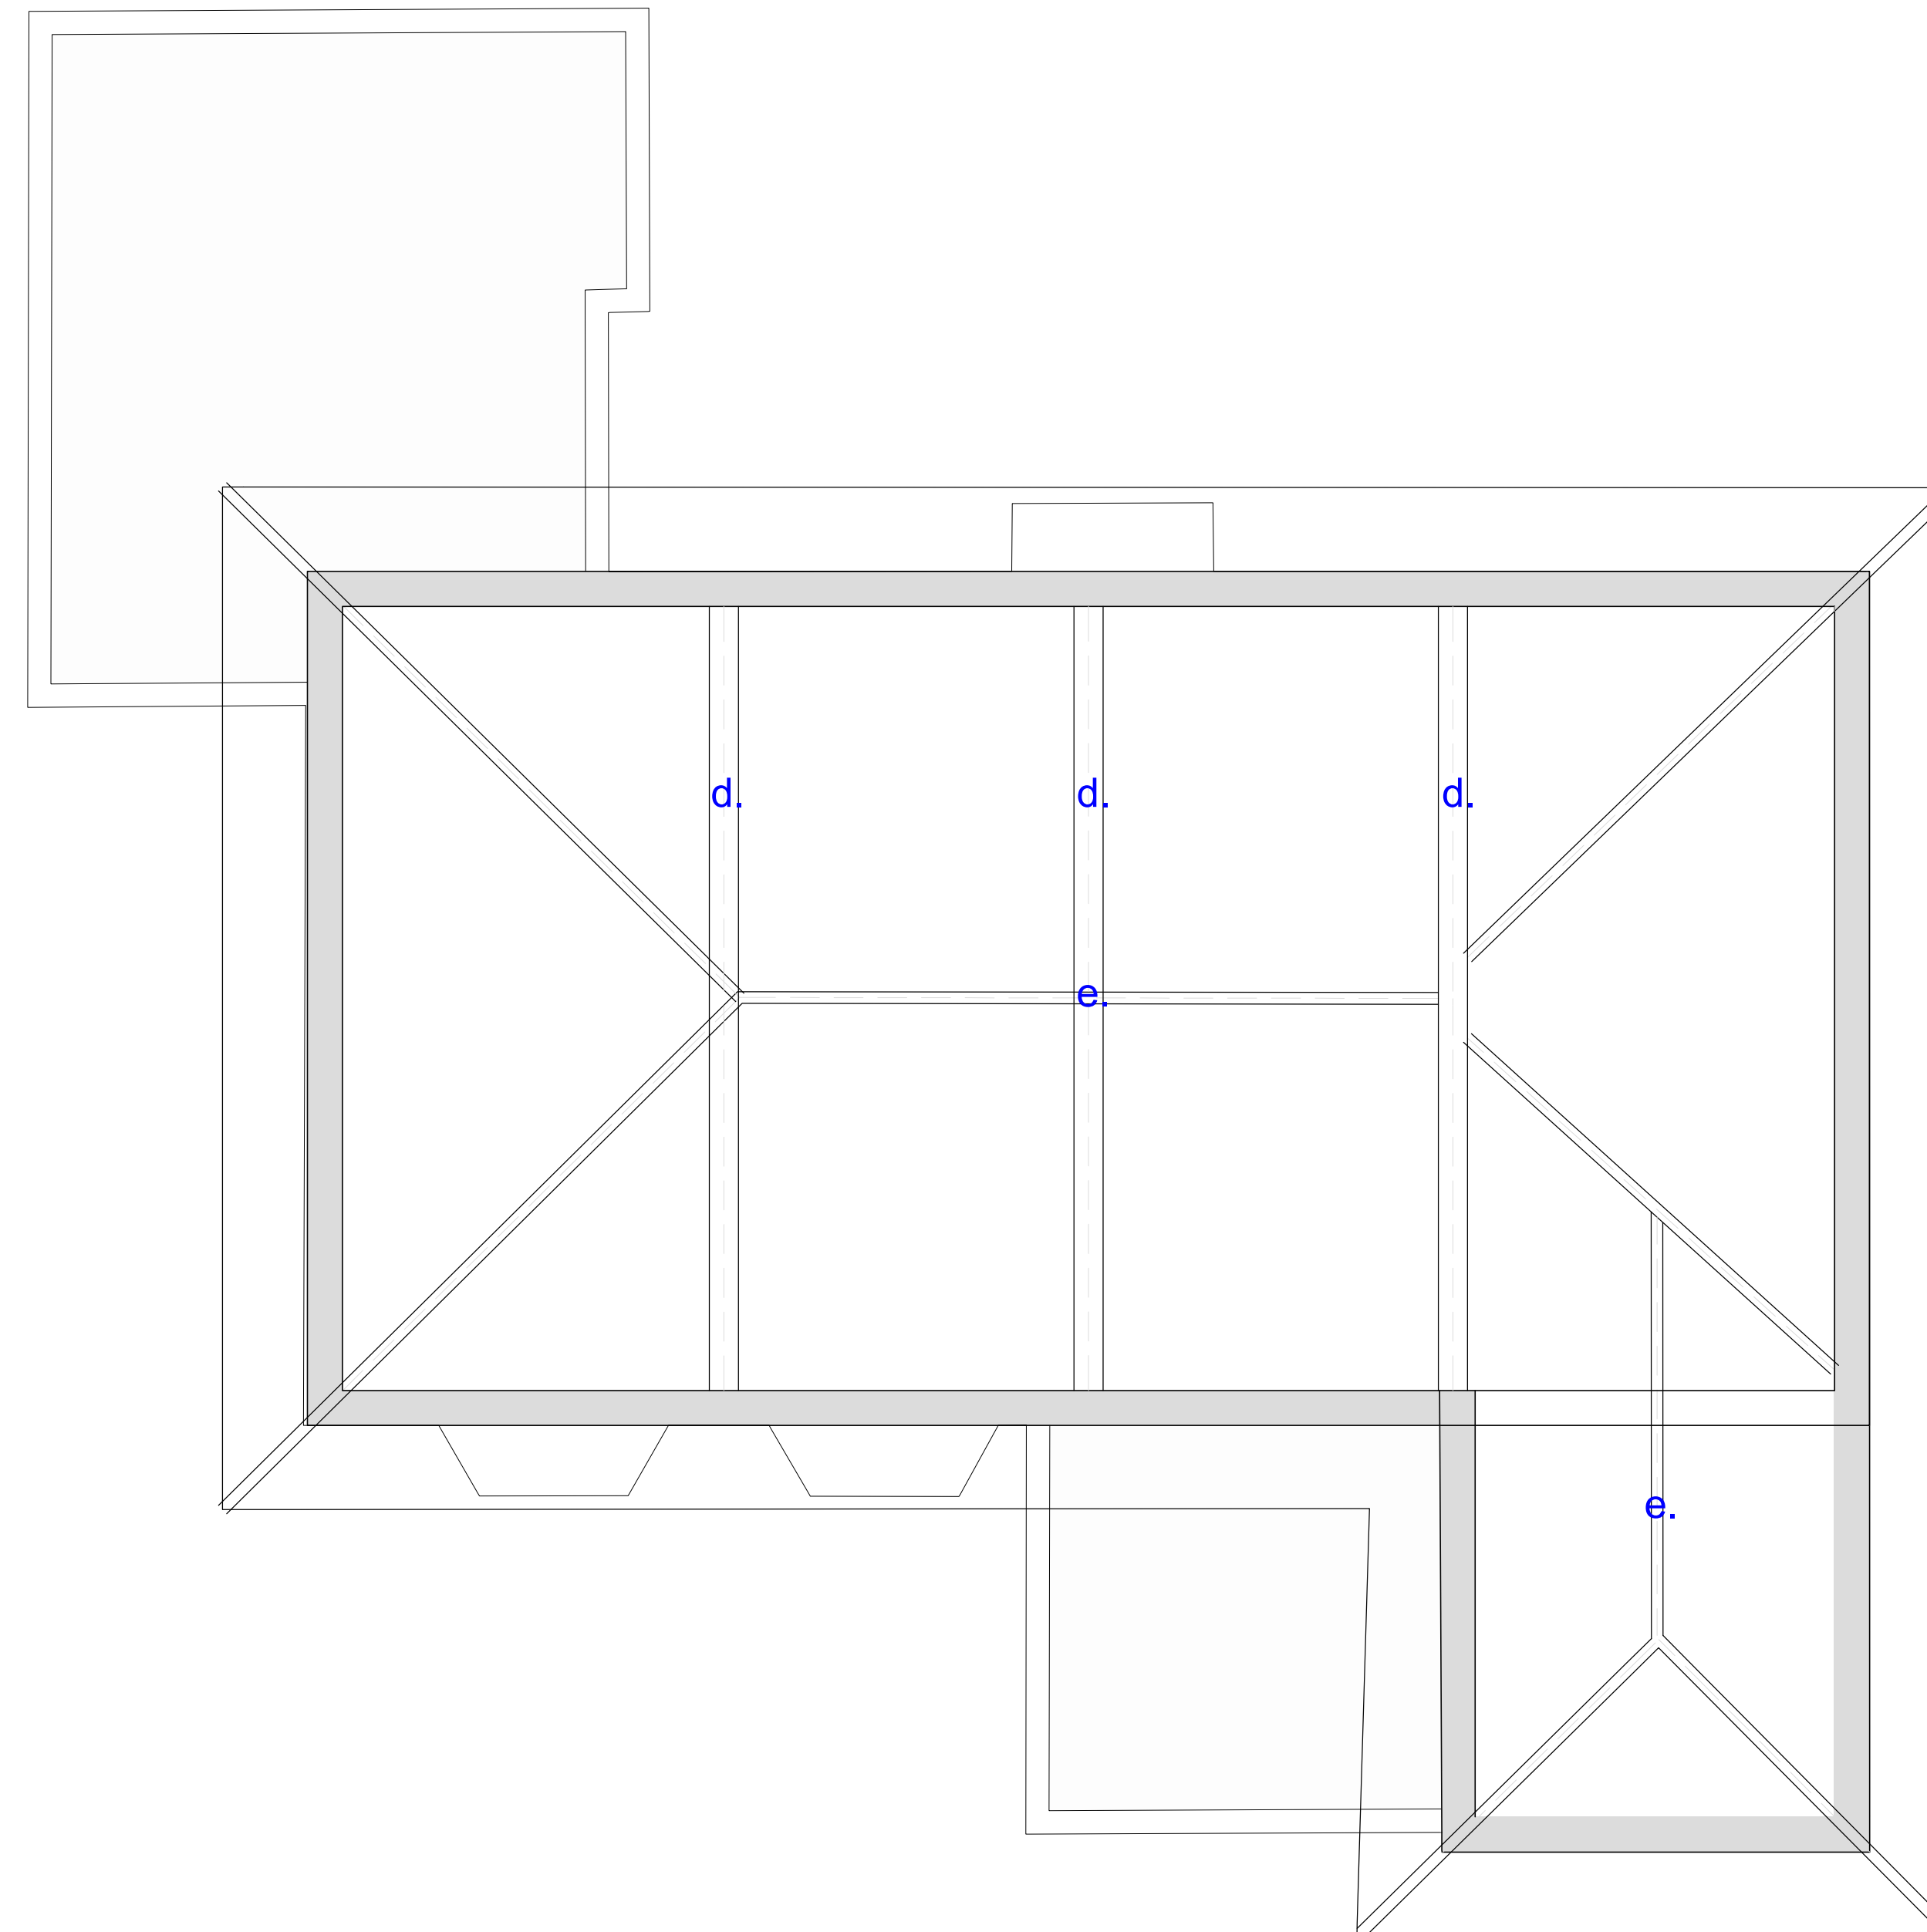

--- Indicative site boundary - refer to title deed



90 Bancroft, 2nd floor
Hitchin, SG5 1NQ
01462 236866
hello@michaelcollinsarchitects.com
www.michaelcollinsarchitects.com

Note: to be read in conjunction with Structural Engineers Information, specification and drawings

All setting out dimensions to be checked on site by contractor and any discrepancies to be noted ASAP. Windows, steelwork, to be site sized.

All sundry work not shown to be undertaken in accordance with the British Standards.

Note: This drawing is not a deed plan.

Michael Collins Architects Ltd.

81 Waterdell - SG4 7RA

Job No. 293 Existing attic plan and roof plan

Stage 3
Status: Planning

004

REVISION: Scale 1:50@A1