


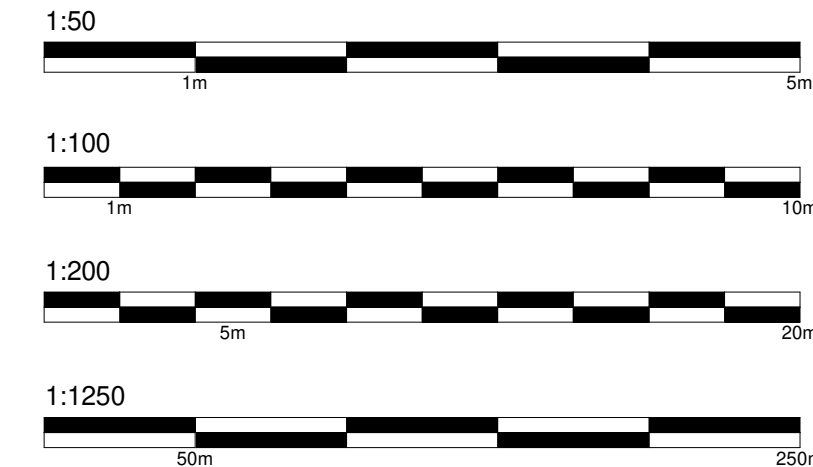

Materials

Walls
Existing facing brickwork & dark brown cladding
Proposed facing brickwork to match


Roof
Existing concrete interlocking tile and GRP Resin Roof
Proposed Planum Ceramic low pitched roof tile

Windows
Existing white u-PVC windows
Proposed white u-PVC windows to match & Velux roof lights

Doors
Existing white u-PVC doors
Proposed white u-PVC patio doors

KEY PLAN

Site Boundary	
Proposed Face Brick	
Proposed Tiled Roof	
Landscaping	
Block Paving Drive	
Patio	

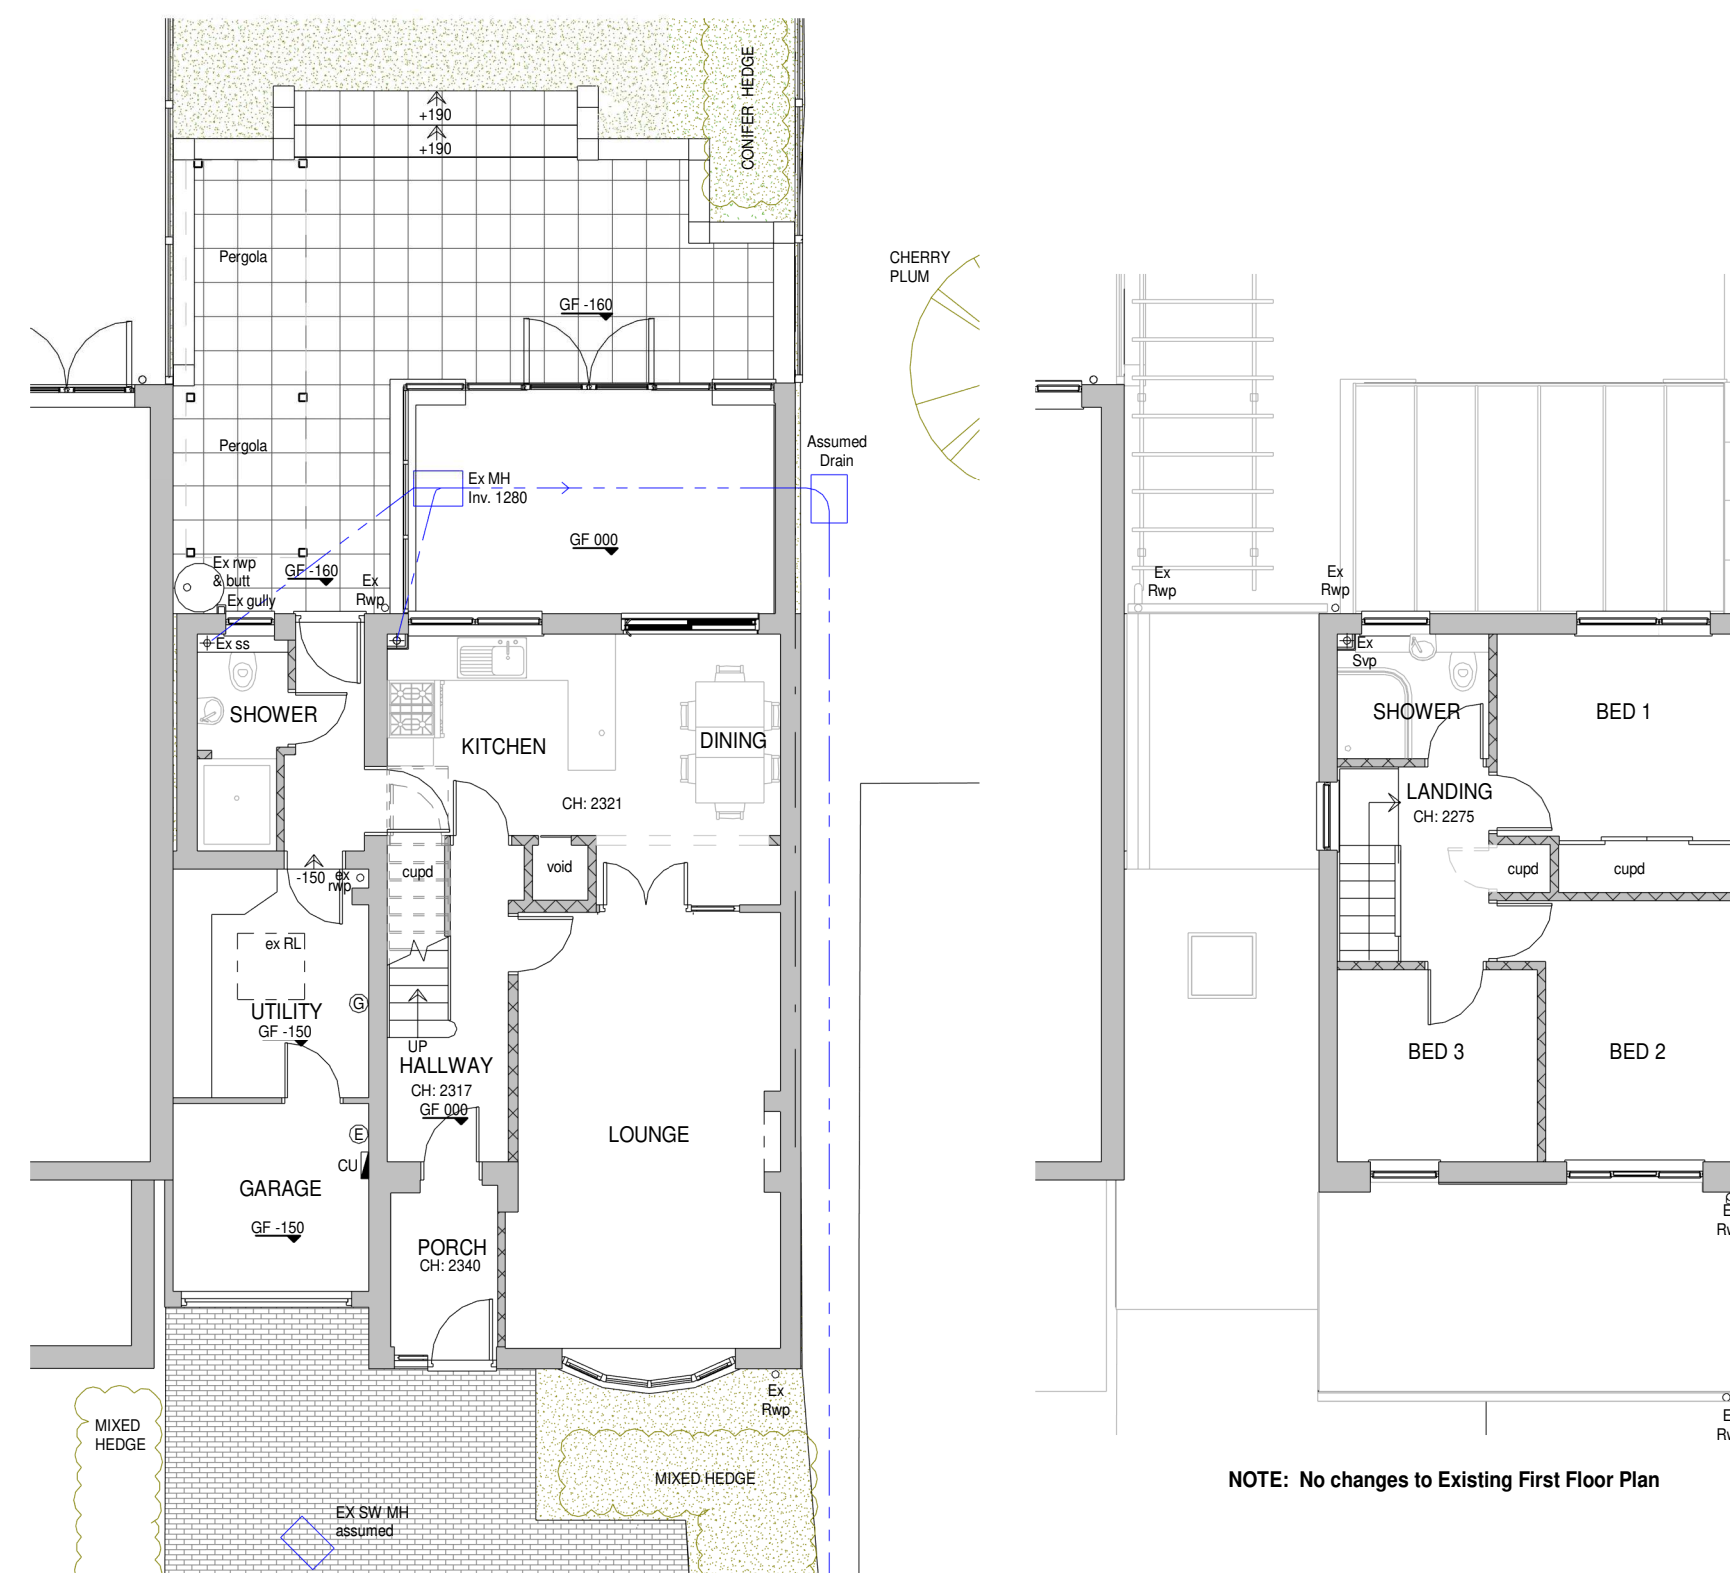

1 Existing Ground Floor Plan
1 : 100


2 Existing First Floor Plan
1 : 100

4 Existing Sectional South East Elevation
1 : 100

6 Existing North West Elevation
1 : 100



3 Existing North East Elevation
1 : 100

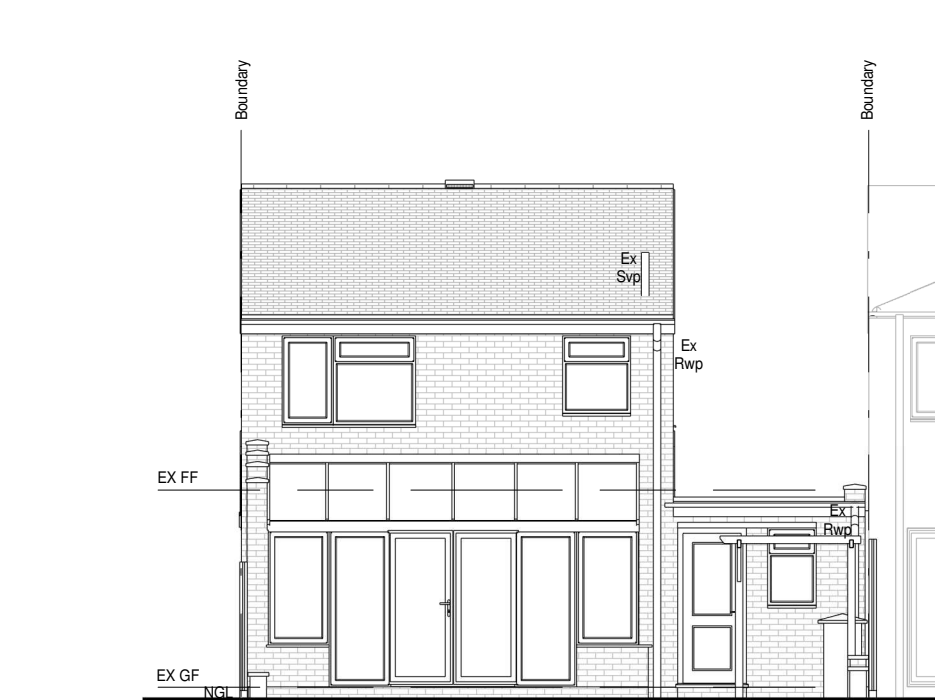

5 Existing South West Elevation
1 : 100




9 Location Plan
1 : 1250



8 Proposed Site/Roof Plan
1 : 200



10 3D View

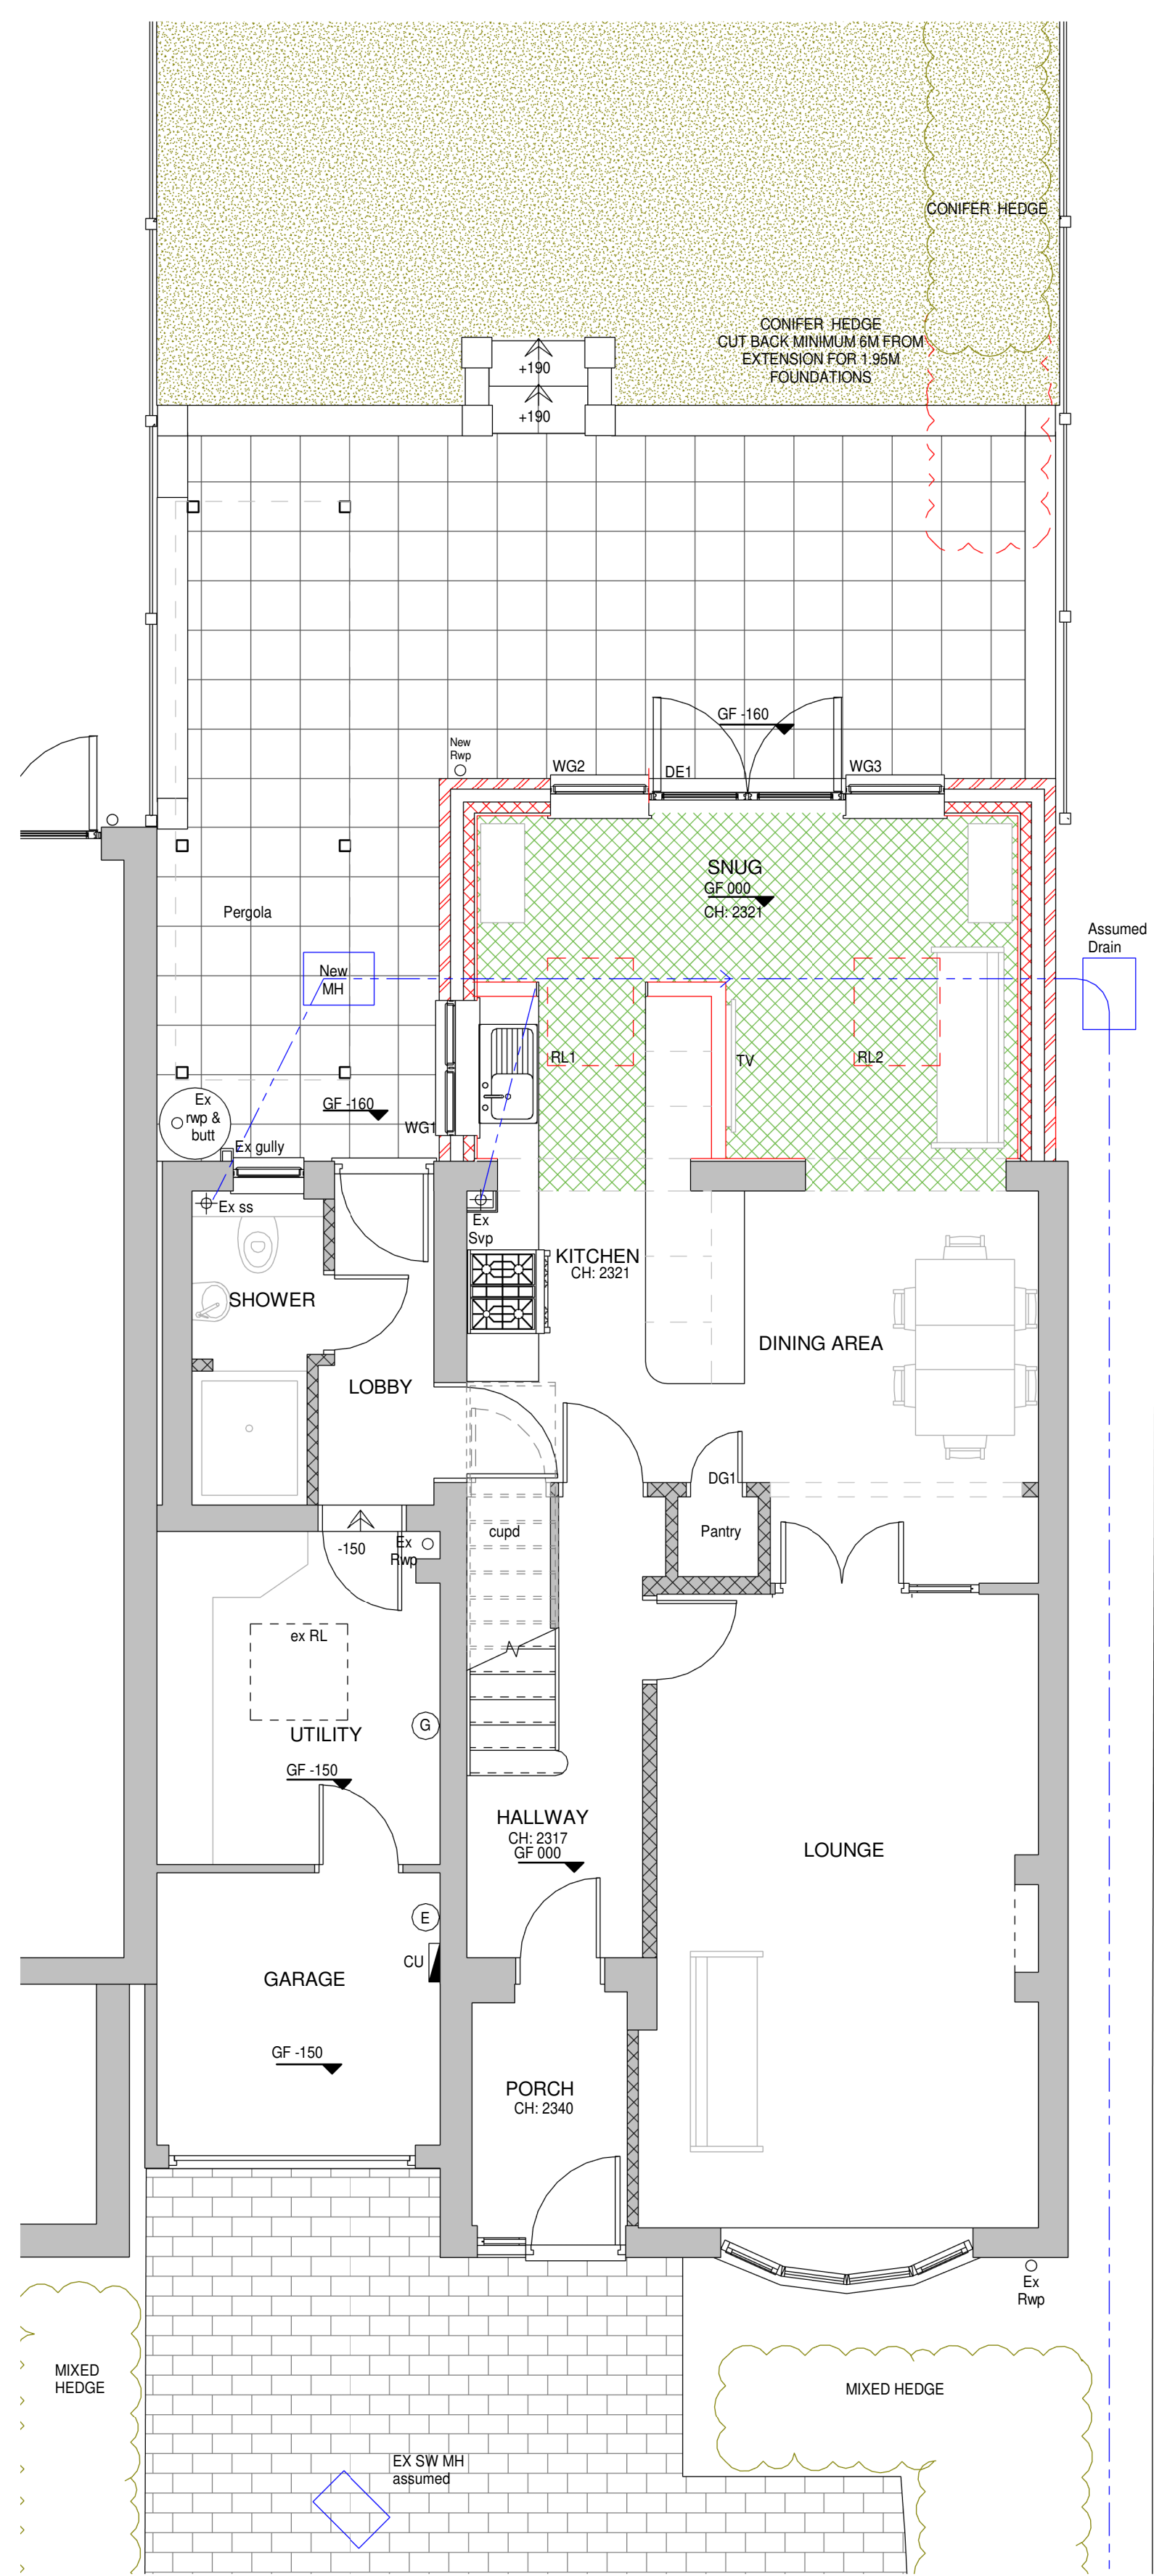

7 Proposed Ground Floor Plan
1 : 50



HOME EXTENSION TEAM

4 Brand Street, Hitchin, Hertfordshire, SG5 1HX
Tel: (01462) 440099 E-mail: hitchin@het.co.uk

CLIENT:
Mr & Mrs Welch

PROJECT:
36 Turpin's Way
Baldock
Hertfordshire
SG7 6LW

DRAWING TITLE:
Proposed Single Storey Rear Extension,
Following Demolition of Existing Conservatory.
Insertion of Roof Lights, Internal Alterations &
Reposition of Retaining Walls

Existing Floor, Elevations & Roof
Plan, Proposed Plan, Site/Roof Plan,
Location Plan & 3D View

SCALE:	DATE:	DRAWN:	CHECKED:
As indicated	04/06/2026	GHM	DC/TB

DWG. NO.	REV.
HET-1884/01	