


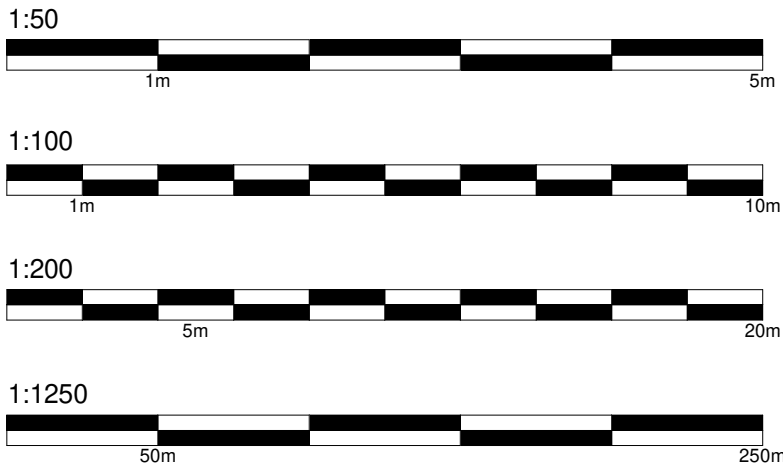

Materials

Walls
Existing facing brickwork & dark brown cladding
Proposed facing brickwork to match

Roof
Existing concrete interlocking tile and GRP Resin Roof
Proposed Planum Ceramic low pitched roof tile

Windows
Existing white u-PVC windows
Proposed white u-PVC windows to match & Velux roof lights

Doors
Existing white u-PVC doors
Proposed white u-PVC patio doors

KEY PLAN


Site Boundary	
Proposed Face Brick	
Proposed Tiled Roof	
Landscaping	
Block Paving Drive	
Patio	



1 Proposed South West Elevation
1 : 50



2 Proposed Sectional South East Elevation
1 : 50

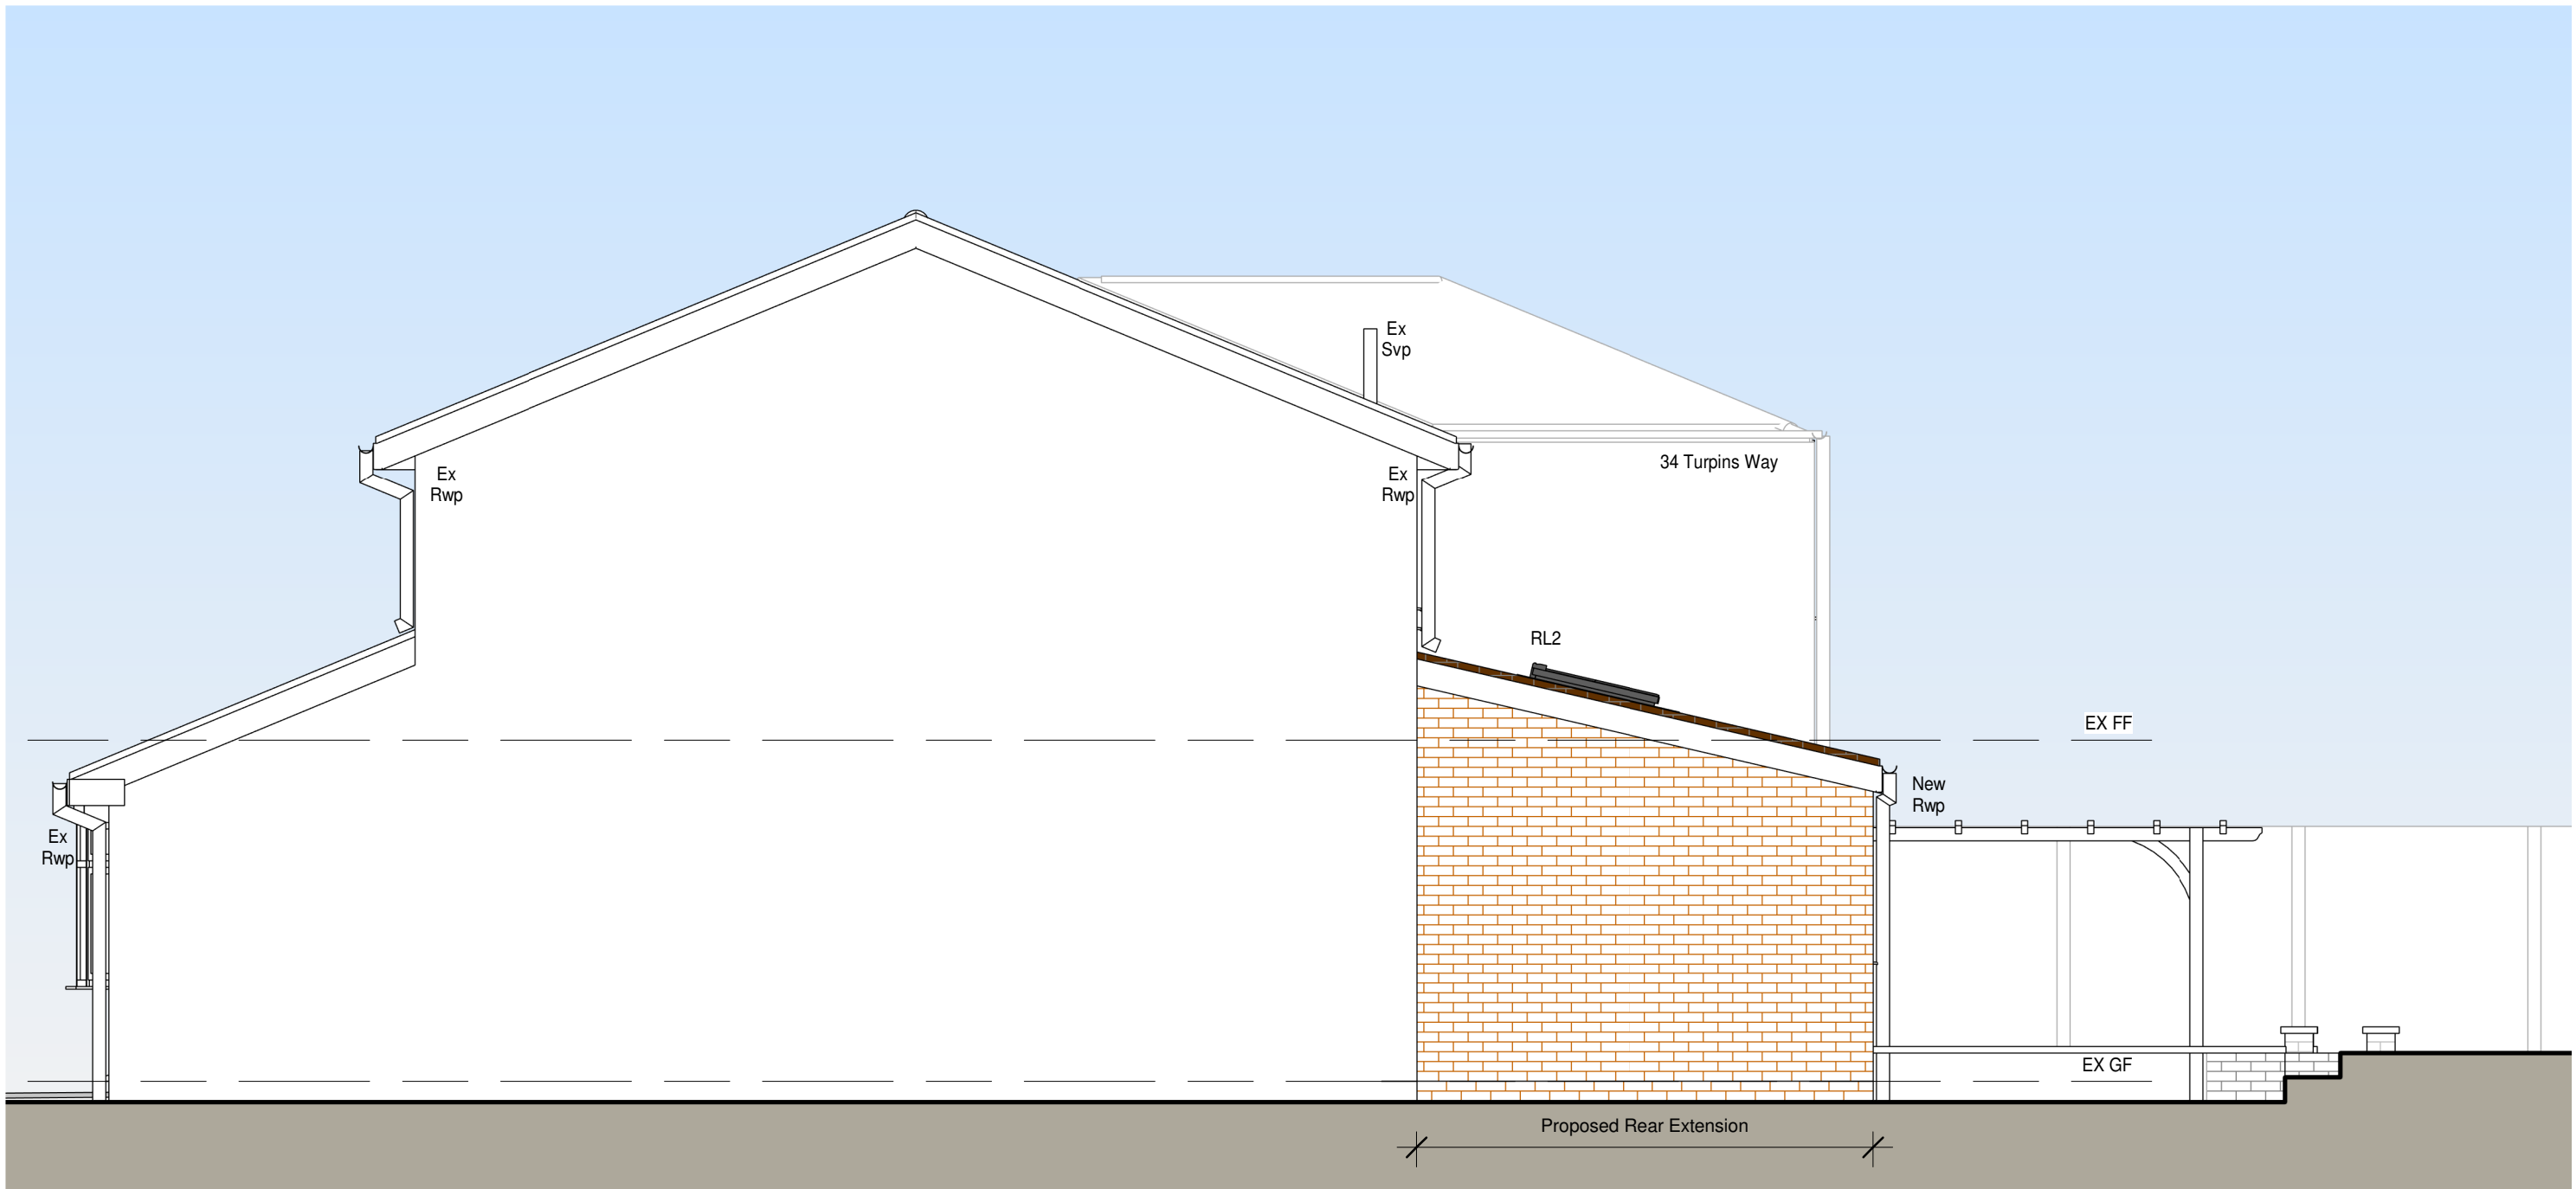

3 Proposed North West Elevation
1 : 50



HOME EXTENSION TEAM

4 Brand Street, Hitchin, Hertfordshire, SG5 1HX
Tel: (01462) 440099 E-mail: hitchin@het.co.uk

CLIENT:
Mr & Mrs Welch

PROJECT:
36 Turpins Way
Baldock
Hertfordshire
SG7 6LW

DRAWING TITLE:
Proposed Single Storey Rear Extension,
Following Demolition of Existing Conservatory.
Insertion of Roof Lights, Internal Alterations &
Reposition of Retaining Walls

Proposed Elevations

SCALE: 1 : 50	DATE: 04/06/2026	DRAWN: GHM	CHECKED: DC/TB
-------------------------	----------------------------	----------------------	--------------------------

DWG. NO. HET-1884/02	REV.
--------------------------------	-------------